






MAP OF THE PHILIPPINES

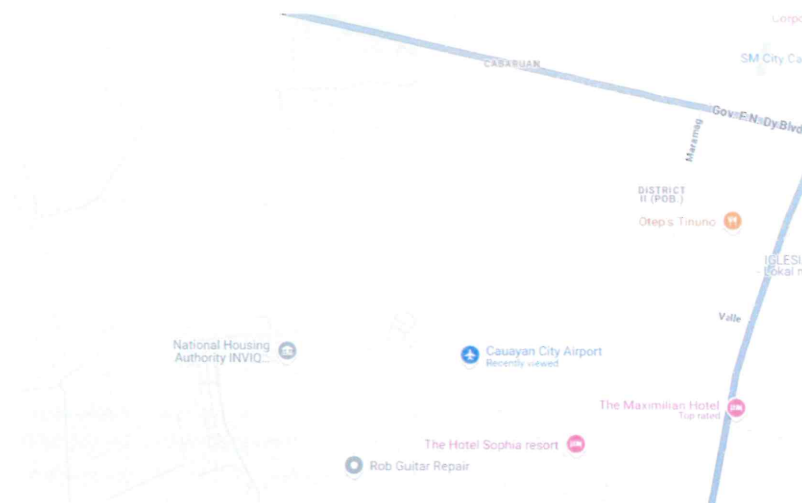

VICINITY MAP

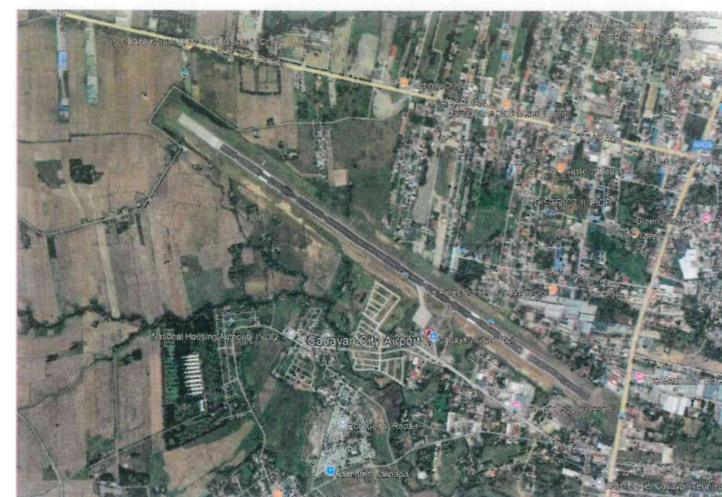

AERIAL VIEW

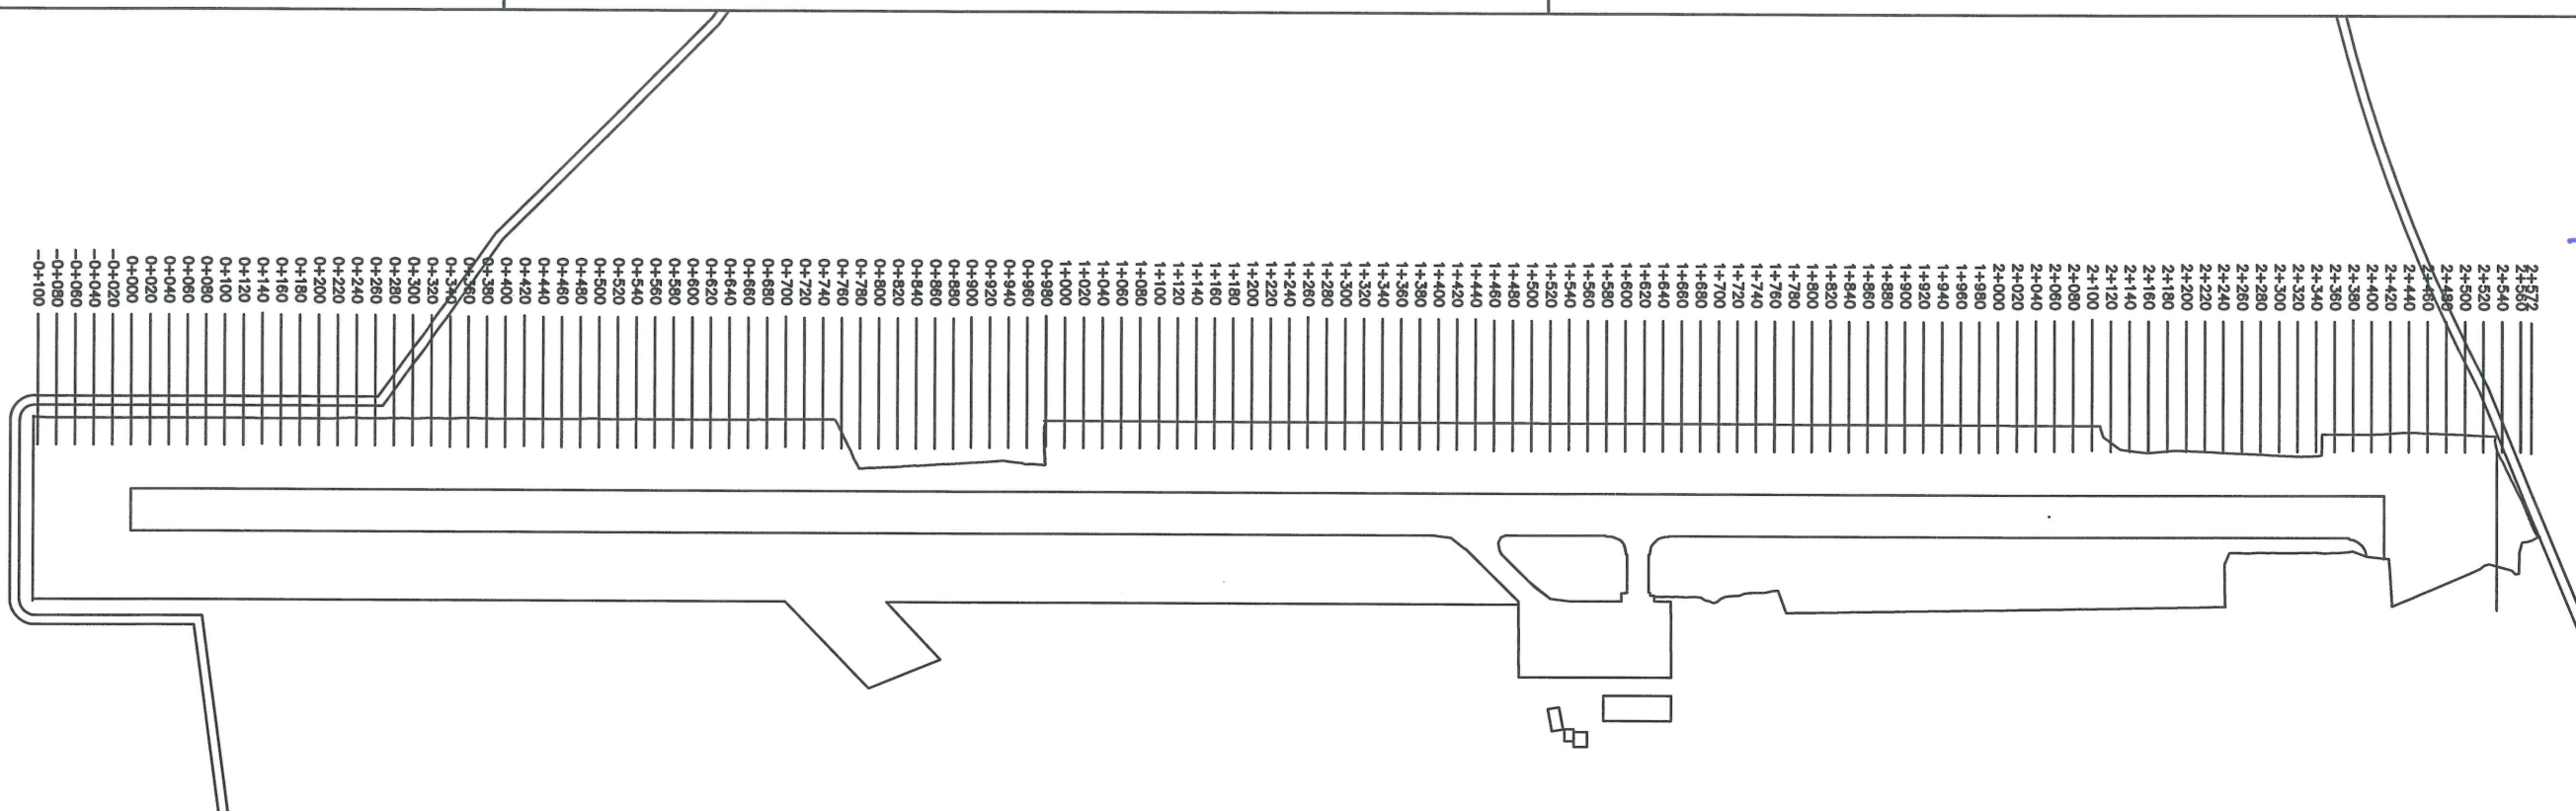

CAUAYAN AIRPORT
AIRPORT LAYOUT
SCALE 1:8000 mts



REPUBLIC OF THE PHILIPPINES
CIVIL AVIATION AUTHORITY OF THE PHILIPPINES
MIA ROAD, 1300 PASAY CITY

THIS DRAWING IS EXCLUSIVE PROPERTY OF
CIVIL AVIATION AUTHORITY OF THE
PHILIPPINES AND MUST NOT BE
REPRODUCED, EXHIBITED, LOANED OR
COPIED IN PART OR IN WHOLE WITHOUT
PROPER PERMISSION AND/OR WRITTEN
CONSENT FROM THE DIRECTOR GENERAL
CAAP.

**AERODROME DEVELOPMENT AND
MANAGEMENT SERVICE**

**INFRASTRUCTURE DEVELOPMENT AND DESIGN
DIVISION**

DESIGN STAFF	INITIAL/DATE
DESIGNED BY:	FMN
DRAWN BY:	GJV <i>Handwritten signature</i>
REVIEWED BY:	

DATE: _____
CHECKED BY: _____

Handwritten signature
RAUL R. CRUCENA
Division Chief III, IDDD

SUBMITTED BY: _____

Handwritten signature
ARNEL F. BORLADO
Department Manager III, AED-ADMS

RECOMMEND APPROVAL:

Handwritten signature
LT COL VALENTINO A DIONELA PAF (RET)
Assistant Director General II, ADMS

APPROVED:

Handwritten signature
LTGEN RAUL L DEL ROSARIO AFP (RET)
DIRECTOR GENERAL

NOTE/REVISIONS:


PROJECT TITLE:
STRIP GRADE CORRECTION INCLUDING
REPAIR AND REPLACEMENT OF
EXISTING PERIMETER FENCE FROM
BARBED TO CHB

LOCATION:


CAUAYAN AIRPORT
Airport Rd., Cauayan City, Isabela

SHEET CONTENTS:
• MAP OF THE PHILIPPINES
• VICINITY MAP
• AERIAL VIEW
• AIRPORT LAYOUT


DRAWING SCALE:	SHEET NO.:
AS SHOWN	CW - 01
	01 70

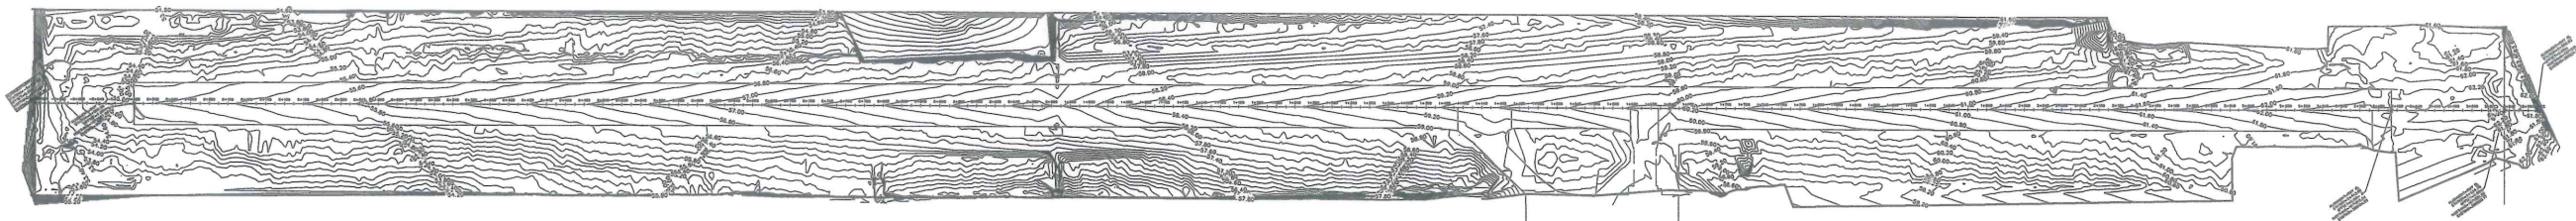


02
CW-02 CW-02
TOPOGRAPHIC PLAN
EXISTING RUNWAY
SCALE 1:8000 mts

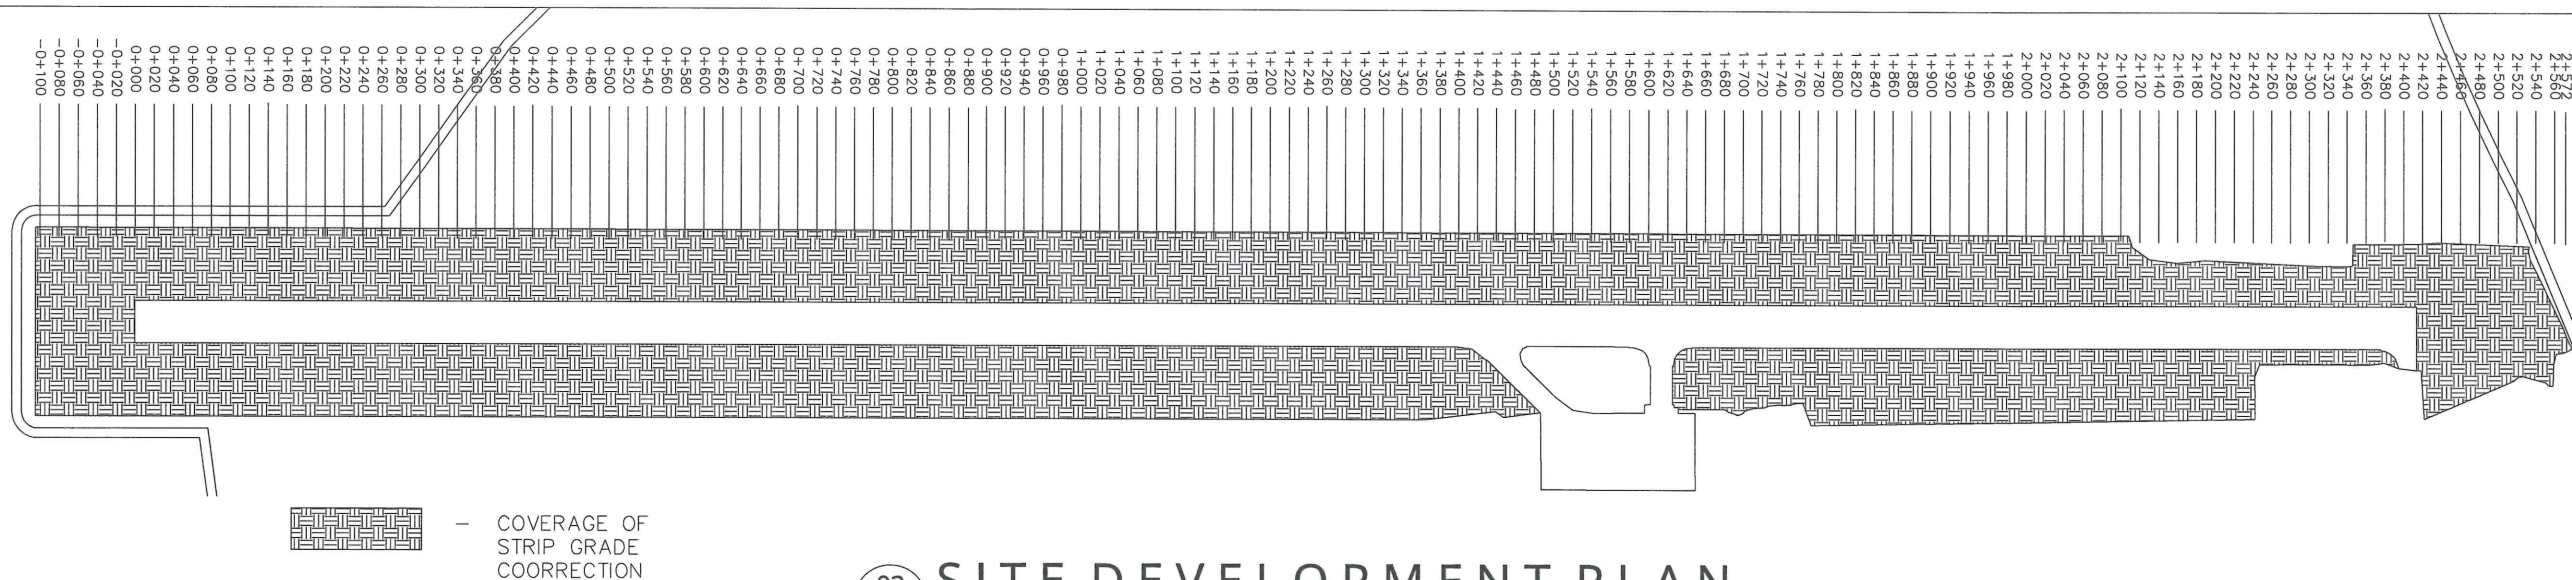

03
CW-02 CW-02
SITE DEVELOPMENT PLAN
SCALE 1:8000 mts

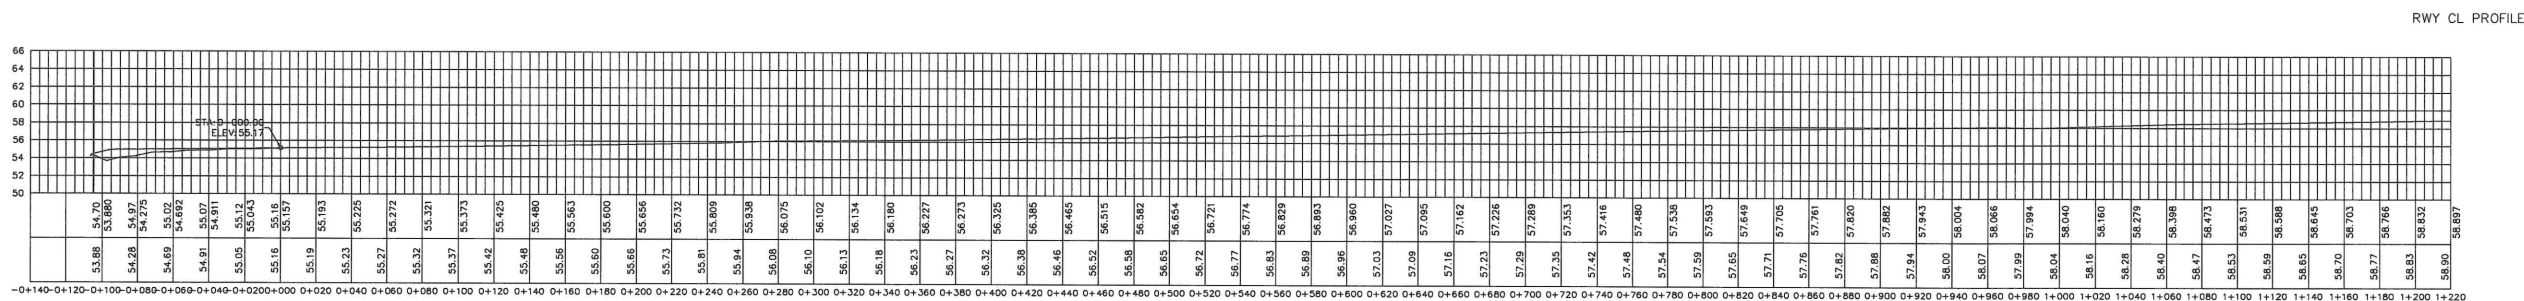

RWY CL PROFILE

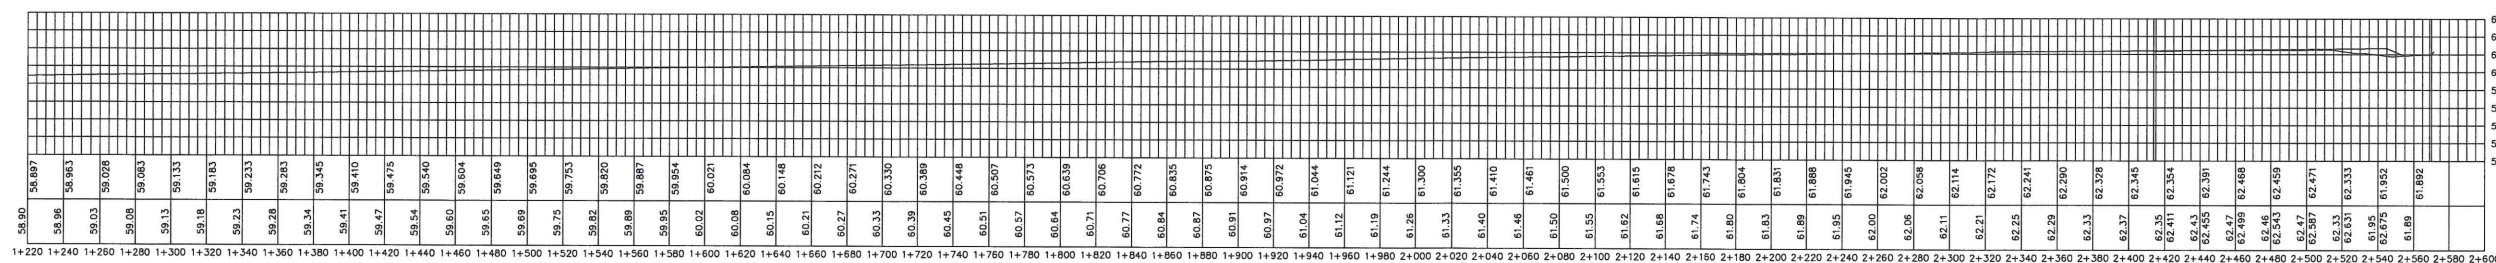

04
CW-02 CW-02
PROFILE ALONG RUNWAY CENTERLINE
RUNWAY DESIGN PROFILE
SCALE 1:4250 mts



REPUBLIC OF THE PHILIPPINES
CIVIL AVIATION AUTHORITY OF THE PHILIPPINES
MA ROAD, 1300 PASAY CITY

THIS DRAWING IS EXCLUSIVE PROPERTY OF THE PHILIPPINES AND MUST NOT BE REPRODUCED, EXHIBITED, LOANED OR COPIED IN PART OR IN WHOLE WITHOUT PROPER PERMISSION AND/OR WRITTEN CONSENT FROM THE DIRECTOR GENERAL CAAP.

AERODROME DEVELOPMENT AND MANAGEMENT SERVICE

INFRASTRUCTURE DEVELOPMENT AND DESIGN DIVISION

DESIGN STAFF	INITIAL/DATE
DESIGNED BY:	FMN
DRAWN BY:	GVJ <i>GVJ</i>
REVIEWED BY:	

DATE:
CHECKED BY:

Raul R. Crucena
RAUL R. CRUCENA
Division Chief III, IDDD

SUBMITTED BY:
Arnel F. Borlado
ARNEL F. BORLADO
Department Manager III, AED-ADMS

RECOMMEND APPROVAL:
LT Col Valentino A. Dionela PAF (RET)
LT COL VALENTINO A DIONELA PAF (RET)
Assistant Director General II, ADMS

APPROVED:
LT Gen Raul L. Del Rosario AFP (RET)
LTGEN RAUL L DEL ROSARIO AFP (RET)
DIRECTOR GENERAL

NOTE/REVISIONS:

PROJECT TITLE:
STRIP GRADE CORRECTION INCLUDING REPAIR AND REPLACEMENT OF EXISTING PERIMETER FENCE FROM BARBED TO CHB

LOCATION:
CAUAYAN AIRPORT
Airport Rd., Cauayan City, Isabela

SHEET CONTENTS:
• TOPOGRAPHIC PLAN
• SITE DEVELOPMENT PLAN
• RUNWAY DESIGN PROFILE

DRAWING SCALE:	SHEET NO.:
AS SHOWN	CW - 02
	02 70



REPUBLIC OF THE PHILIPPINES
CIVIL AVIATION AUTHORITY OF THE PHILIPPINES
MIA ROAD, 1200 PASAY CITY

THIS DRAWING IS EXCLUSIVE PROPERTY OF
CIVIL AVIATION AUTHORITY OF THE
PHILIPPINES AND MUST NOT BE
REPRODUCED, EXHIBITED, LOANED OR
COPIED IN PART OR IN WHOLE WITHOUT
PROPER PERMISSION AND/OR WRITTEN
CONSENT FROM THE DIRECTOR GENERAL
CAAP.

AERODROME DEVELOPMENT AND
MANAGEMENT SERVICE

INFRASTRUCTURE DEVELOPMENT AND DESIGN
DIVISION

DESIGN STAFF	INITIAL/DATE
DESIGNED BY:	FMN
DRAWN BY:	GJV <i>[Signature]</i>
REVIEWED BY:	
DATE:	

CHECKED BY:

[Signature]
RAUL R. CRUCENA
Division Chief III, IDDD

SUBMITTED BY:

[Signature]
ARNEL F. BORLADO
Department Manager III, AED-ADMS

RECOMMEND APPROVAL:

[Signature]
LTCOL VALENTINO A DIONELA PAF (RET)
Assistant Director General II, ADMS

APPROVED:

[Signature]
LTGEN RAUL L DEL ROSARIO AFP (RET)
DIRECTOR GENERAL

NOTE/REVISIONS:

PROJECT TITLE:

STRIP GRADE CORRECTION INCLUDING
REPAIR AND REPLACEMENT OF
EXISTING PERIMETER FENCE FROM
BARBED TO CHB


LOCATION:

CAUAYAN AIRPORT
Airport Rd., Cauayan City, Isabela


SHEET CONTENTS:

• CROSS SECTION VIEWS
(From STA -0+104.68 to STA -0+100)

DRAWING SCALE:	SHEET NO.:
AS SHOWN	CW - 03
	03 70

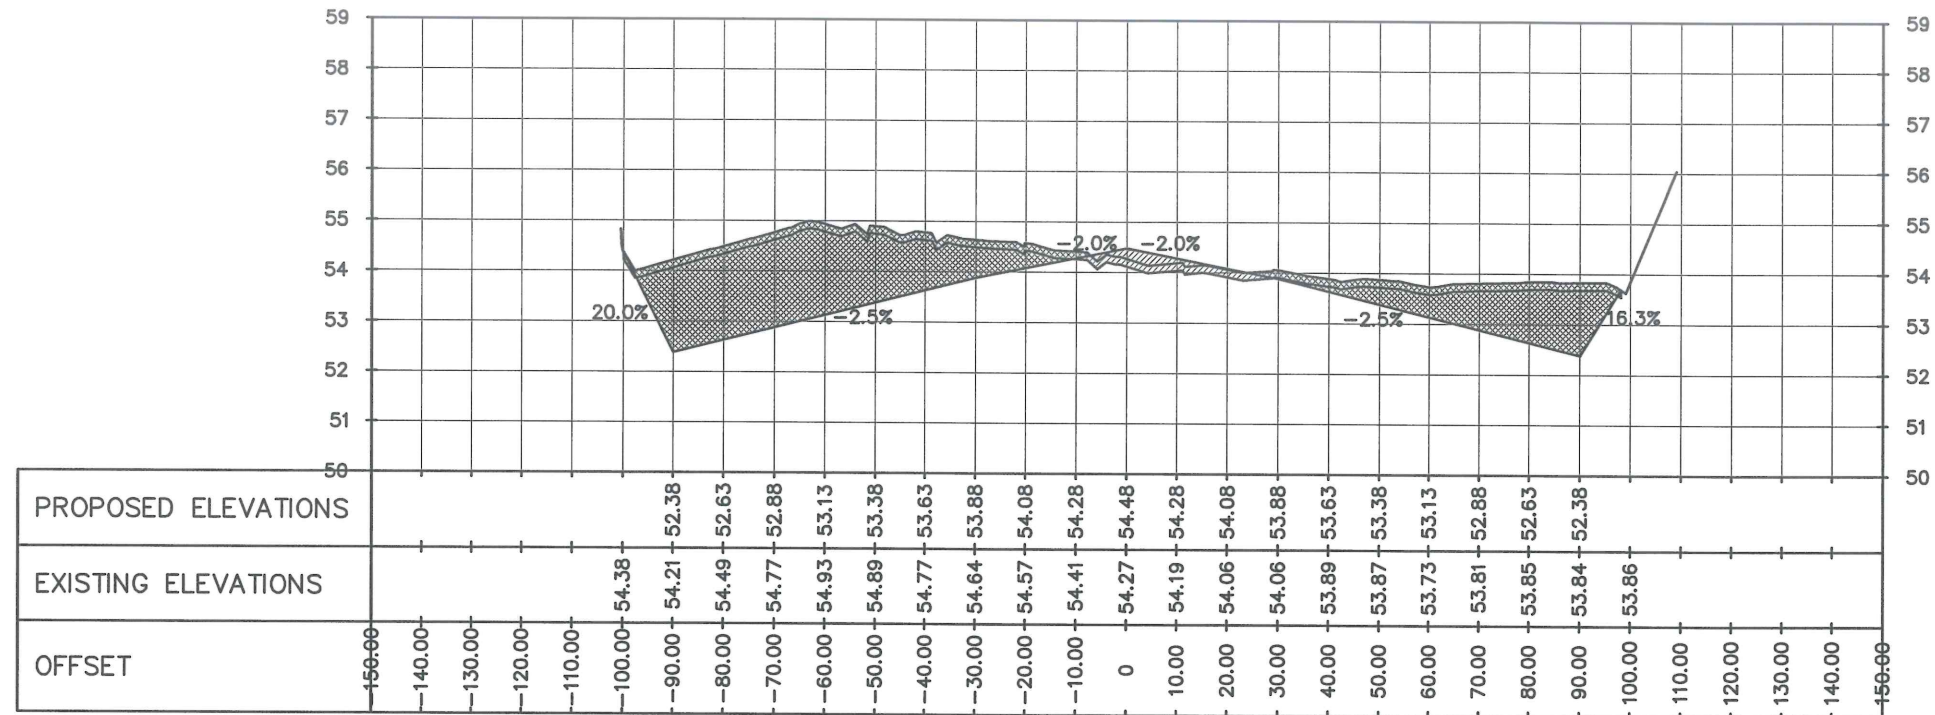

STA -0+104.68

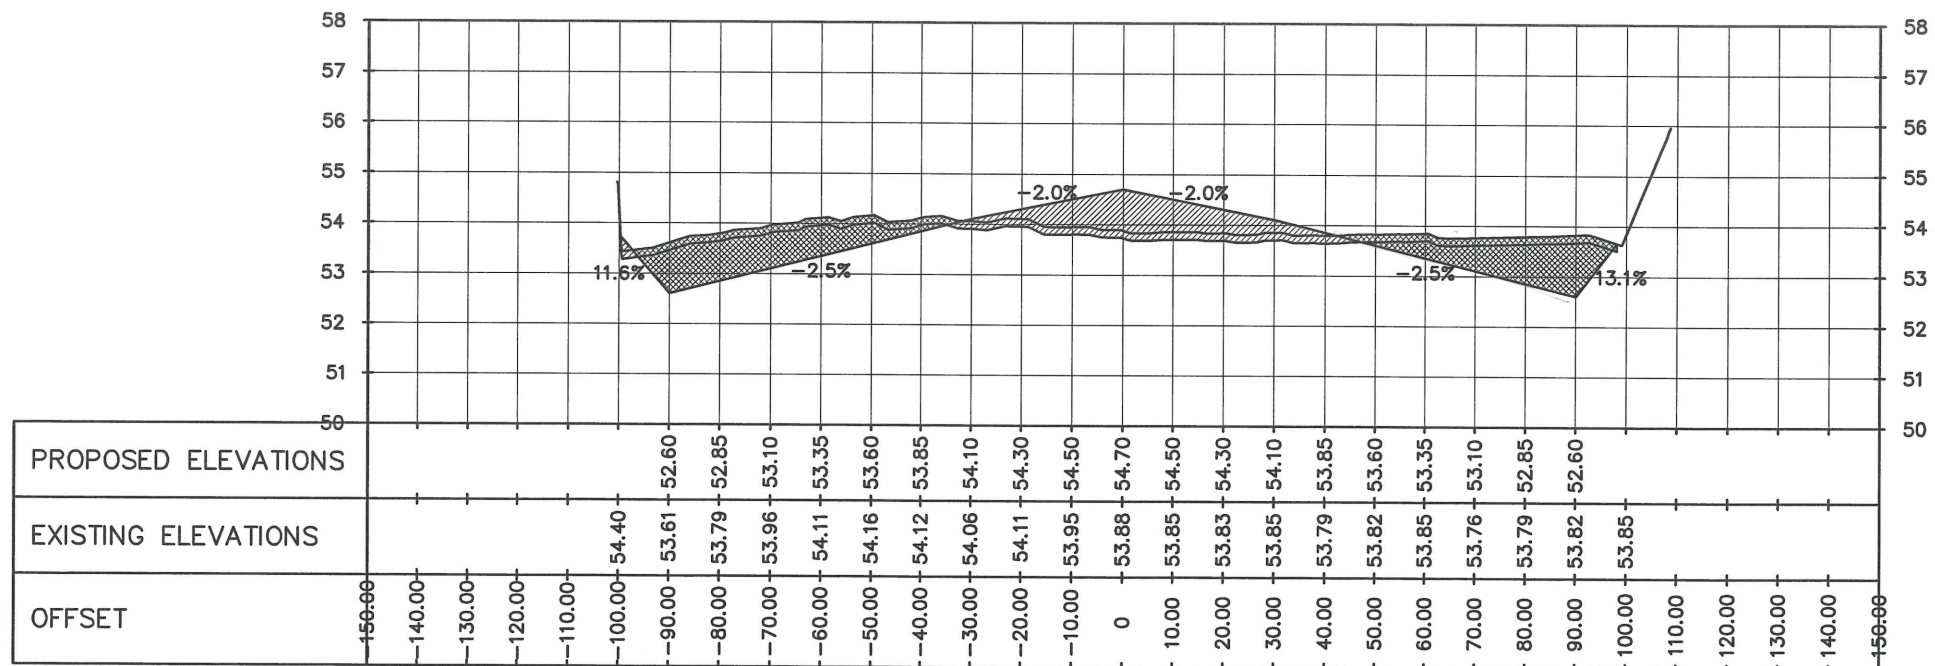

STA -0+100

FROM STA -0+104.68 TO STA -0+100
05
CW-03 CW-03
CROSS SECTION VIEWS
SCALE 1:1500 mts



REPUBLIC OF THE PHILIPPINES
CIVIL AVIATION AUTHORITY OF THE PHILIPPINES
MA ROAD, 1300 PASAY CITY

THIS DRAWING IS EXCLUSIVE PROPERTY OF
CIVIL AVIATION AUTHORITY OF THE
PHILIPPINES AND MUST NOT BE
REPRODUCED, EXHIBITED, LOANED OR
COPIED IN PART OR IN WHOLE WITHOUT
PROPER PERMISSION AND/OR WRITTEN
CONSENT FROM THE DIRECTOR GENERAL
CAAP.

AERODROME DEVELOPMENT AND
MANAGEMENT SERVICE

INFRASTRUCTURE DEVELOPMENT AND DESIGN
DIVISION

DESIGN STAFF	INITIAL/DATE
DESIGNED BY:	FMN
DRAWN BY:	GV
REVIEWED BY:	
DATE:	

CHECKED BY:


RAUL R. CRUCENA
Division Chief III, IDDD

SUBMITTED BY:


ARNEL F. BORLADO
Department Manager III, AED-ADMS

RECOMMEND APPROVAL:


LTCOL VALENTINO A. DIONELA PAF (RET)
Assistant Director General II, ADMS

APPROVED:


LTGEN RAUL L. DEL ROSARIO AFP (RET)
DIRECTOR GENERAL

NOTE/REVISIONS:

PROJECT TITLE:

STRIP GRADE CORRECTION INCLUDING
REPAIR AND REPLACEMENT OF
EXISTING PERIMETER FENCE FROM
BARBED TO CHB



LOCATION:

CAUAYAN AIRPORT
Airport Rd., Cauayan City, Isabela

SHEET CONTENTS:

• CROSS SECTION VIEWS
(From STA -0+080 to STA -0+060)

DRAWING SCALE:	SHEET NO.:
AS SHOWN	CW - 04
	04 70

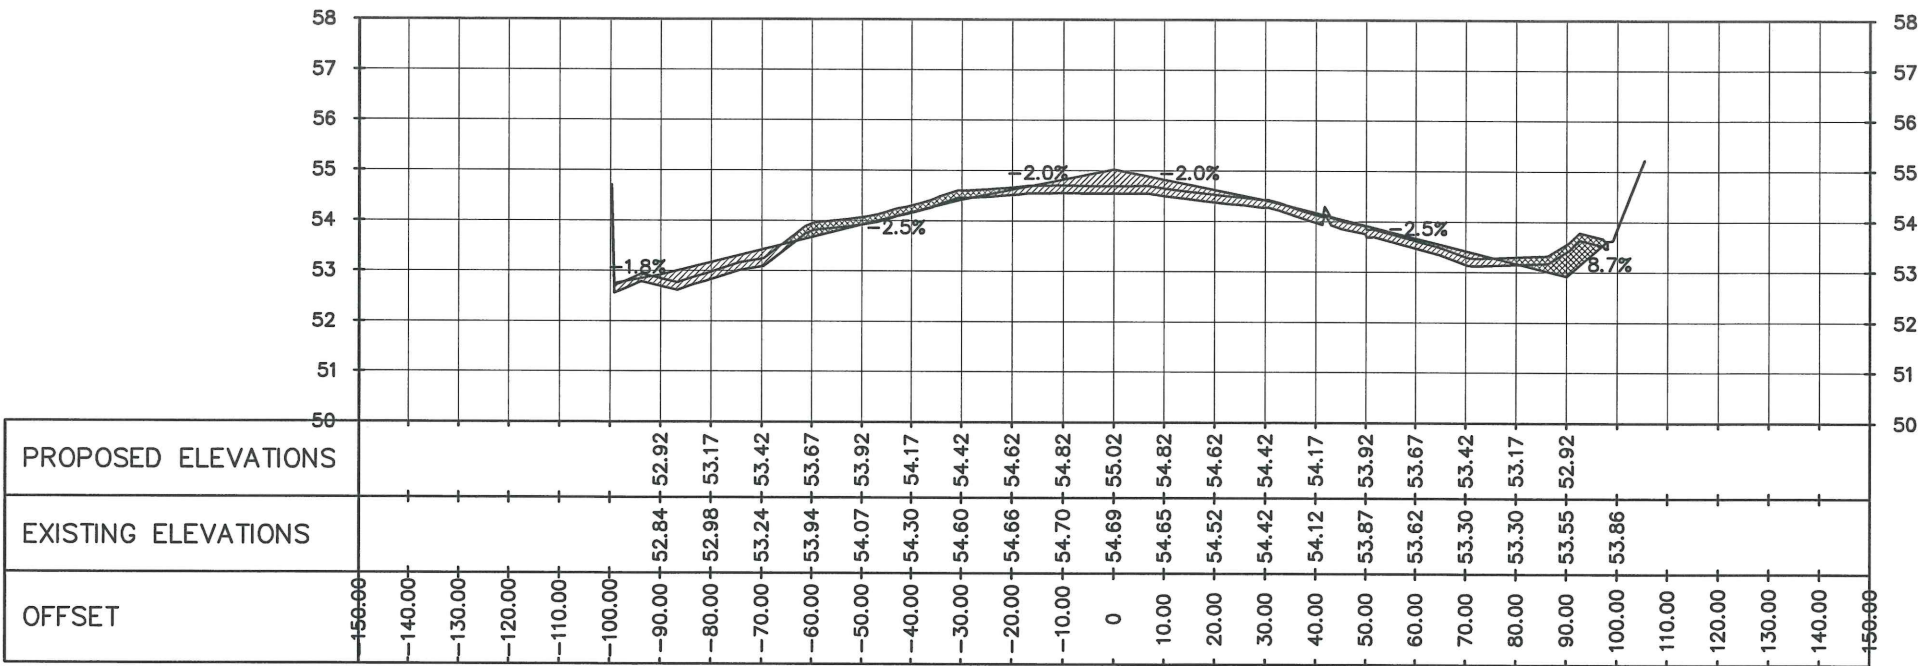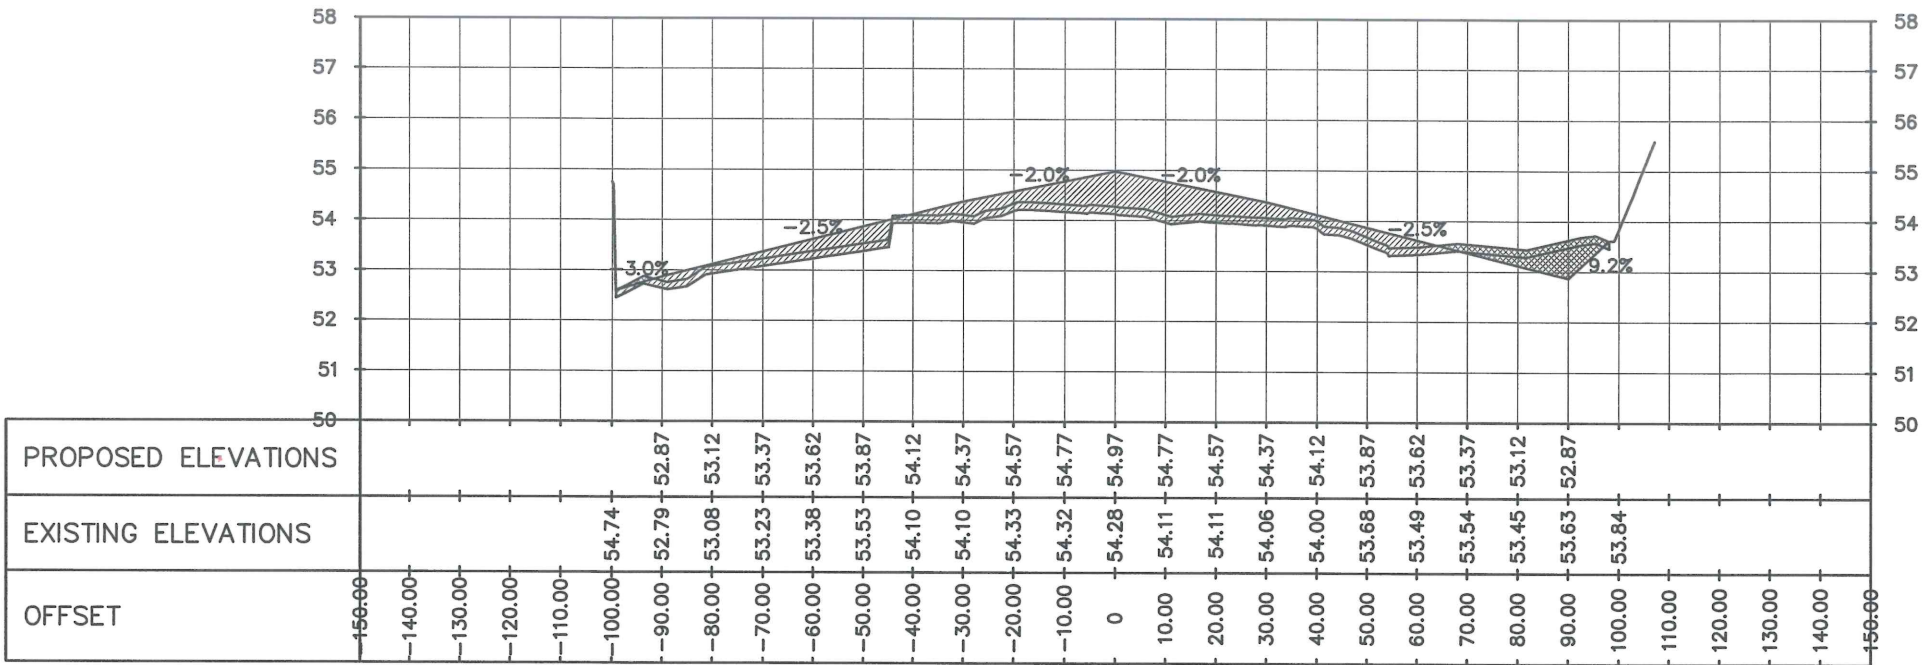

FROM STA -0+080 TO STA -0+060
06
CW-04
CROSS SECTION VIEWS
SCALE 1:1500 mts



REPUBLIC OF THE PHILIPPINES
CIVIL AVIATION AUTHORITY OF THE PHILIPPINES
MIA ROAD, 1300 PASAY CITY

THIS DRAWING IS EXCLUSIVE PROPERTY OF
CIVIL AVIATION AUTHORITY OF THE
PHILIPPINES AND MUST NOT BE
REPRODUCED, EXHIBITED, LOANED OR
COPIED IN PART OR IN WHOLE WITHOUT
PROPER PERMISSION AND/OR WRITTEN
CONSENT FROM THE DIRECTOR GENERAL
CAAP.

AERODROME DEVELOPMENT AND MANAGEMENT SERVICE

INFRASTRUCTURE DEVELOPMENT AND DESIGN DIVISION

DESIGN STAFF	INITIAL/DATE
DESIGNED BY:	FMN
DRAWN BY:	GV <i>Malina</i>
REVIEWED BY:	
DATE:	

CHECKED BY:

Raul R. Crucena
RAUL R. CRUCENA
Division Chief III, IDDD

SUBMITTED BY:

Arnel F. Borlado
ARNEL F. BORLADO
Department Manager III, AED-ADMS

RECOMMEND APPROVAL:

Lt Col Valentino A. Dionela
LT COL VALENTINO A DIONELA PAF (RET)
Assistant Director General II, ADMS

APPROVED:

Lt Gen Raul L. Del Rosario
LT GEN RAUL L DEL ROSARIO AFP (RET)
DIRECTOR GENERAL

NOTE/REVISIONS:


PROJECT TITLE:
STRIP GRADE CORRECTION INCLUDING
REPAIR AND REPLACEMENT OF
EXISTING PERIMETER FENCE FROM
BARBED TO CHB

LOCATION:


CAUAYAN AIRPORT
Airport Rd., Cauayan City, Isabela

SHEET CONTENTS:
* CROSS SECTION VIEWS
(From STA -0+040 to STA -0+020)

DRAWING SCALE:	SHEET NO.:
AS SHOWN	CW - 05
	05 70

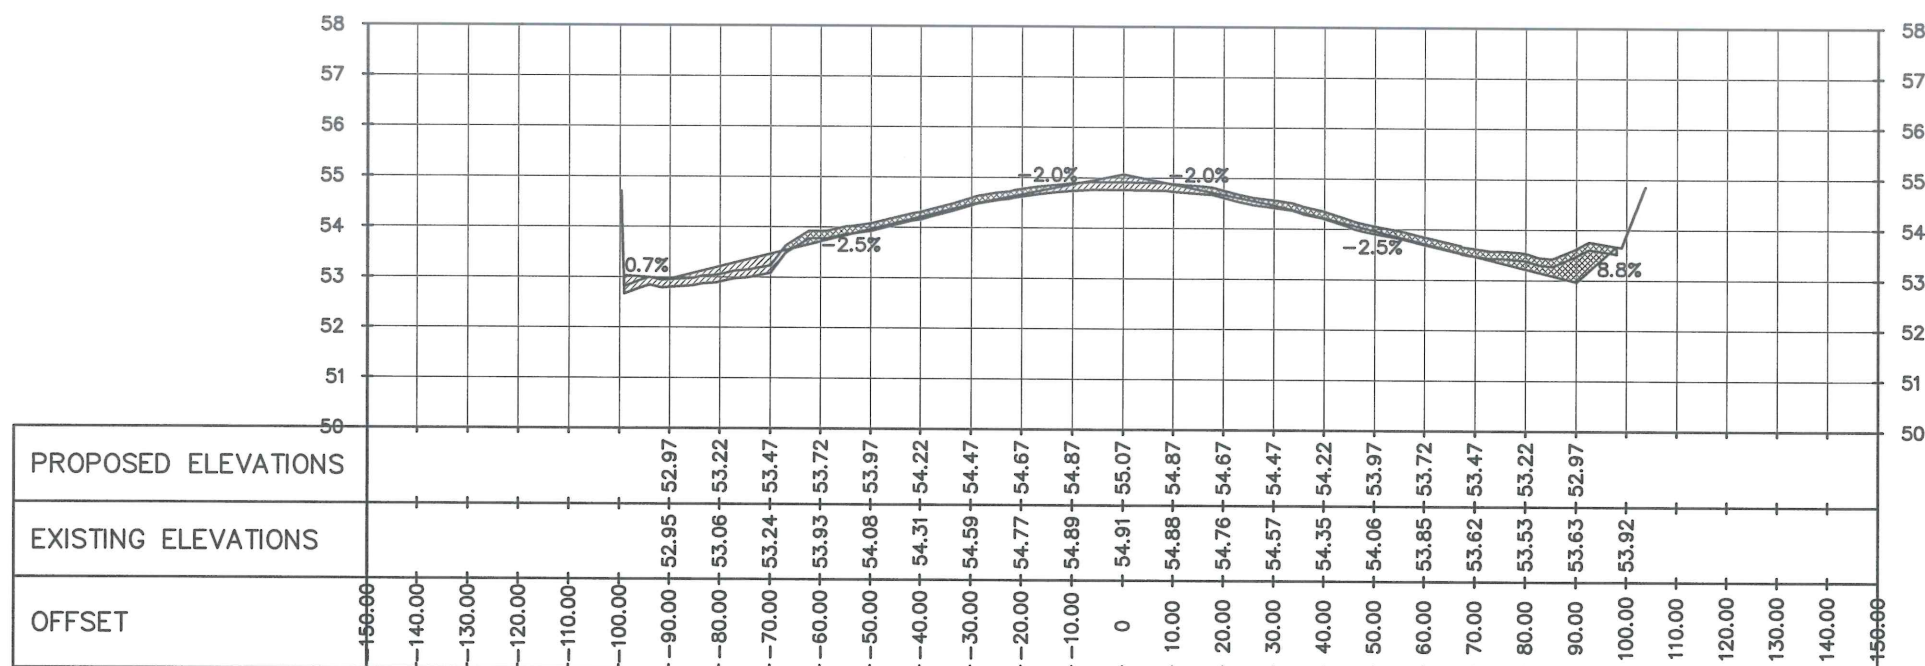

STA -0+040

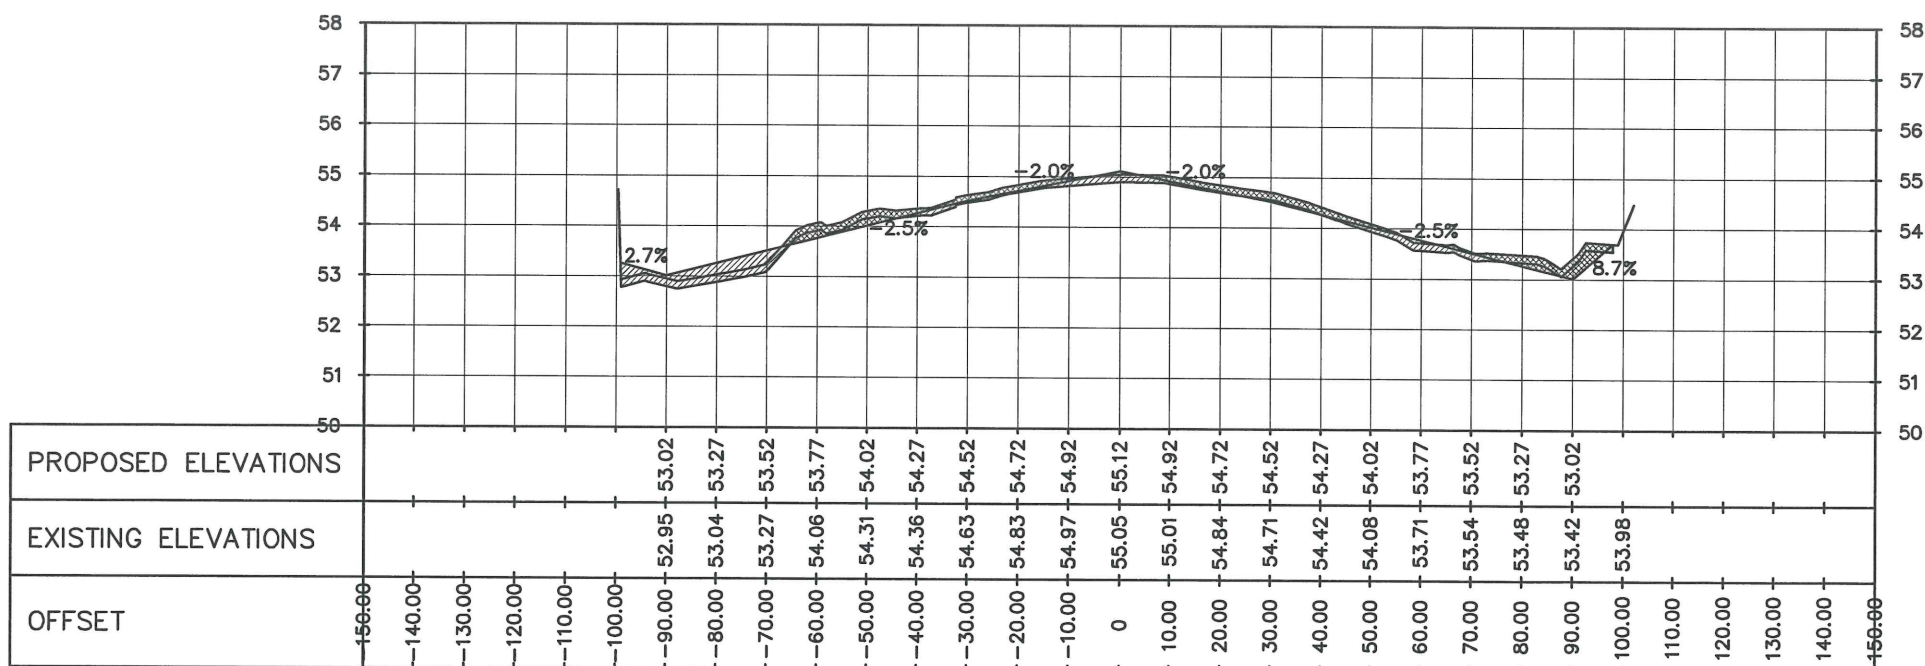

STA -0+020

FROM STA -0+040 TO STA -0+020
07
CW-05 CW-05
CROSS SECTION VIEWS
SCALE 1:1500 mts



REPUBLIC OF THE PHILIPPINES
CIVIL AVIATION AUTHORITY OF THE PHILIPPINES
MIA ROAD, 1300 PASAY CITY

THIS DRAWING IS EXCLUSIVE PROPERTY OF
CIVIL AVIATION AUTHORITY OF THE
PHILIPPINES AND MUST NOT BE
REPRODUCED, EXHIBITED, LOANED OR
COPIED IN PART OR IN WHOLE WITHOUT
PROPER PERMISSION AND/OR WRITTEN
CONSENT FROM THE DIRECTOR GENERAL
CAAP.

AERODROME DEVELOPMENT AND
MANAGEMENT SERVICE

INFRASTRUCTURE DEVELOPMENT AND DESIGN
DIVISION

DESIGN STAFF	INITIAL/DATE
DESIGNED BY:	FMN
DRAWN BY:	GV <i>Amalra</i>
REVIEWED BY:	
DATE:	

CHECKED BY:

[Signature]
RAUL R. CRUCENA
Division Chief III, IDDD

SUBMITTED BY:

[Signature]
ARNEL F. BORLADO
Department Manager III, AED-ADMS

RECOMMEND APPROVAL:

[Signature]
LTCOL VALENTINO A. DIONELA PAF (RET)
Assistant Director General II, ADMS

APPROVED:

[Signature]
LTGEN RAUL L. DEL ROSARIO AFP (RET)
DIRECTOR GENERAL

NOTE/REVISIONS:

PROJECT TITLE:

STRIP GRADE CORRECTION INCLUDING
REPAIR AND REPLACEMENT OF
EXISTING PERIMETER FENCE FROM
BARBED TO CHB


LOCATION:

CAUAYAN AIRPORT
Airport Rd., Cauayan City, Isabela


SHEET CONTENTS:

• CROSS SECTION VIEWS
(From STA 0+000 to STA 0+020)

DRAWING SCALE:	SHEET NO.:
AS SHOWN	CW - 06
	06 70

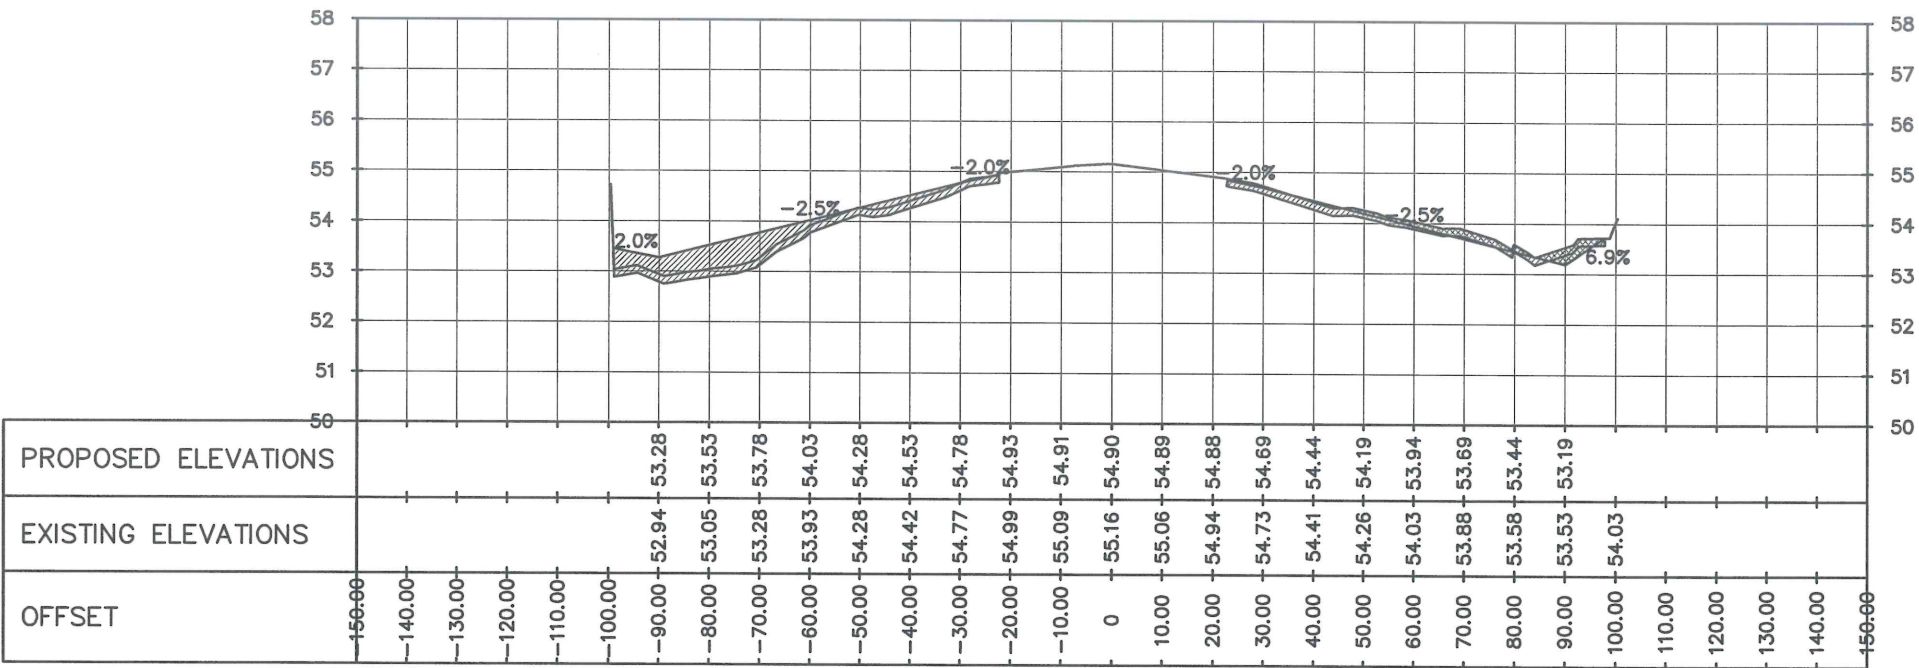

STA 0+000

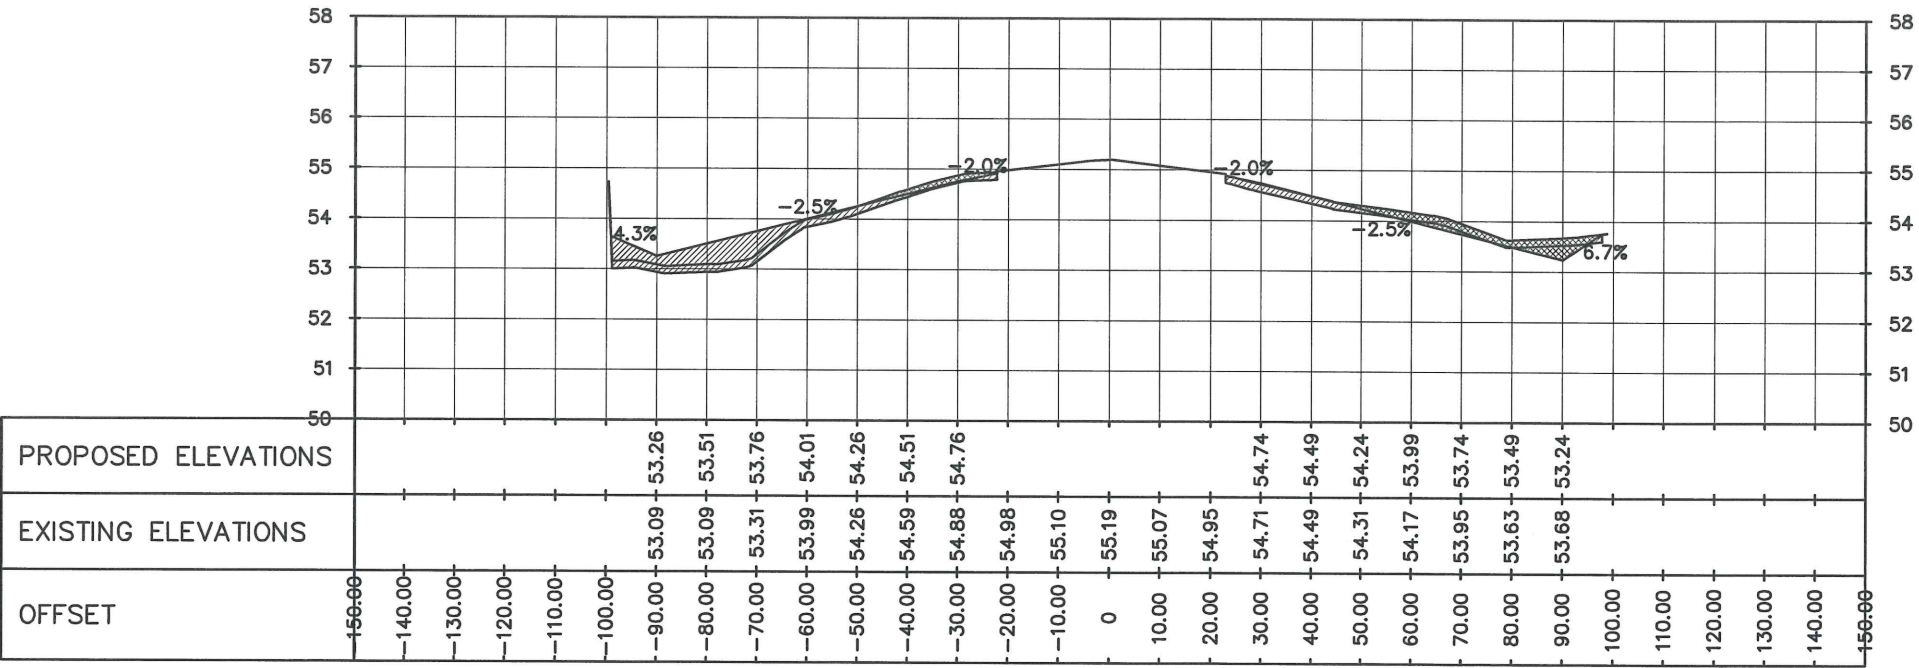

STA 0+020

FROM STA 0+000 TO STA 0+020
08 CROSS SECTION VIEWS
SCALE 1:1500 mts



REPUBLIC OF THE PHILIPPINES
CIVIL AVIATION AUTHORITY OF THE PHILIPPINES
MIA ROAD, 1300 PASAY CITY

THIS DRAWING IS EXCLUSIVE PROPERTY OF THE CIVIL AVIATION AUTHORITY OF THE PHILIPPINES AND MUST NOT BE REPRODUCED, EXHIBITED, LOANED OR COPIED IN PART OR IN WHOLE WITHOUT PROPER PERMISSION AND/OR WRITTEN CONSENT FROM THE DIRECTOR GENERAL CAAP.

AERODROME DEVELOPMENT AND
MANAGEMENT SERVICE

INFRASTRUCTURE DEVELOPMENT AND DESIGN
DIVISION

DESIGN STAFF	INITIAL/DATE
DESIGNED BY:	FMN
DRAWN BY:	GV <i>[Signature]</i>
REVIEWED BY:	
DATE:	

CHECKED BY:

[Signature]
RAUL R. CRUCENA
Division Chief III, IDDD

SUBMITTED BY:

[Signature]
ARNEL F. BORLADO
Department Manager III, AED-ADMS

RECOMMEND APPROVAL:

[Signature]
LT COL VALENTINO A DIONELA PAF (RET)
Assistant Director General II, ADMS

APPROVED:

[Signature]
LTGEN RAUL U DEL ROSARIO AFP (RET)
DIRECTOR GENERAL

NOTE/REVISIONS:

PROJECT TITLE:

STRIP GRADE CORRECTION INCLUDING
REPAIR AND REPLACEMENT OF
EXISTING PERIMETER FENCE FROM
BARBED TO CHB


LOCATION:

CAUAYAN AIRPORT
Airport Rd., Cauayan City, Isabela


SHEET CONTENTS:

• CROSS SECTION VIEWS
(From STA 0+040 to STA 0+060)

DRAWING SCALE:	SHEET NO.:
AS SHOWN	CW - 07
	07 70

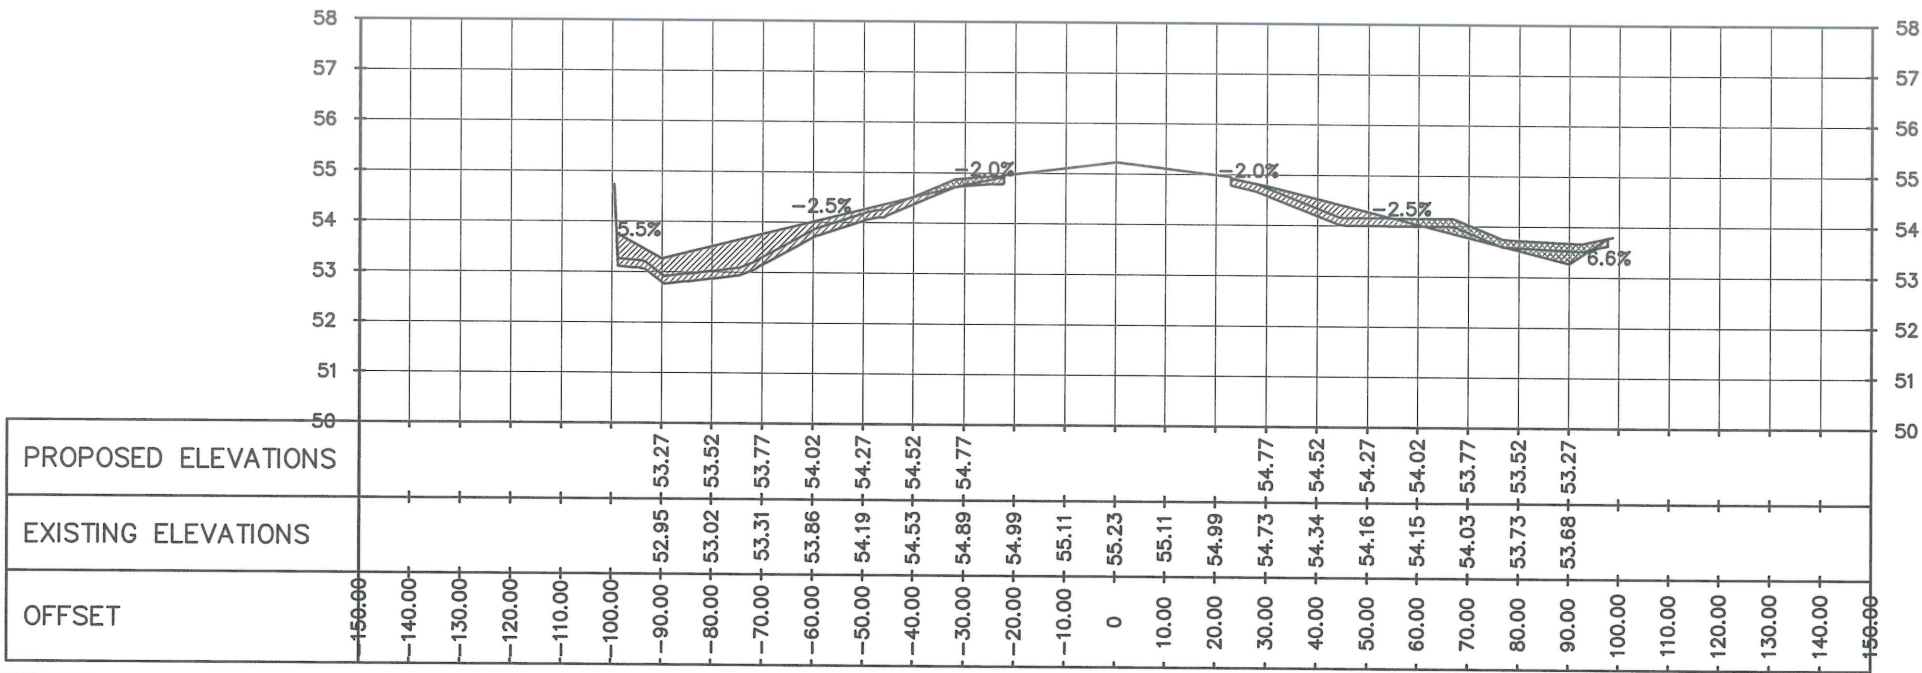

STA 0+040

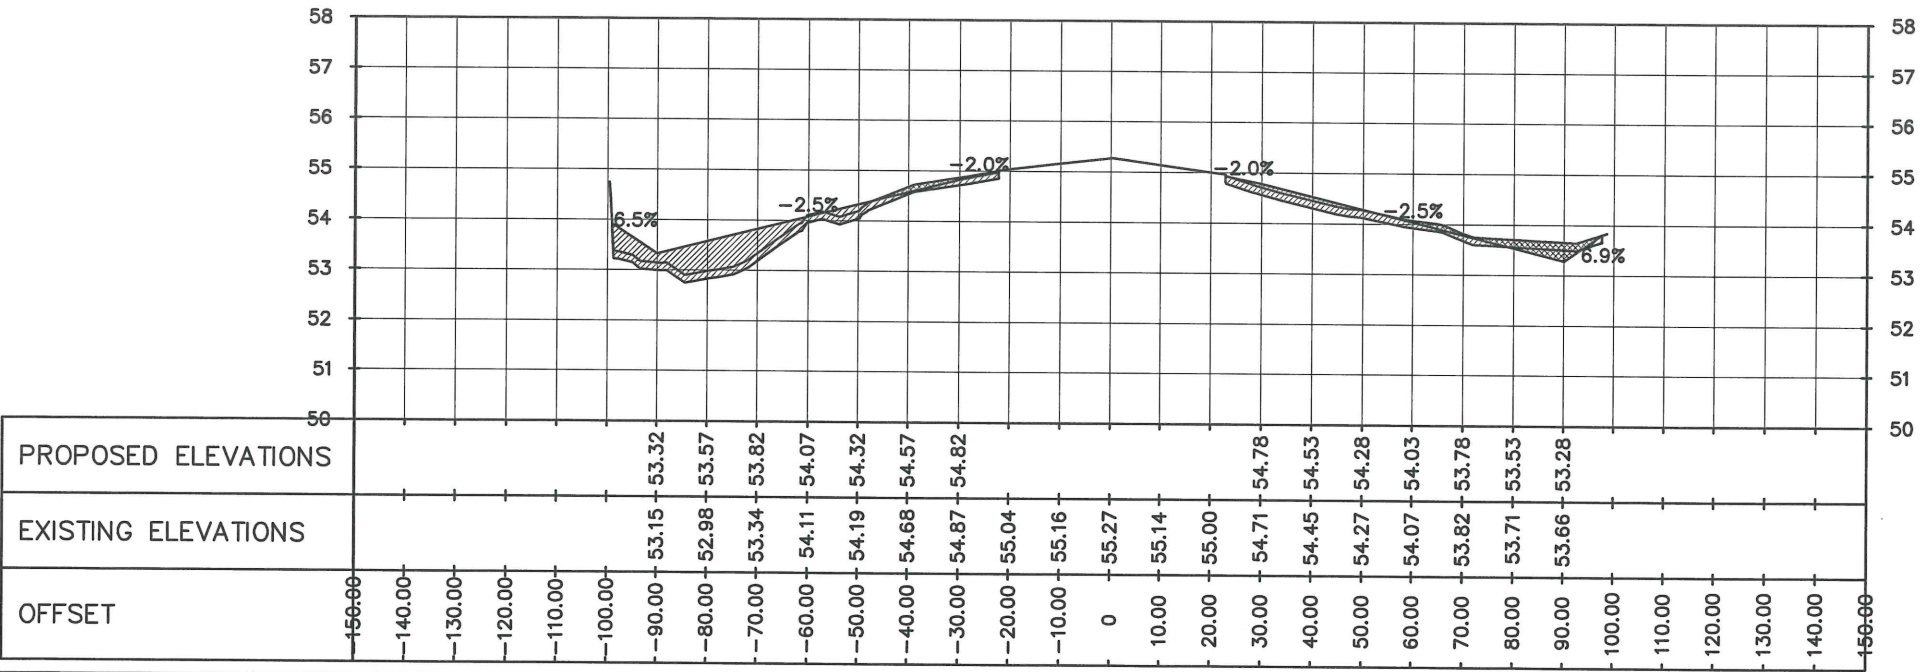

STA 0+060

FROM STA 0+040 TO STA 0+060
CROSS SECTION VIEWS
SCALE 1:1500 mts





REPUBLIC OF THE PHILIPPINES
CIVIL AVIATION AUTHORITY OF THE PHILIPPINES
MIA ROAD, 1300 PASAY CITY

THIS DRAWING IS EXCLUSIVE PROPERTY OF
CIVIL AVIATION AUTHORITY OF THE
PHILIPPINES AND MUST NOT BE
REPRODUCED, EXHIBITED, LOANED OR
COPIED IN PART OR IN WHOLE WITHOUT
PROPER PERMISSION AND/OR WRITTEN
CONSENT FROM THE DIRECTOR GENERAL
CAAP.

AERODROME DEVELOPMENT AND
MANAGEMENT SERVICE

INFRASTRUCTURE DEVELOPMENT AND DESIGN
DIVISION

DESIGN STAFF	INITIAL/DATE
DESIGNED BY:	FMN
DRAWN BY:	GIV
REVIEWED BY:	
DATE:	

CHECKED BY:

RAUL R. CRUCENA
Division Chief III, IDDD

SUBMITTED BY:

ARNEL F. BORLADO
Department Manager III, AED-ADMS

RECOMMEND APPROVAL:

LTCOL VALENTINO A. DIONELA PAF (RET)
Assistant Director General II, ADMS

APPROVED:

LTGEN RAUL L. DEL ROSARIO AFP (RET)
DIRECTOR GENERAL

NOTE/REVISIONS:

PROJECT TITLE:

STRIP GRADE CORRECTION INCLUDING
REPAIR AND REPLACEMENT OF
EXISTING PERIMETER FENCE FROM
BARBED TO CHB



LOCATION:

CAUAYAN AIRPORT
Airport Rd., Cauayan City, Isabela

SHEET CONTENTS:

* CROSS SECTION VIEWS
(From STA 0+080 to STA 0+100)

DRAWING SCALE:	SHEET NO.:
AS SHOWN	CW - 08
	08 70

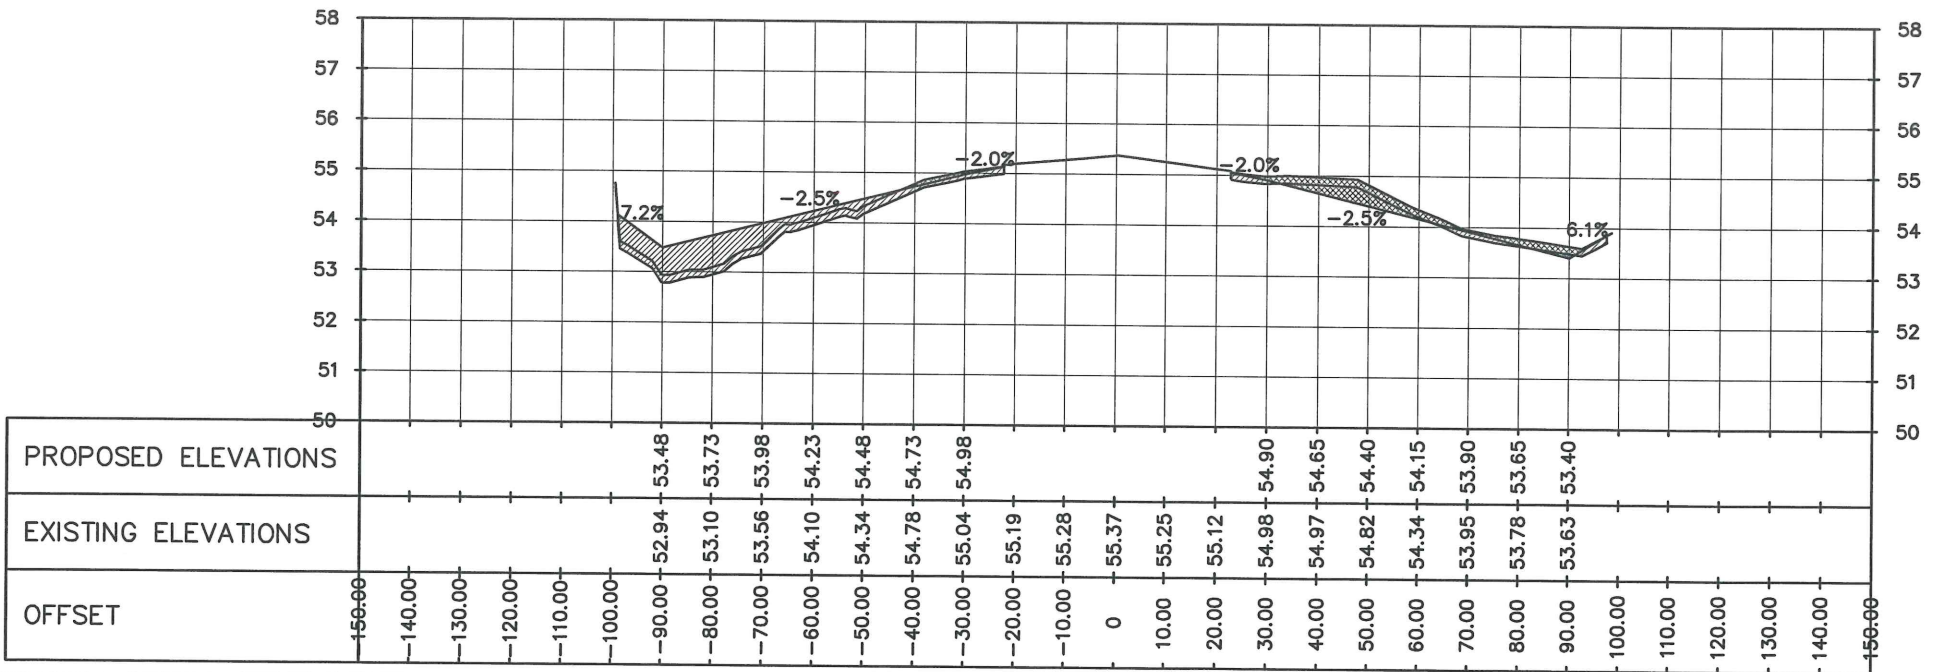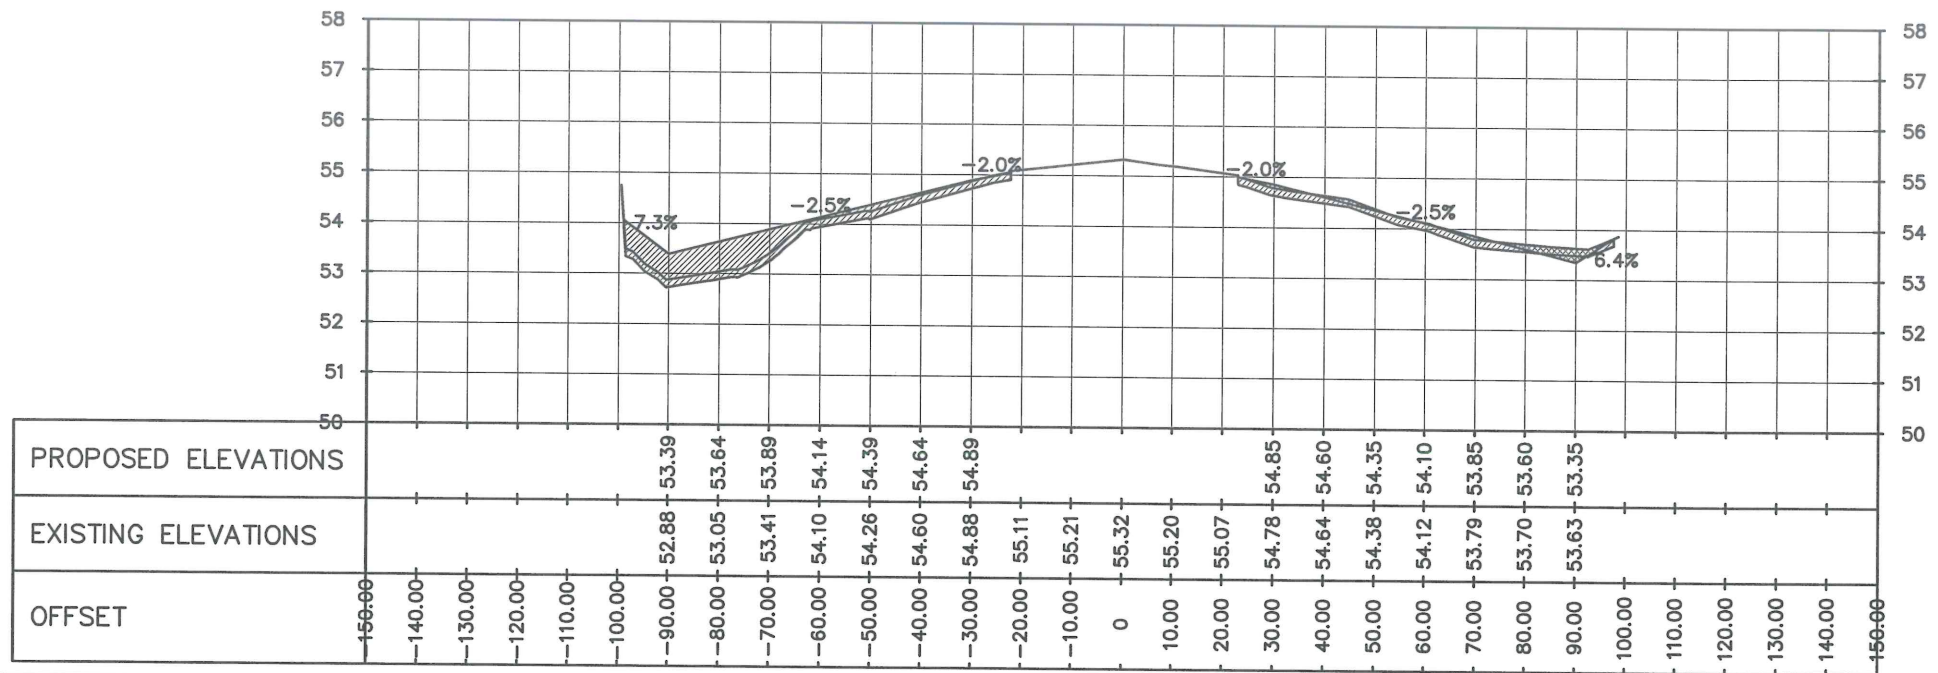

FROM STA 0+080 TO STA 0+100
10
CW-08 CW-09
SCALE
CROSS SECTION VIEWS
1:1500 mts



REPUBLIC OF THE PHILIPPINES
CIVIL AVIATION AUTHORITY OF THE PHILIPPINES
MIA ROAD, 1300 PASAY CITY

THIS DRAWING IS EXCLUSIVE PROPERTY OF THE CIVIL AVIATION AUTHORITY OF THE PHILIPPINES AND MUST NOT BE REPRODUCED, EXHIBITED, LOANED OR COPIED IN PART OR IN WHOLE WITHOUT PROPER PERMISSION AND/OR WRITTEN CONSENT FROM THE DIRECTOR GENERAL CAAP.

AERODROME DEVELOPMENT AND
MANAGEMENT SERVICE

INFRASTRUCTURE DEVELOPMENT AND DESIGN
DIVISION

DESIGN STAFF	INITIAL/DATE
DESIGNED BY:	FMN
DRAWN BY:	SIV <i>[Signature]</i>
REVIEWED BY:	
DATE:	

CHECKED BY:

[Signature]
RAUL R. CRUCENA
Division Chief III, IDDD

SUBMITTED BY:

[Signature]
ARNEL F. BORLADO
Department Manager III, AED-ADMS

RECOMMEND APPROVAL:

[Signature]
LTCOL VALENTINO A. DIONELA PAF (RET)
Assistant Director General II, ADMS

APPROVED:

[Signature]
LTGEN RAUL L. DEL ROSARIO AFP (RET)
DIRECTOR GENERAL

NOTE/REVISIONS:

PROJECT TITLE:

STRIP GRADE CORRECTION INCLUDING
REPAIR AND REPLACEMENT OF
EXISTING PERIMETER FENCE FROM
BARBED TO CHB


LOCATION:

CAUAYAN AIRPORT
Airport Rd., Cauayan City, Isabela


SHEET CONTENTS:

* CROSS SECTION VIEWS
(From STA 0+120 to STA 0+140)

DRAWING SCALE:	SHEET NO.:
AS SHOWN	CW - 09
	09 70

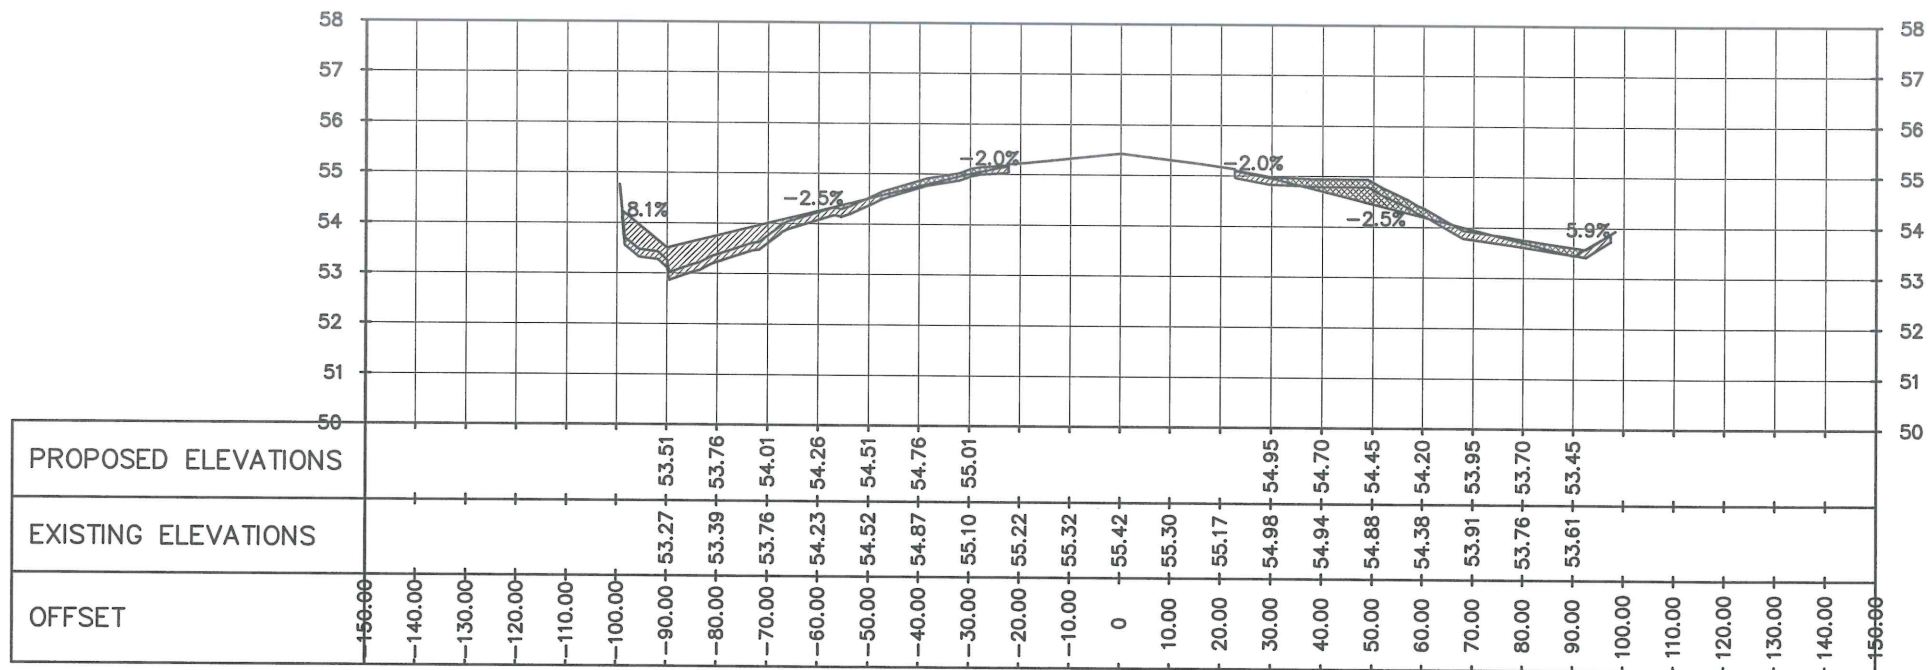

STA 0+120

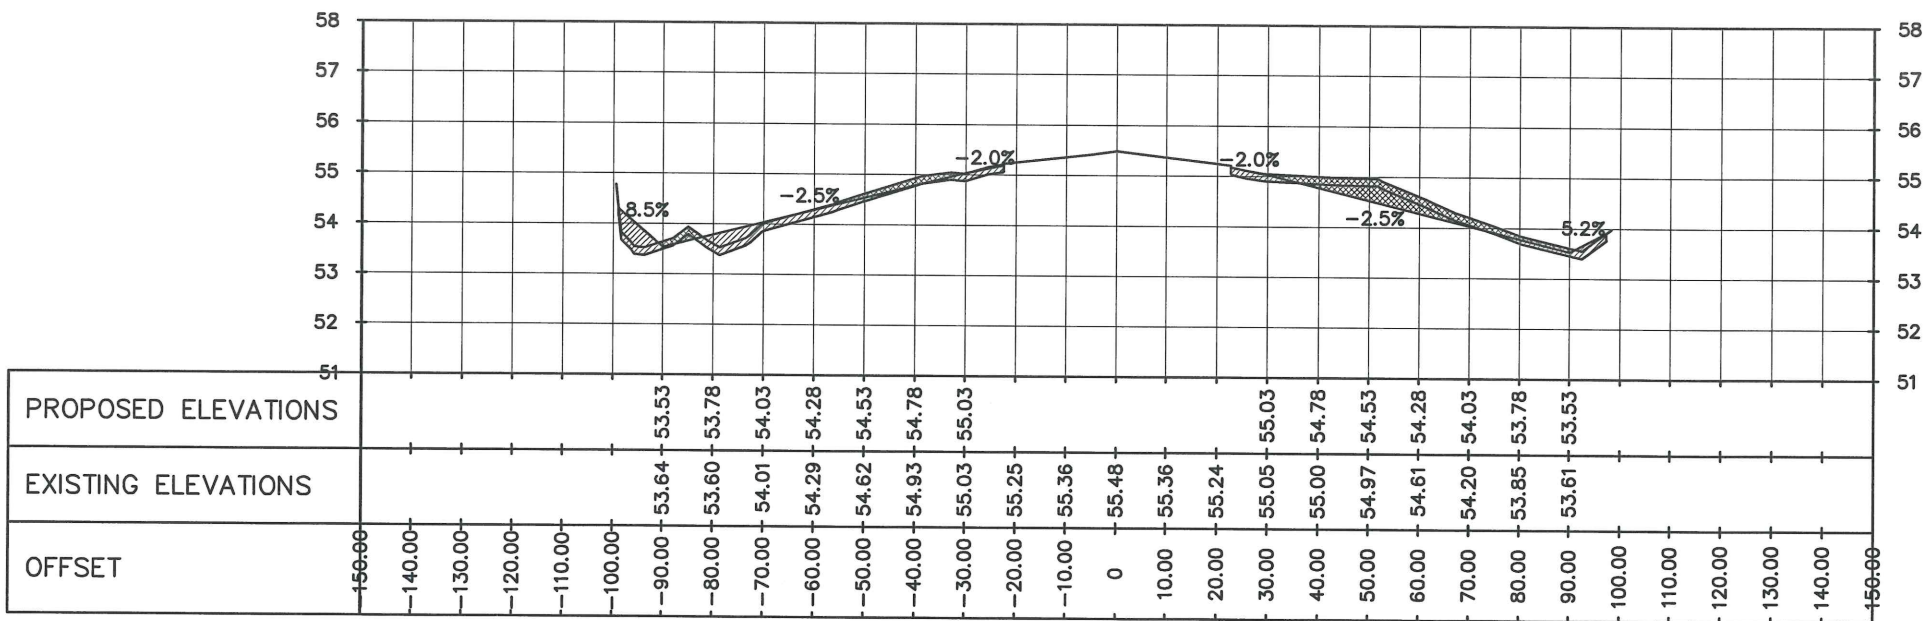

STA 0+140

FROM STA 0+120 TO STA 0+140
CROSS SECTION VIEWS
SCALE 1:1500 mts



REPUBLIC OF THE PHILIPPINES
CIVIL AVIATION AUTHORITY OF THE PHILIPPINES
MIA ROAD, 1300 PASAY CITY

THIS DRAWING IS EXCLUSIVE PROPERTY OF
CIVIL AVIATION AUTHORITY OF THE
PHILIPPINES AND MUST NOT BE
REPRODUCED, EXHIBITED, LOANED OR
COPIED IN PART OR IN WHOLE WITHOUT
PROPER PERMISSION AND/OR WRITTEN
CONSENT FROM THE DIRECTOR GENERAL
CAAP.

AERODROME DEVELOPMENT AND
MANAGEMENT SERVICE

INFRASTRUCTURE DEVELOPMENT AND DESIGN
DIVISION

DESIGN STAFF	INITIAL/DATE
DESIGNED BY:	FMN
DRAWN BY:	GIV <i>G. Valera</i>
REVIEWED BY:	
DATE:	

CHECKED BY:

Raul R. Crucena
RAUL R. CRUCENA
Division Chief III, IDDD

SUBMITTED BY:

Arnel F. Borlado
ARNEL F. BORLADO
Department Manager III, AED-ADMS

RECOMMEND APPROVAL:

LTCOL Valentino A. Dionela
LTCOL VALENTINO A. DIONELA PAF (RET)
Assistant Director General II, ADMS

APPROVED:

LTGEN Raul L. Del Rosario
LTGEN RAUL L. DEL ROSARIO AFP (RET)
DIRECTOR GENERAL

NOTE/REVISIONS:


PROJECT TITLE:
STRIP GRADE CORRECTION INCLUDING
REPAIR AND REPLACEMENT OF
EXISTING PERIMETER FENCE FROM
BARBED TO CHB

LOCATION:


CAUAYAN AIRPORT
Airport Rd., Cauayan City, Isabela

SHEET CONTENTS:
* CROSS SECTION VIEWS
(From STA 0+160 to STA 0+180)

DRAWING SCALE:	SHEET NO.:
AS SHOWN	CW - 10
	10 70

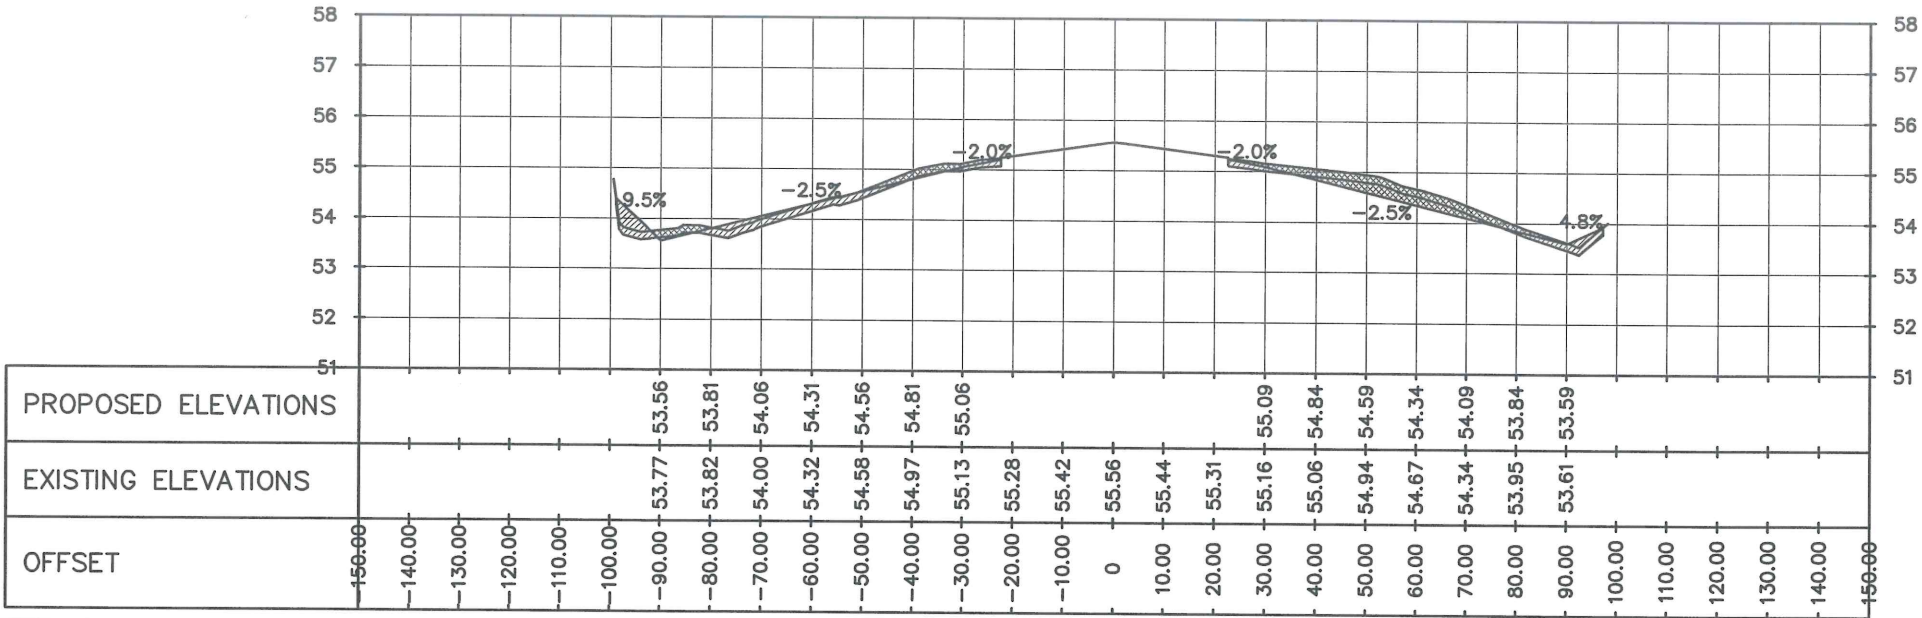

STA 0+160

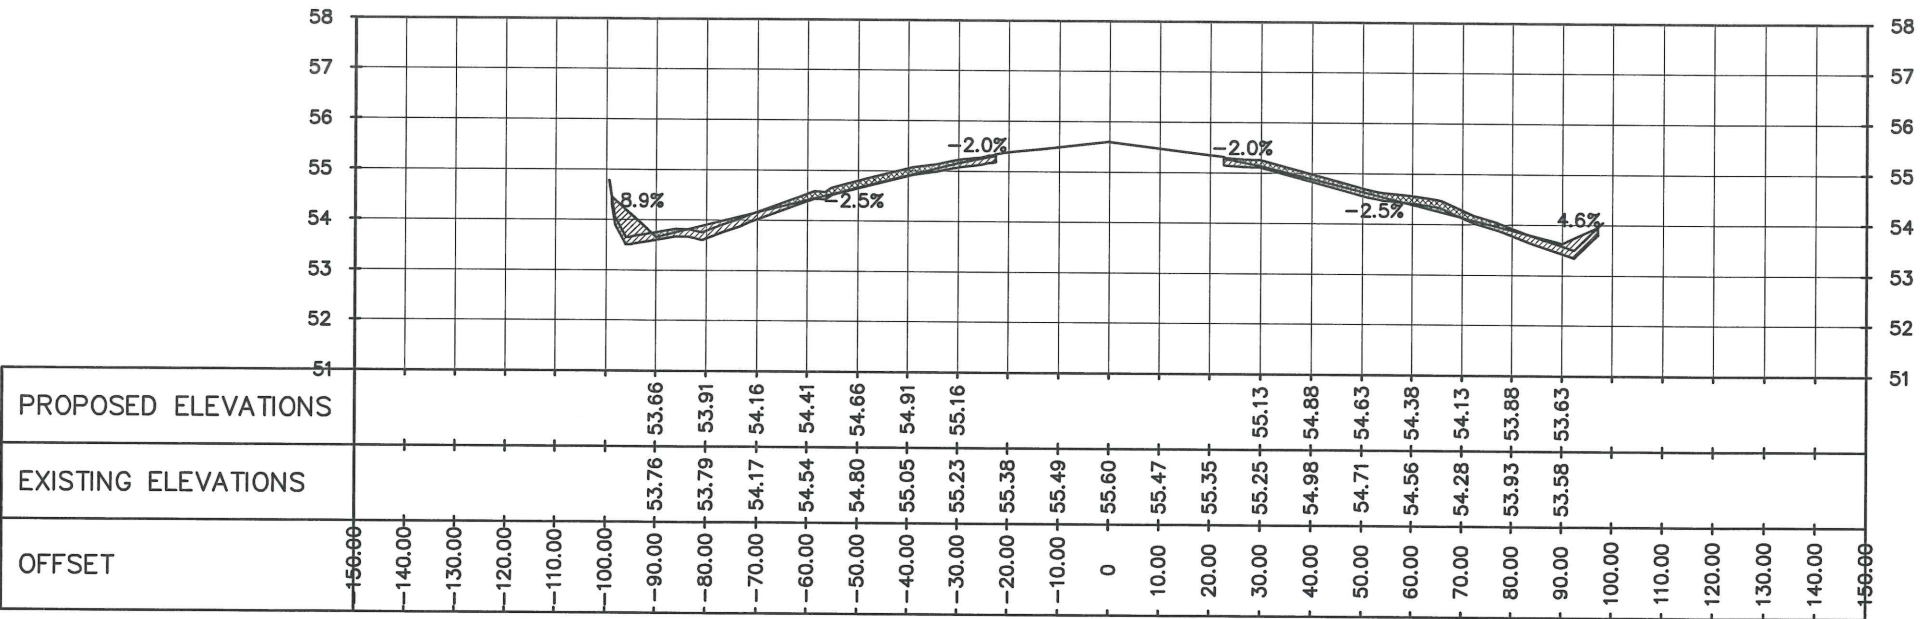

STA 0+180

FROM STA 0+160 TO STA 0+180
12 CROSS SECTION VIEWS
SCALE 1:1500 mts



REPUBLIC OF THE PHILIPPINES
CIVIL AVIATION AUTHORITY OF THE PHILIPPINES
MIA ROAD, 1300 PASAY CITY

THIS DRAWING IS EXCLUSIVE PROPERTY OF
CIVIL AVIATION AUTHORITY OF THE
PHILIPPINES AND MUST NOT BE
REPRODUCED, EXHIBITED, LOANED OR
COPIED IN PART OR IN WHOLE WITHOUT
PROPER PERMISSION AND/OR WRITTEN
CONSENT FROM THE DIRECTOR GENERAL
CAAP.

AERODROME DEVELOPMENT AND
MANAGEMENT SERVICE

INFRASTRUCTURE DEVELOPMENT AND DESIGN
DIVISION

DESIGN STAFF	INITIAL/DATE
DESIGNED BY:	FMN
DRAWN BY:	GJV <i>[Signature]</i>
REVIEWED BY:	
DATE:	

CHECKED BY:

[Signature]
RAUL R. CRUCENA
Division Chief III, IDDD

SUBMITTED BY:

[Signature]
ARNEL F. BORLADO
Department Manager III, AED-ADMS

RECOMMEND APPROVAL:

[Signature]
LTCOL VALENTINO A DIONELA PAF (RET)
Assistant Director General II, ADMS

APPROVED:

[Signature]
LTGEN RAUL L DEL ROSARIO AFP (RET)
DIRECTOR GENERAL

NOTE/REVISIONS:

PROJECT TITLE:

STRIP GRADE CORRECTION INCLUDING
REPAIR AND REPLACEMENT OF
EXISTING PERIMETER FENCE FROM
BARBED TO CHB


LOCATION:

CAUAYAN AIRPORT
Airport Rd., Cauayan City, Isabela


SHEET CONTENTS:

• CROSS SECTION VIEWS
(From STA 0+200 to STA 0+220)

DRAWING SCALE:	SHEET NO.:
AS SHOWN	CW - 11
	11 70

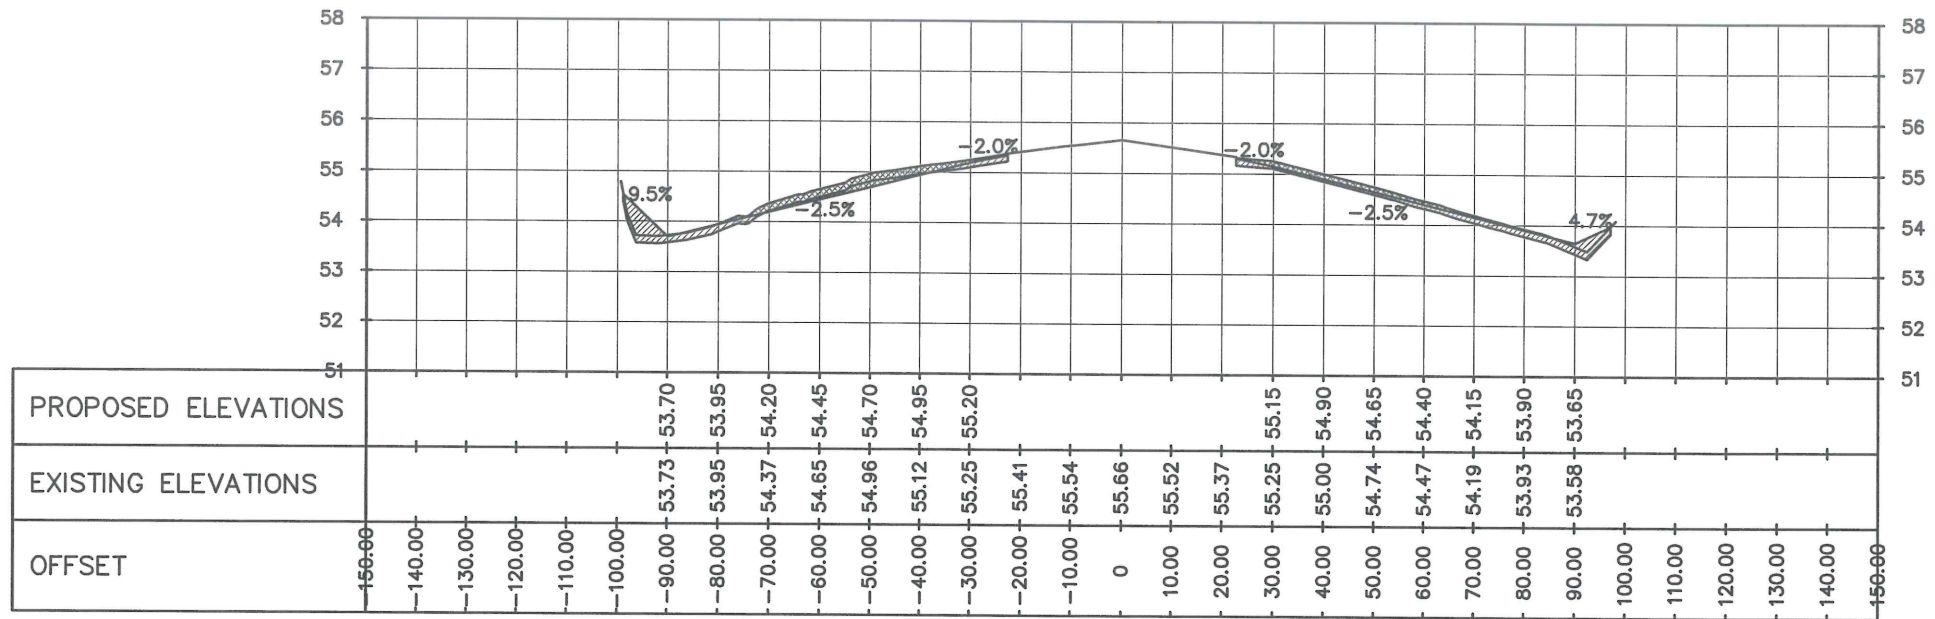

STA 0+200

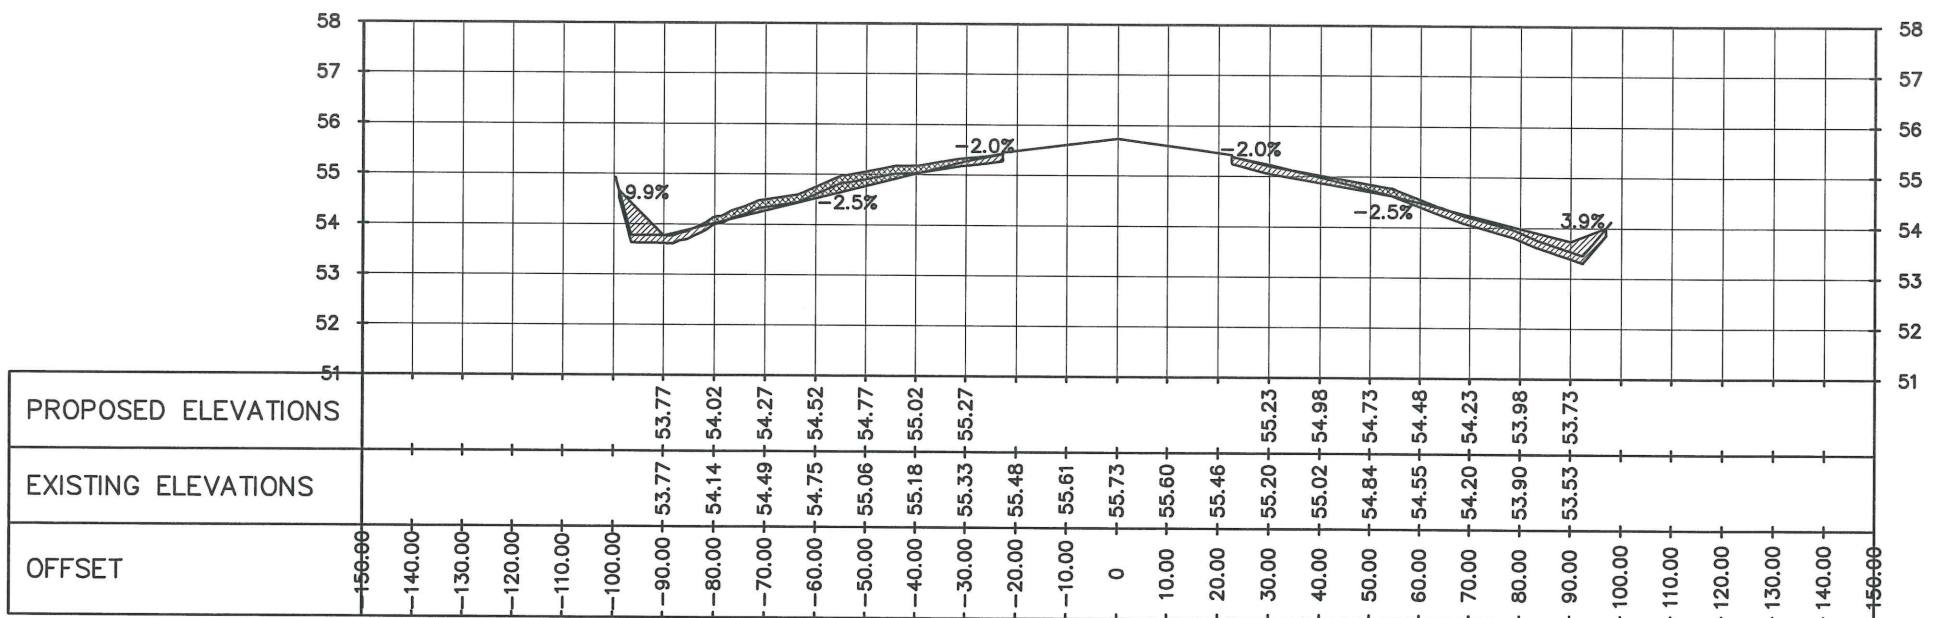

STA 0+220

FROM STA 0+200 TO STA 0+220

13
CW-11 CW-11

CROSS SECTION VIEWS

SCALE

1:1500 mts



REPUBLIC OF THE PHILIPPINES
CIVIL AVIATION AUTHORITY OF THE PHILIPPINES
MIA ROAD, 1300 PASAY CITY

THIS DRAWING IS EXCLUSIVE PROPERTY OF
CIVIL AVIATION AUTHORITY OF THE
PHILIPPINES AND MUST NOT BE
REPRODUCED, EXHIBITED, LOANED OR
COPIED IN PART OR IN WHOLE WITHOUT
PROPER PERMISSION AND/OR WRITTEN
CONSENT FROM THE DIRECTOR GENERAL
CAAP.

AERODROME DEVELOPMENT AND
MANAGEMENT SERVICE

INFRASTRUCTURE DEVELOPMENT AND DESIGN
DIVISION

DESIGN STAFF	INITIAL/DATE
DESIGNED BY:	FMN
DRAWN BY:	GIV <i>[Signature]</i>
REVIEWED BY:	
DATE:	

CHECKED BY:

[Signature]
RAUL R. CRUCENA
Division Chief III, IDDD

SUBMITTED BY:

[Signature]
ARNEL F. BORLADO
Department Manager III, AED-ADMS

RECOMMEND APPROVAL:

[Signature]
LTCOL VALENTINO A DIONELA PAF (RET)
Assistant Director General II, ADMS

APPROVED:

[Signature]
LTGEN RAUL L DEL ROSARIO AFP (RET)
DIRECTOR GENERAL

NOTE/REVISIONS:

PROJECT TITLE:

STRIP GRADE CORRECTION INCLUDING
REPAIR AND REPLACEMENT OF
EXISTING PERIMETER FENCE FROM
BARBED TO CHB


LOCATION:

CAUAYAN AIRPORT
Airport Rd., Cauayan City, Isabela


SHEET CONTENTS:

• CROSS SECTION VIEWS
(From STA 0+240 to STA 0+260)

DRAWING SCALE:	SHEET NO.:
AS SHOWN	CW - 12
	12 70

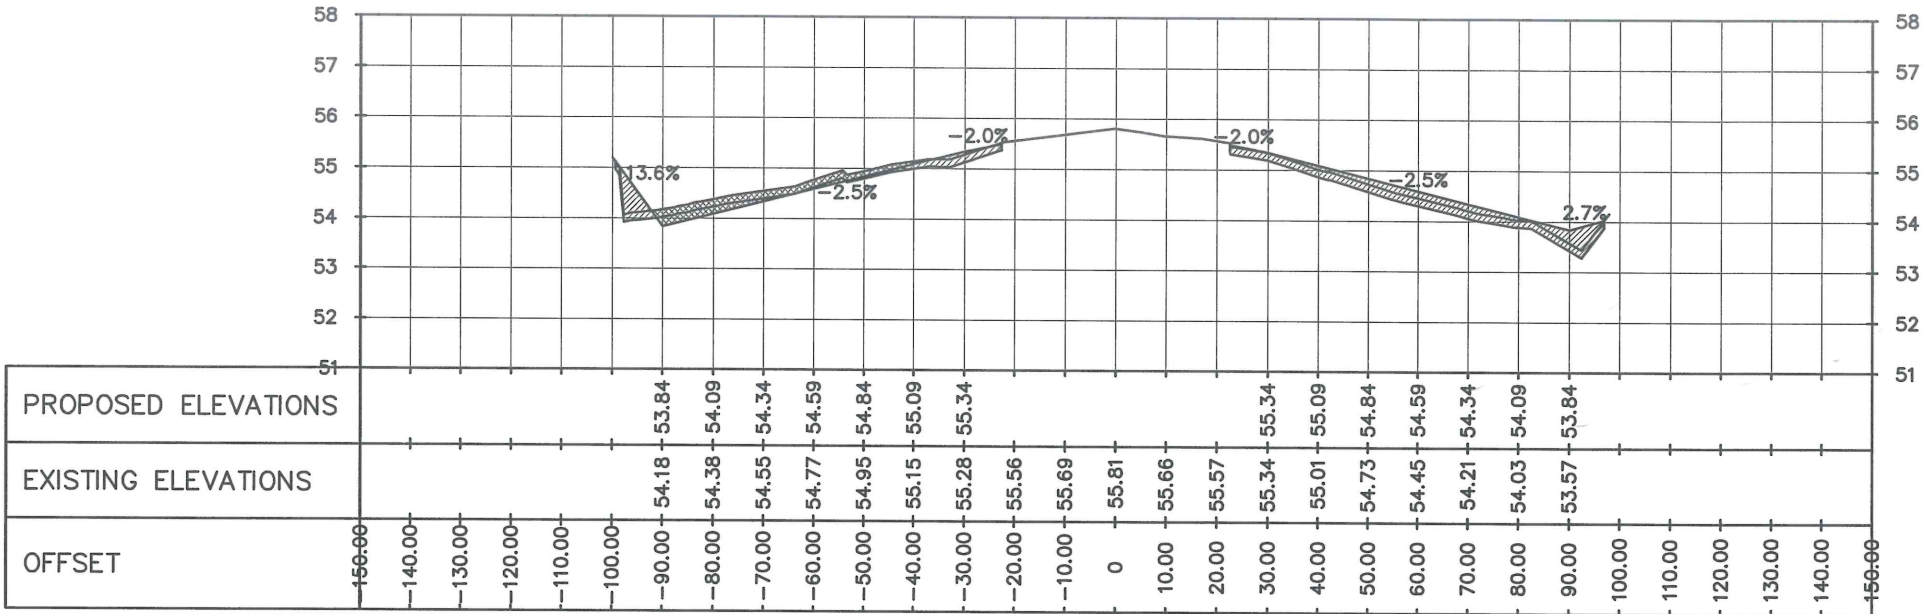

STA 0+240

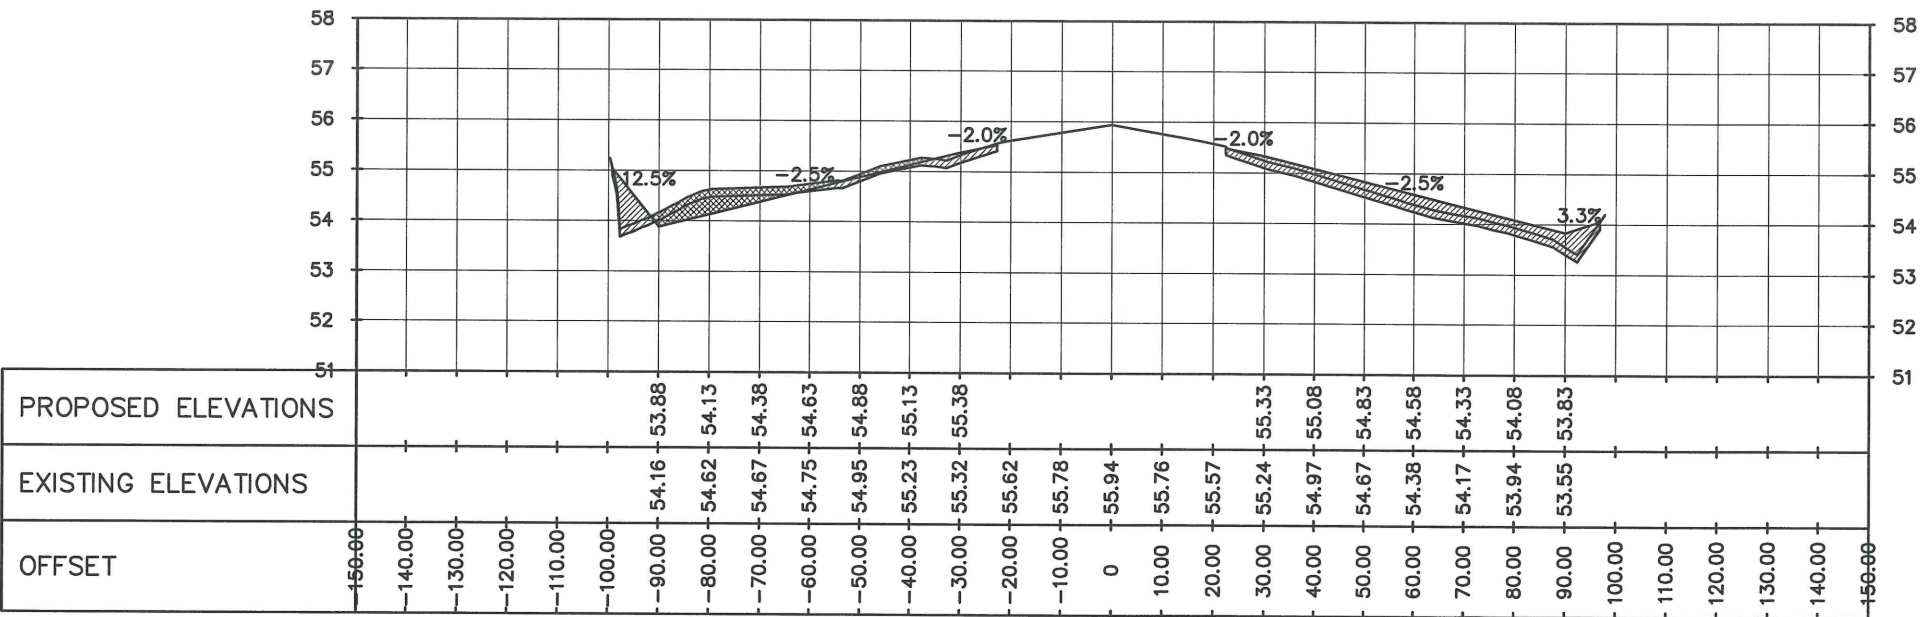

STA 0+260

FROM STA 0+240 TO STA 0+260
14 CROSS SECTION VIEWS
SCALE 1:1500 mts



REPUBLIC OF THE PHILIPPINES
CIVIL AVIATION AUTHORITY OF THE PHILIPPINES
MIA ROAD, 1300 PASAY CITY

THIS DRAWING IS EXCLUSIVE PROPERTY OF
CIVIL AVIATION AUTHORITY OF THE
PHILIPPINES AND MUST NOT BE
REPRODUCED, EXHIBITED, LOANED OR
COPIED IN PART OR IN WHOLE WITHOUT
PROPER PERMISSION AND/OR WRITTEN
CONSENT FROM THE DIRECTOR GENERAL
CAAP.

AERODROME DEVELOPMENT AND
MANAGEMENT SERVICE

INFRASTRUCTURE DEVELOPMENT AND DESIGN
DIVISION

DESIGN STAFF	INITIAL/DATE
DESIGNED BY:	FMN
DRAWN BY:	GIV <i>[Signature]</i>
REVIEWED BY:	
DATE:	

CHECKED BY:

[Signature]
RAUL R. CRUCENA
Division Chief III, IDDD

SUBMITTED BY:

[Signature]
ARNEL F. BORLADO
Department Manager III, AED-ADMS

RECOMMEND APPROVAL:

[Signature]
LTCOL VALENTINO A DIONELA PAF (RET)
Assistant Director General II, ADMS

APPROVED:

[Signature]
LTGEN RAUL L DEL ROSARIO AFP (RET)
DIRECTOR GENERAL

NOTE/REVISIONS:


PROJECT TITLE:
STRIP GRADE CORRECTION INCLUDING
REPAIR AND REPLACEMENT OF
EXISTING PERIMETER FENCE FROM
BARBED TO CHB

LOCATION:


CAUAYAN AIRPORT
Airport Rd., Cauayan City, Isabela

SHEET CONTENTS:
• CROSS SECTION VIEWS
(From STA 0+280 to STA 0+300)

DRAWING SCALE:	SHEET NO.:
AS SHOWN	CW - 13
	13 70

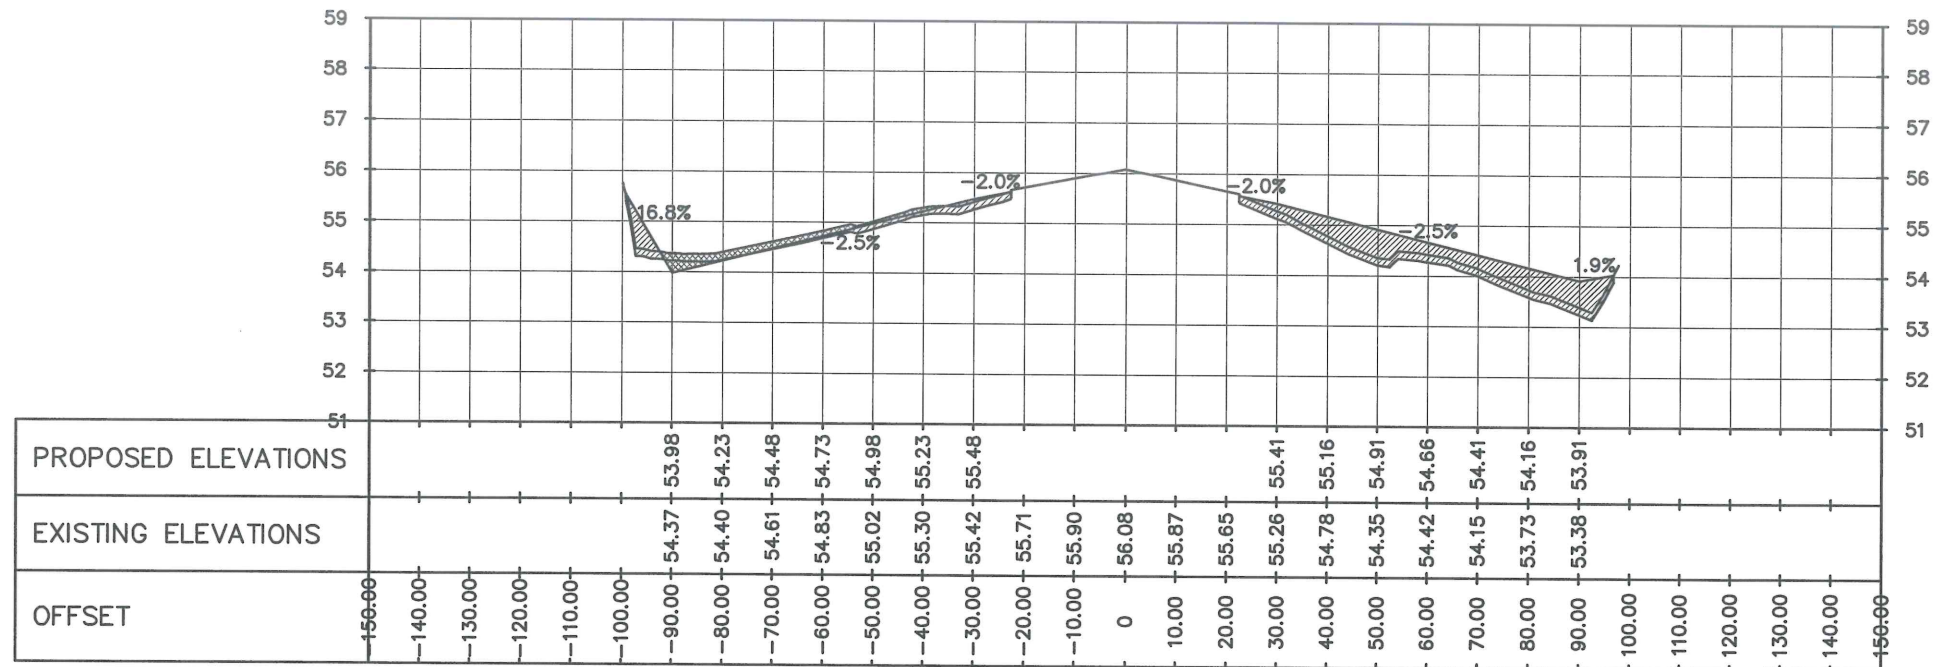

STA 0+280

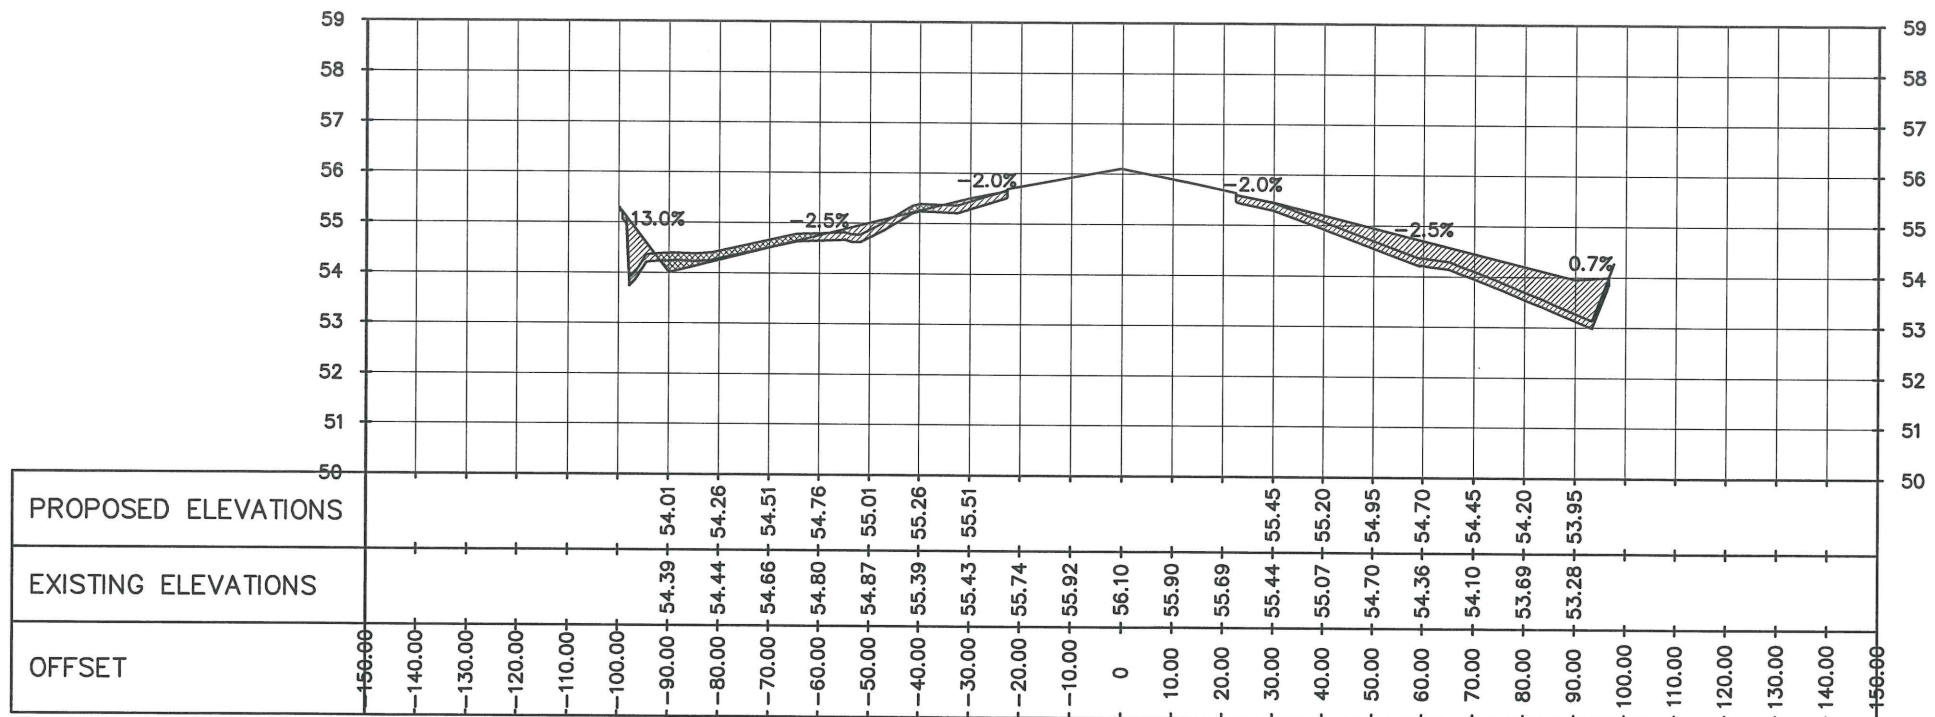

STA 0+300

FROM STA 0+280 TO STA 0+300
15 CROSS SECTION VIEWS
SCALE 1:1500 mts



REPUBLIC OF THE PHILIPPINES
CIVIL AVIATION AUTHORITY OF THE PHILIPPINES
MIA ROAD, 1300 PASAY CITY

THIS DRAWING IS EXCLUSIVE PROPERTY OF
CIVIL AVIATION AUTHORITY OF THE
PHILIPPINES AND MUST NOT BE
REPRODUCED, EXHIBITED, LOANED OR
COPIED IN PART OR IN WHOLE WITHOUT
PROPER PERMISSION AND/OR WRITTEN
CONSENT FROM THE DIRECTOR GENERAL
CAAP.

AERODROME DEVELOPMENT AND
MANAGEMENT SERVICE

INFRASTRUCTURE DEVELOPMENT AND DESIGN
DIVISION

DESIGN STAFF	INITIAL/DATE
DESIGNED BY:	FMN
DRAWN BY:	GJV <i>[Signature]</i>
REVIEWED BY:	
DATE:	

CHECKED BY:

[Signature]
RAUL R. CRUCENA
Division Chief III, IDDD

SUBMITTED BY:

[Signature]
ARNEL F. BORLADO
Department Manager III, AED-ADMS

RECOMMEND APPROVAL:

[Signature]
LT COL VALENTINO A DIONELA PAF (RET)
Assistant Director General II, ADMS

APPROVED:

[Signature]
LTGEN RAUL L DEL ROSARIO AFP (RET)
DIRECTOR GENERAL

NOTE/REVISIONS:

PROJECT TITLE:

STRIP GRADE CORRECTION INCLUDING
REPAIR AND REPLACEMENT OF
EXISTING PERIMETER FENCE FROM
BARBED TO CHB


LOCATION:

CAUAYAN AIRPORT
Airport Rd., Cauayan City, Isabela


SHEET CONTENTS:

• CROSS SECTION VIEWS
(From STA 0+320 to STA 0+340)

DRAWING SCALE:	SHEET NO.:
AS SHOWN	CW - 14
	14 70

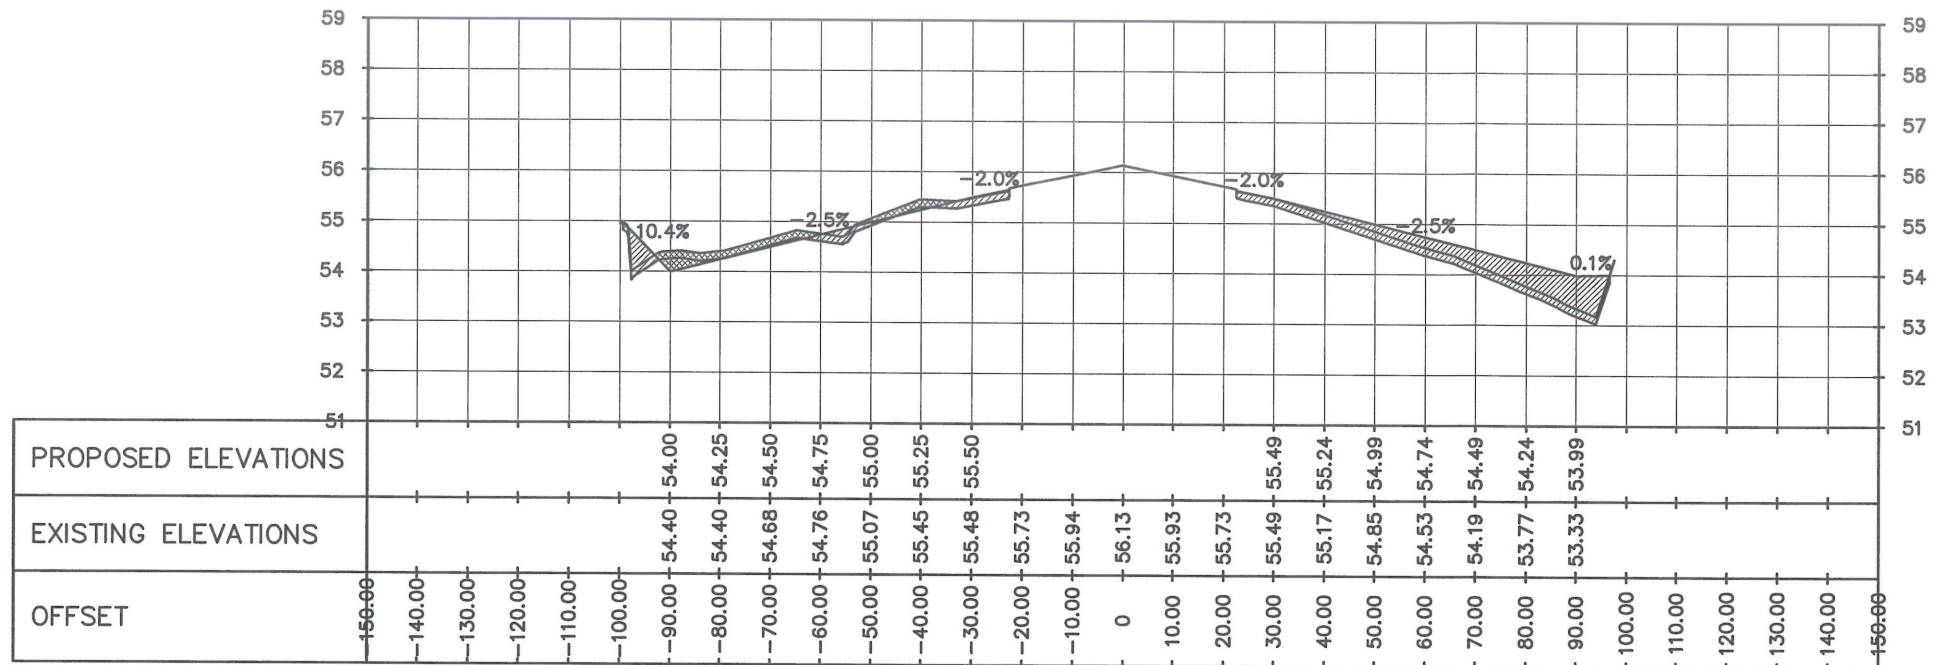

STA 0+320

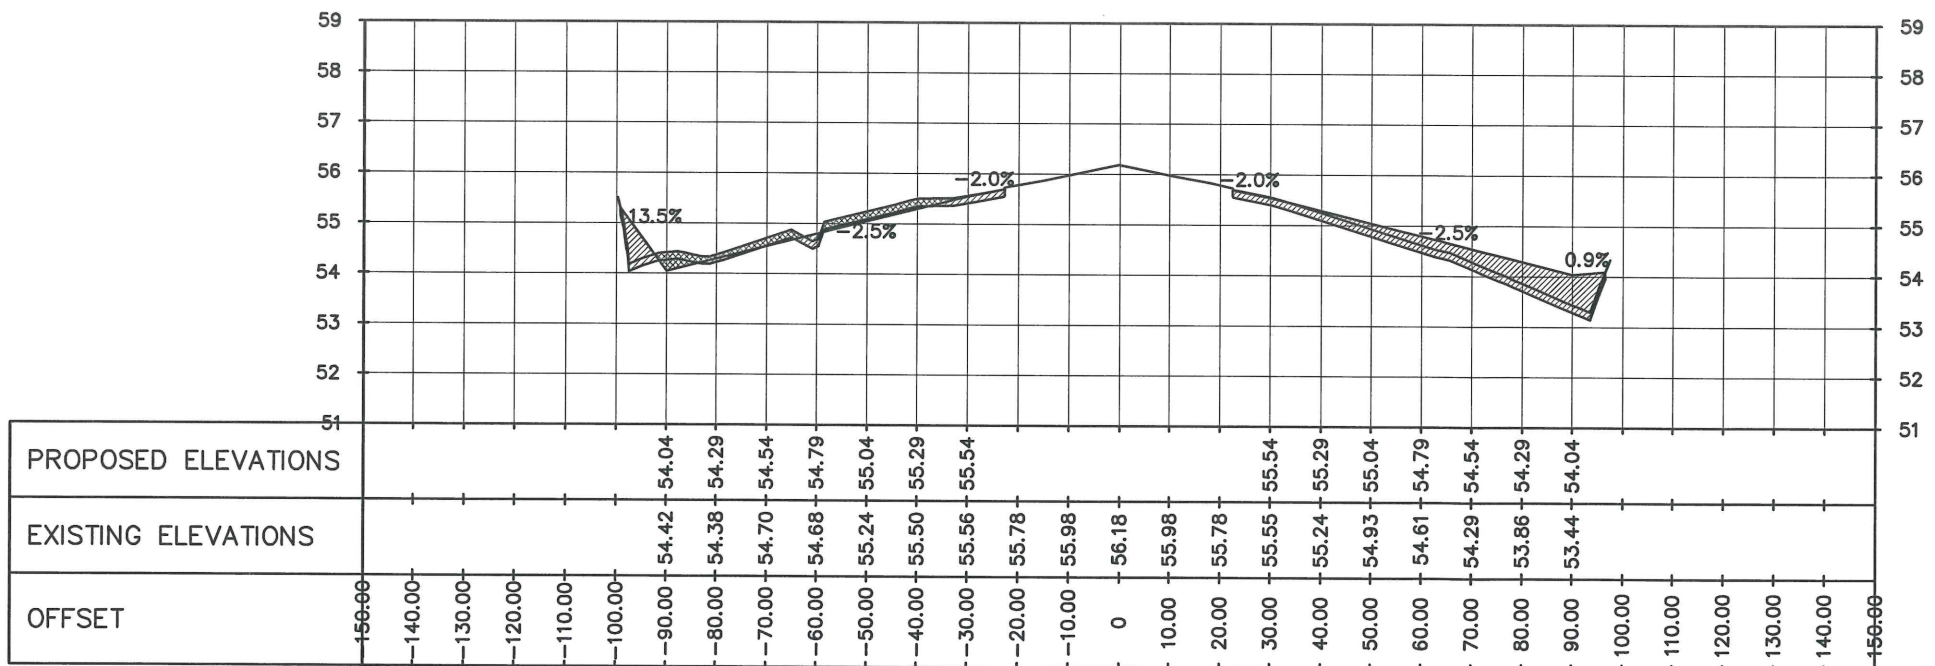

STA 0+340

FROM STA 0+320 TO STA 0+340



CROSS SECTION VIEWS

SCALE

1:1500 mts



REPUBLIC OF THE PHILIPPINES
CIVIL AVIATION AUTHORITY OF THE PHILIPPINES
MIA ROAD, 1300 PASAY CITY

THIS DRAWING IS EXCLUSIVE PROPERTY OF
CIVIL AVIATION AUTHORITY OF THE
PHILIPPINES AND MUST NOT BE
REPRODUCED, EXHIBITED, LOANED OR
COPIED IN PART OR IN WHOLE WITHOUT
PROPER PERMISSION AND/OR WRITTEN
CONSENT FROM THE DIRECTOR GENERAL
CAAP.

AERODROME DEVELOPMENT AND
MANAGEMENT SERVICE

INFRASTRUCTURE DEVELOPMENT AND DESIGN
DIVISION

DESIGN STAFF	INITIAL/DATE
DESIGNED BY:	FMN
DRAWN BY:	GJV
REVIEWED BY:	
DATE:	

CHECKED BY:

RAUL R. CRUCENA
Division Chief III, IDDD

SUBMITTED BY:

ARNEL F. BORLADO
Department Manager III, AED-ADMS

RECOMMEND APPROVAL:

LTCOL VALENTINO A. DIONELA PAF (RET)
Assistant Director General II, ADMS

APPROVED:

LTGEN RAUL L. DEL ROSARIO AFP (RET)
DIRECTOR GENERAL

NOTE/REVISIONS:

PROJECT TITLE:
STRIP GRADE CORRECTION INCLUDING
REPAIR AND REPLACEMENT OF
EXISTING PERIMETER FENCE FROM
BARBED TO CHB


LOCATION:

CAUAYAN AIRPORT
Airport Rd., Cauayan City, Isabela


SHEET CONTENTS:

* CROSS SECTION VIEWS
(From STA 0+360 to STA 0+380)

DRAWING SCALE:	SHEET NO.:
AS SHOWN	CW - 15
	15 70

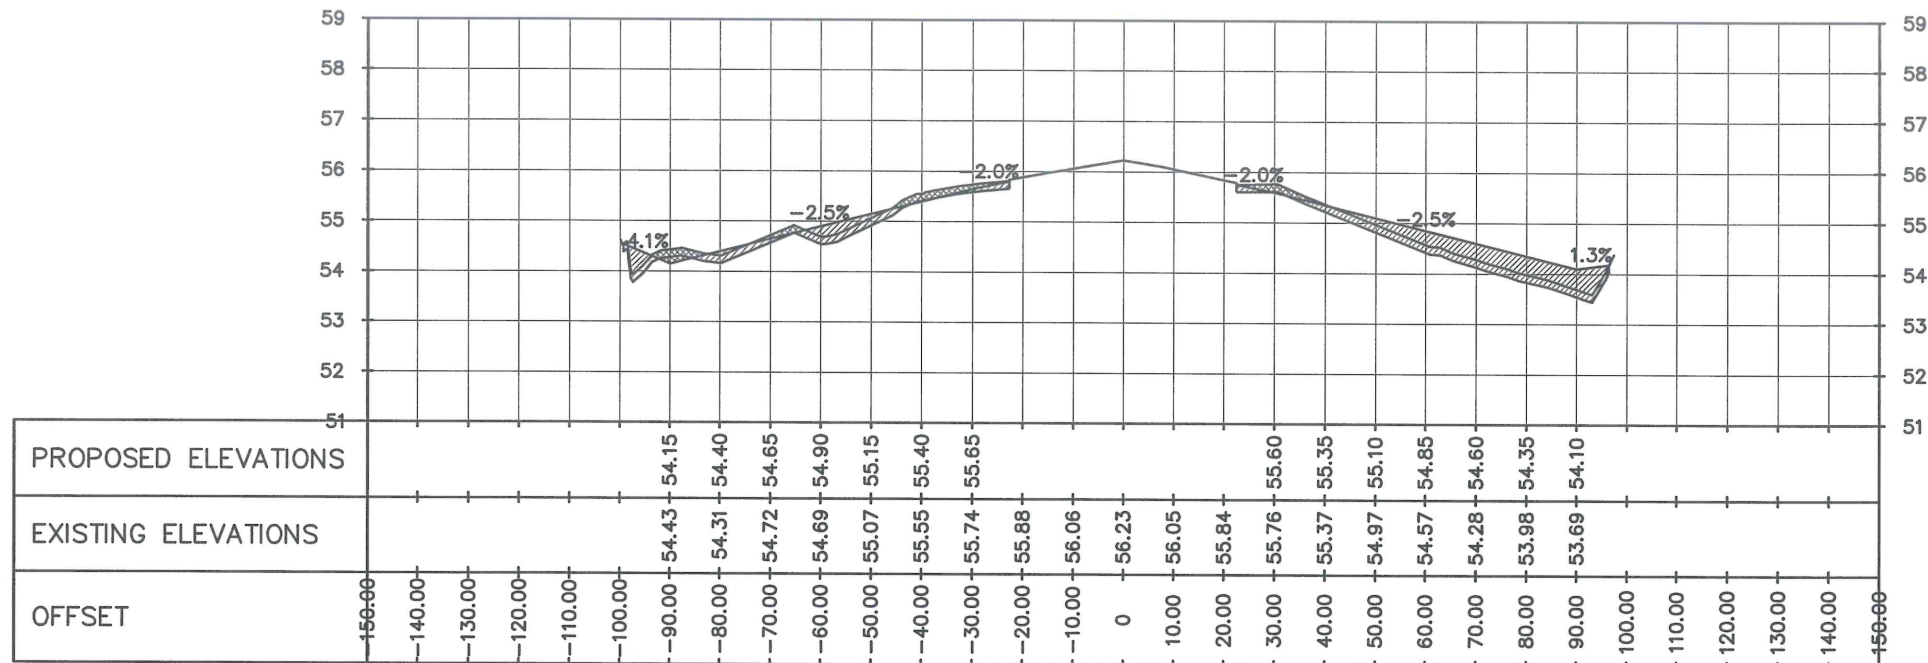

STA 0+360

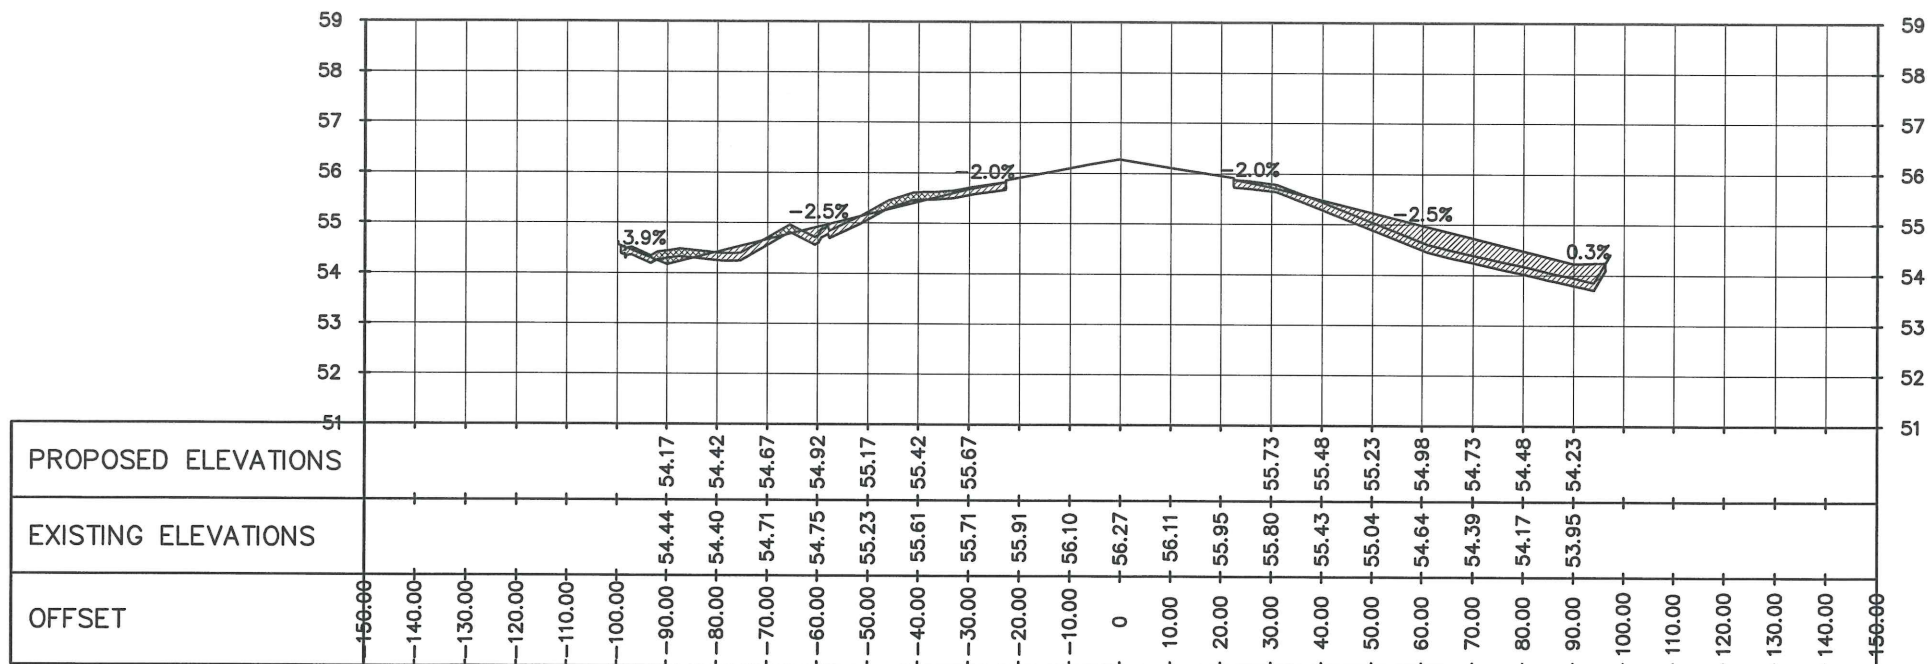

STA 0+380

FROM STA 0+360 TO STA 0+380
17 CROSS SECTION VIEWS
SCALE 1:1500 mts



REPUBLIC OF THE PHILIPPINES
CIVIL AVIATION AUTHORITY OF THE PHILIPPINES
MIA ROAD, 1300 PASAY CITY

THIS DRAWING IS EXCLUSIVE PROPERTY OF
CIVIL AVIATION AUTHORITY OF THE
PHILIPPINES AND MUST NOT BE
REPRODUCED, EXHIBITED, LOANED OR
COPIED IN PART OR IN WHOLE WITHOUT
PROPER PERMISSION AND/OR WRITTEN
CONSENT FROM THE DIRECTOR GENERAL
CAAP.

AERODROME DEVELOPMENT AND
MANAGEMENT SERVICE

INFRASTRUCTURE DEVELOPMENT AND DESIGN
DIVISION

DESIGN STAFF	INITIAL/DATE
DESIGNED BY:	FMN
DRAWN BY:	GVJ <i>GVJ</i>
REVIEWED BY:	
DATE:	

CHECKED BY:

RAUL R. CRUCENA
RAUL R. CRUCENA
Division Chief III, IDDD

SUBMITTED BY:

ARNEL F. BORLADO
ARNEL F. BORLADO
Department Manager III, AED-ADMS

RECOMMEND APPROVAL:

LTCOL VALENTINO A DIONELA PAF (RET)
LTCOL VALENTINO A DIONELA PAF (RET)
Assistant Director General II, ADMS

APPROVED:

LTGEN RAUL L DEL ROSARIO AFP (RET)
LTGEN RAUL L DEL ROSARIO AFP (RET)
DIRECTOR GENERAL

NOTE/REVISIONS:

PROJECT TITLE:
STRIP GRADE CORRECTION INCLUDING
REPAIR AND REPLACEMENT OF
EXISTING PERIMETER FENCE FROM
BARBED TO CHB


LOCATION:

CAUAYAN AIRPORT
Airport Rd., Cauayan City, Isabela


SHEET CONTENTS:

* CROSS SECTION VIEWS
(From STA 0+400 to STA 0+420)

DRAWING SCALE:	SHEET NO.:
AS SHOWN	CW - 16
	16 70

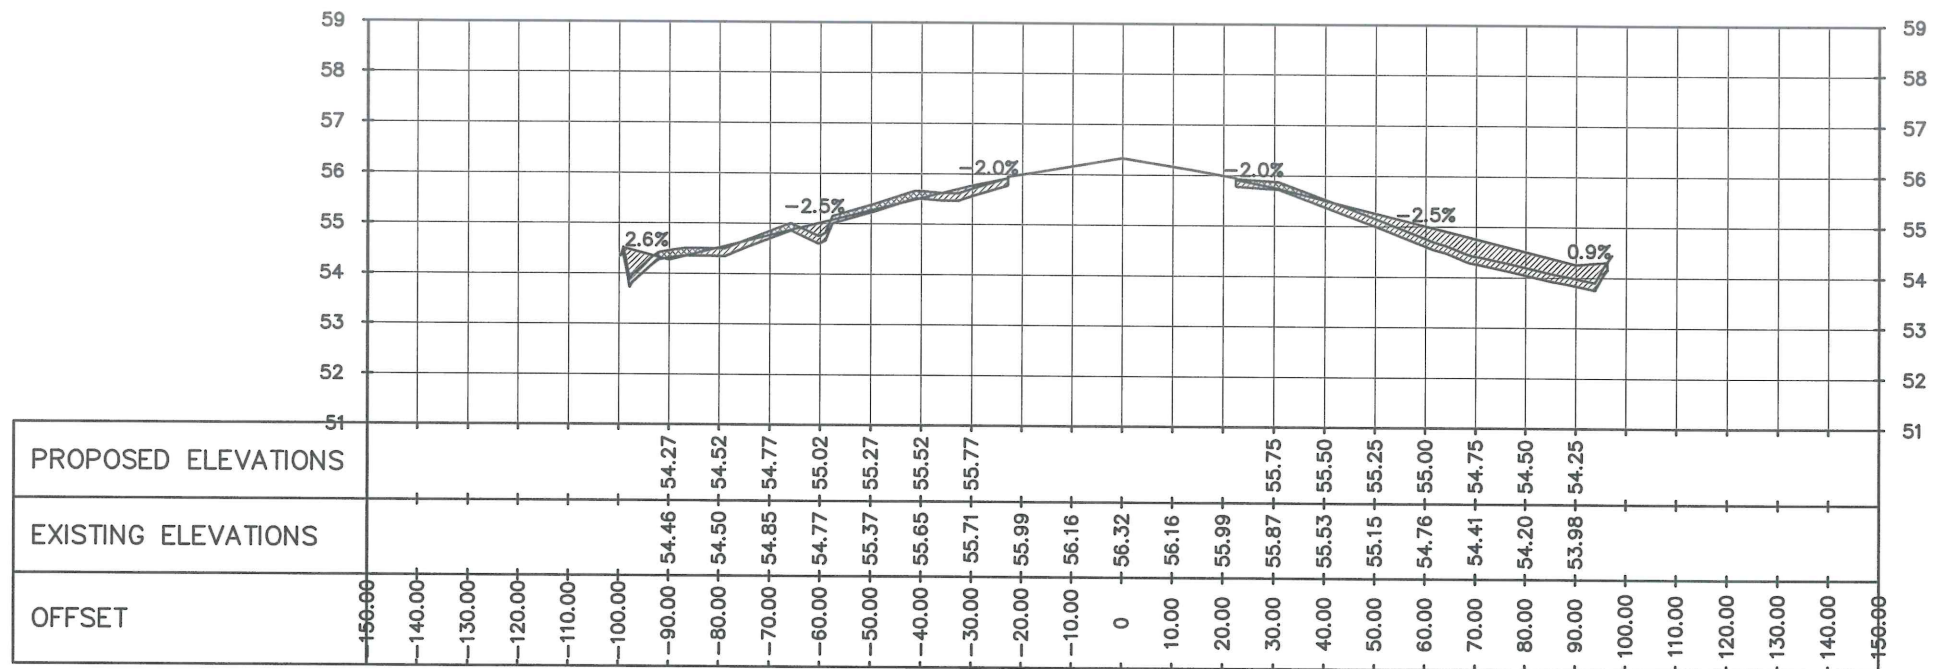

STA 0+400

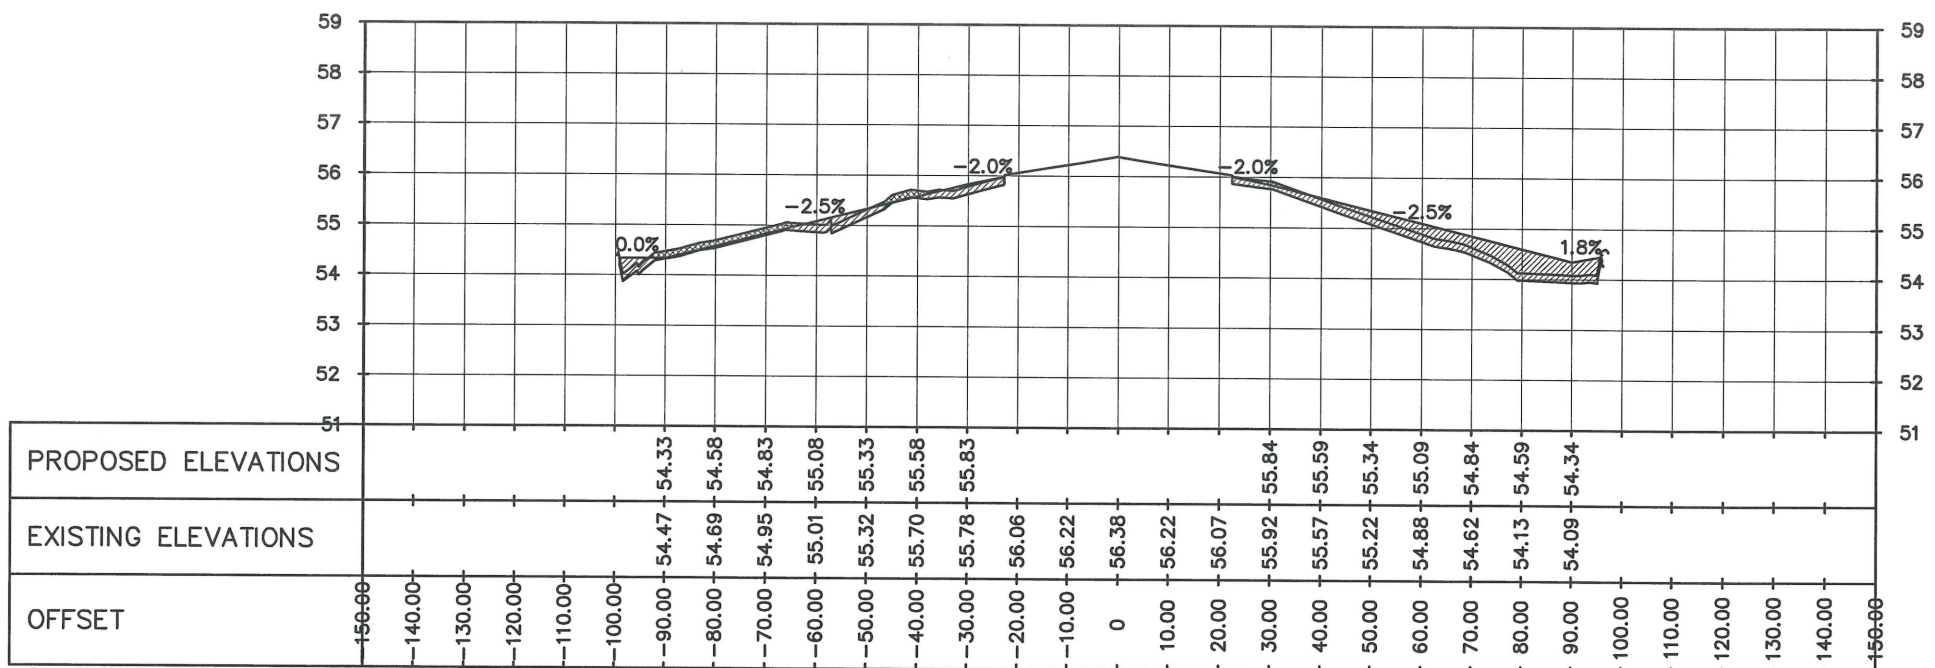

STA 0+420

FROM STA 0+400 TO STA 0+420
18
CROSS SECTION VIEWS
SCALE 1:1500 mts



REPUBLIC OF THE PHILIPPINES
CIVIL AVIATION AUTHORITY OF THE PHILIPPINES
MIA ROAD, 1300 PASAY CITY

THIS DRAWING IS EXCLUSIVE PROPERTY OF
CIVIL AVIATION AUTHORITY OF THE
PHILIPPINES AND MUST NOT BE
REPRODUCED, EXHIBITED, LOANED OR
COPIED IN PART OR IN WHOLE WITHOUT
PROPER PERMISSION AND/OR WRITTEN
CONSENT FROM THE DIRECTOR GENERAL
CAAP.

AERODROME DEVELOPMENT AND
MANAGEMENT SERVICE

INFRASTRUCTURE DEVELOPMENT AND DESIGN
DIVISION

DESIGN STAFF	INITIAL/DATE
DESIGNED BY:	FMN
DRAWN BY:	GVJ <i>GVJ</i>
REVIEWED BY:	
DATE:	

CHECKED BY:

[Signature]
RAUL R. CRUCENA
Division Chief III, IDDD

SUBMITTED BY:

[Signature]
ARNEL F. BORLADO
Department Manager III, AED-ADMS

RECOMMEND APPROVAL:

[Signature]
LTCOL VALENTINO A DIONELA PAF (RET)
Assistant Director General II, ADMS

APPROVED:

[Signature]
LTGEN RAUL L DEL ROSARIO AFP (RET)
DIRECTOR GENERAL

NOTE/REVISIONS:

PROJECT TITLE:

STRIP GRADE CORRECTION INCLUDING
REPAIR AND REPLACEMENT OF
EXISTING PERIMETER FENCE FROM
BARBED TO CHB


LOCATION:

CAUAYAN AIRPORT
Airport Rd., Cauayan City, Isabela


SHEET CONTENTS:

• CROSS SECTION VIEWS
(From STA 0+440 to STA 0+460)

DRAWING SCALE:	SHEET NO.:
AS SHOWN	CW - 17
	17 70

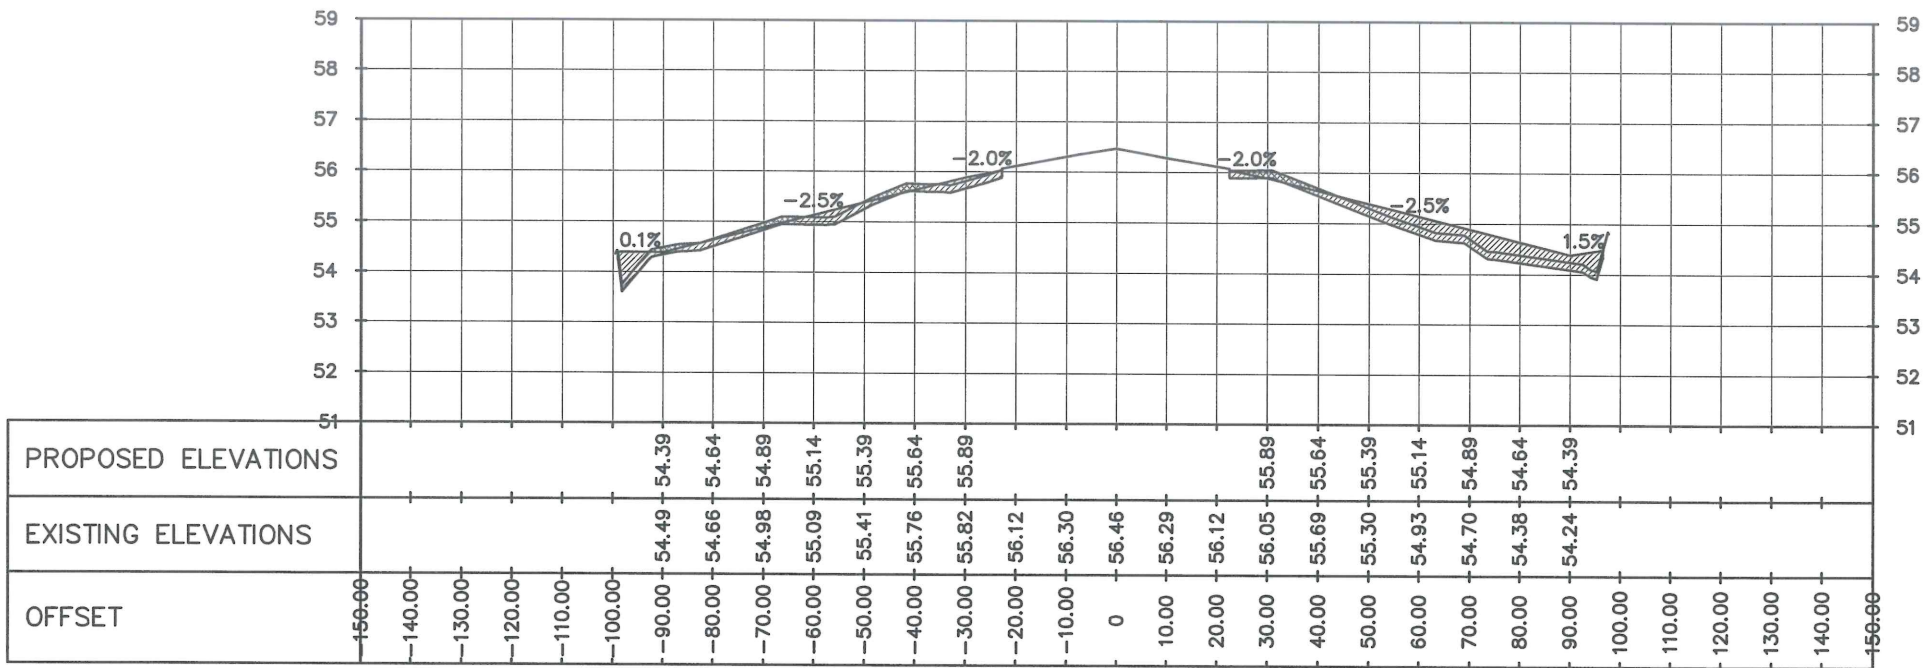

STA 0+440

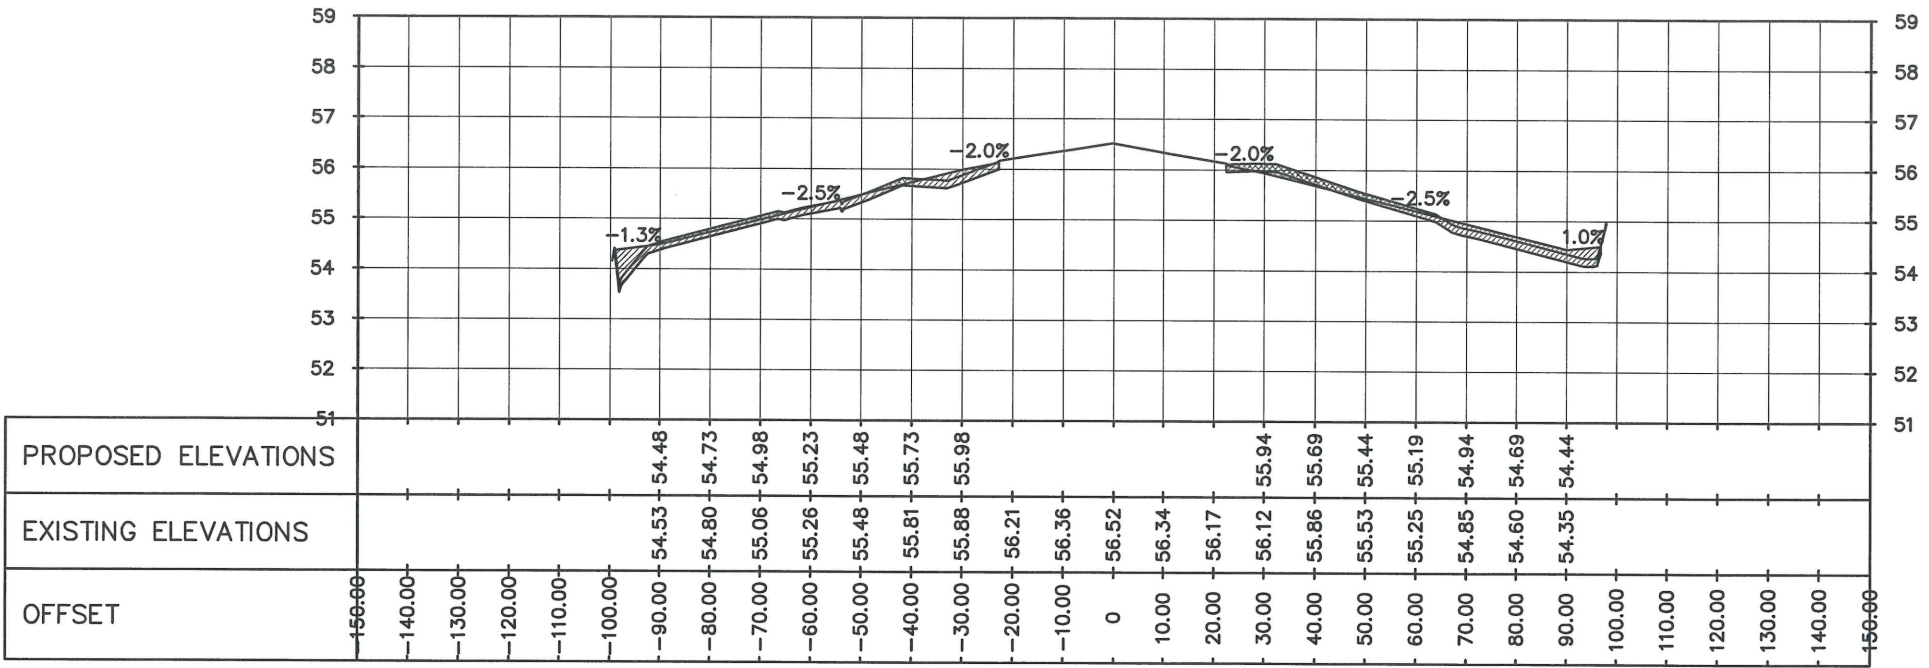

STA 0+460

FROM STA 0+440 TO STA 0+460
CROSS SECTION VIEWS
SCALE 1:1500 mts





REPUBLIC OF THE PHILIPPINES
CIVIL AVIATION AUTHORITY OF THE PHILIPPINES
MIA ROAD, 1300 PASAY CITY

THIS DRAWING IS EXCLUSIVE PROPERTY OF
CIVIL AVIATION AUTHORITY OF THE
PHILIPPINES AND MUST NOT BE
REPRODUCED, EXHIBITED, LOANED OR
COPIED IN PART OR IN WHOLE WITHOUT
PROPER PERMISSION AND/OR WRITTEN
CONSENT FROM THE DIRECTOR GENERAL
CAAP.

AERODROME DEVELOPMENT AND
MANAGEMENT SERVICE

INFRASTRUCTURE DEVELOPMENT AND DESIGN
DIVISION

DESIGN STAFF	INITIAL/DATE
DESIGNED BY:	FMN
DRAWN BY:	GJV <i>GJV</i>
REVIEWED BY:	
DATE:	

CHECKED BY:

RAUL R. CRUCENA
Division Chief III, IDDD

SUBMITTED BY:

ARNEL F. BORLADO
Department Manager III, AED-ADMS

RECOMMEND APPROVAL:

LTCOL VALENTINO A DIONELA PAF (RET)
Assistant Director General II, ADMS

APPROVED:

LTGEN RAUL L DEL ROSARIO AFP (RET)
DIRECTOR GENERAL

NOTE/REVISIONS:


PROJECT TITLE:
STRIP GRADE CORRECTION INCLUDING
REPAIR AND REPLACEMENT OF
EXISTING PERIMETER FENCE FROM
BARBED TO CHB

LOCATION:


CAUAYAN AIRPORT
Airport Rd., Cauayan City, Isabela

SHEET CONTENTS:
• CROSS SECTION VIEWS
(From STA 0+480 to STA 0+500)

DRAWING SCALE:	SHEET NO.:
AS SHOWN	CW - 18
	18 70

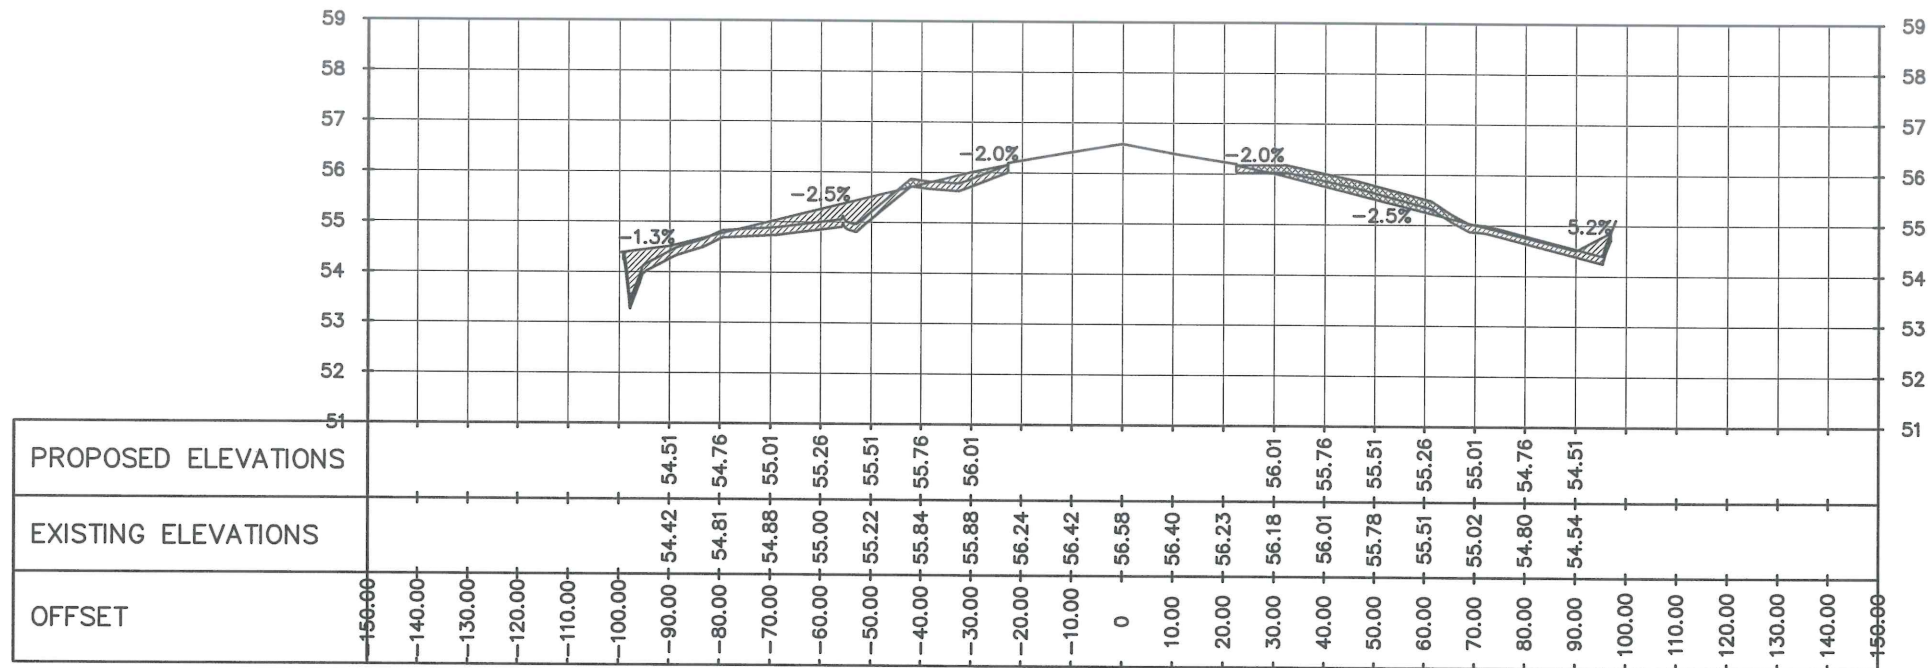

STA 0+480

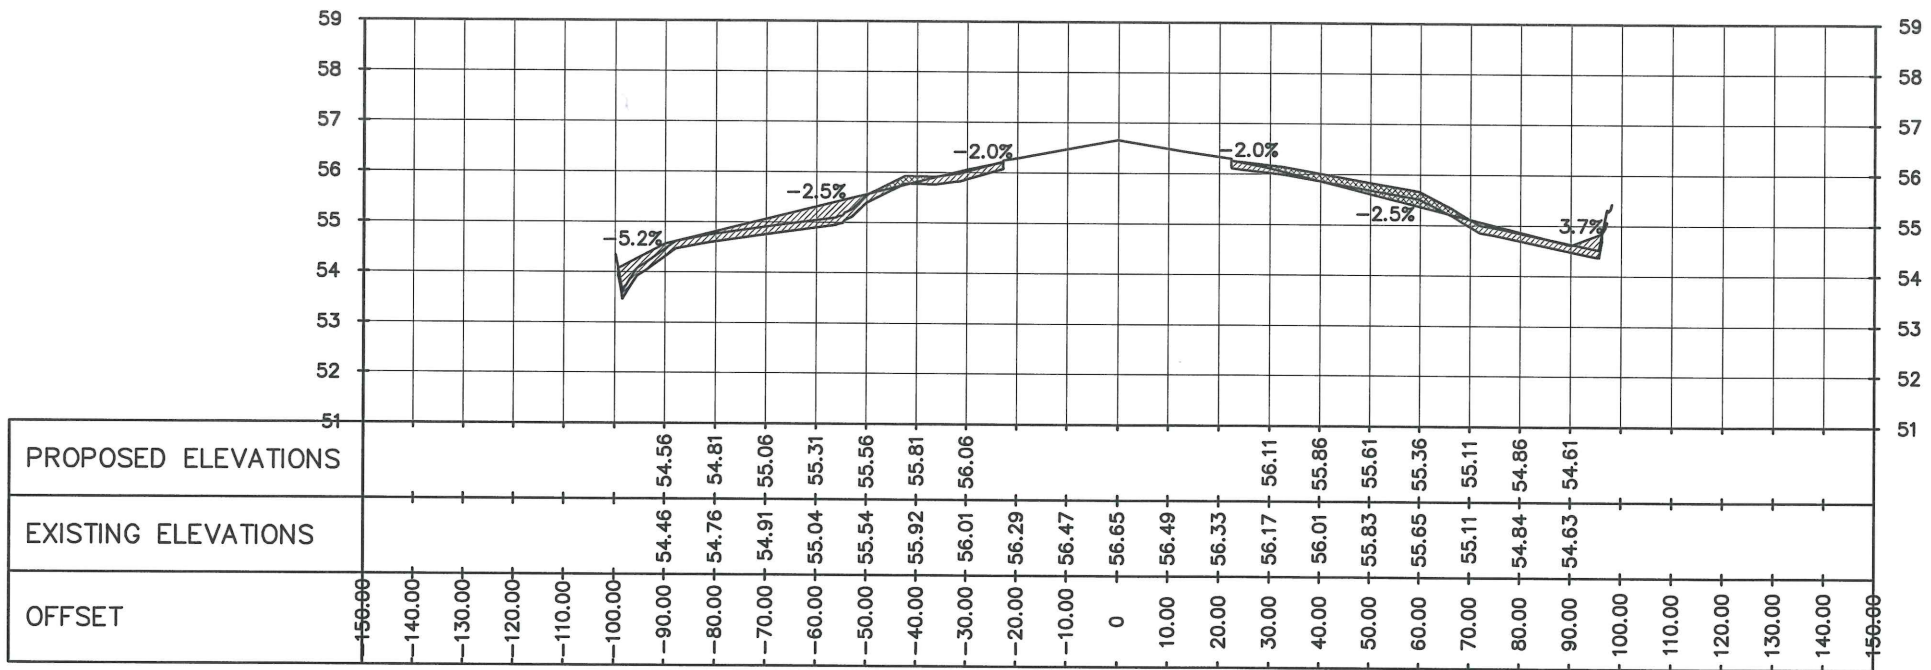

STA 0+500

FROM STA 0+480 TO STA 0+500
CROSS SECTION VIEWS
SCALE 1:1500 mts



REPUBLIC OF THE PHILIPPINES
CIVIL AVIATION AUTHORITY OF THE PHILIPPINES
MIA ROAD, 1300 PASAY CITY

THIS DRAWING IS EXCLUSIVE PROPERTY OF
CIVIL AVIATION AUTHORITY OF THE
PHILIPPINES AND MUST NOT BE
REPRODUCED, EXHIBITED, LOANED OR
COPIED IN PART OR IN WHOLE WITHOUT
PROPER PERMISSION AND/OR WRITTEN
CONSENT FROM THE DIRECTOR GENERAL
CAAP.

AERODROME DEVELOPMENT AND
MANAGEMENT SERVICE

INFRASTRUCTURE DEVELOPMENT AND DESIGN
DIVISION

DESIGN STAFF	INITIAL/DATE
DESIGNED BY:	FMN
DRAWN BY:	GIV
REVIEWED BY:	
DATE:	

CHECKED BY:


RAUL R. CRUCENA
Division Chief III, IDDD

SUBMITTED BY:


ARNEL F. BORLADO
Department Manager III, AED-ADMS

RECOMMEND APPROVAL:


LTCOL VALENTINO A DIONELA PAF (RET)
Assistant Director General II, ADMS

APPROVED:


LTGEN RAUL L DEL ROSARIO AFP (RET)
DIRECTOR GENERAL

NOTE/REVISIONS:

PROJECT TITLE:

STRIP GRADE CORRECTION INCLUDING
REPAIR AND REPLACEMENT OF
EXISTING PERIMETER FENCE FROM
BARBED TO CHB


LOCATION:

CAUAYAN AIRPORT
Airport Rd., Cauayan City, Isabela


SHEET CONTENTS:

• CROSS SECTION VIEWS
(From STA 0+520 to STA 0+540)

DRAWING SCALE:	SHEET NO.:
AS SHOWN	CW - 19
	19 70

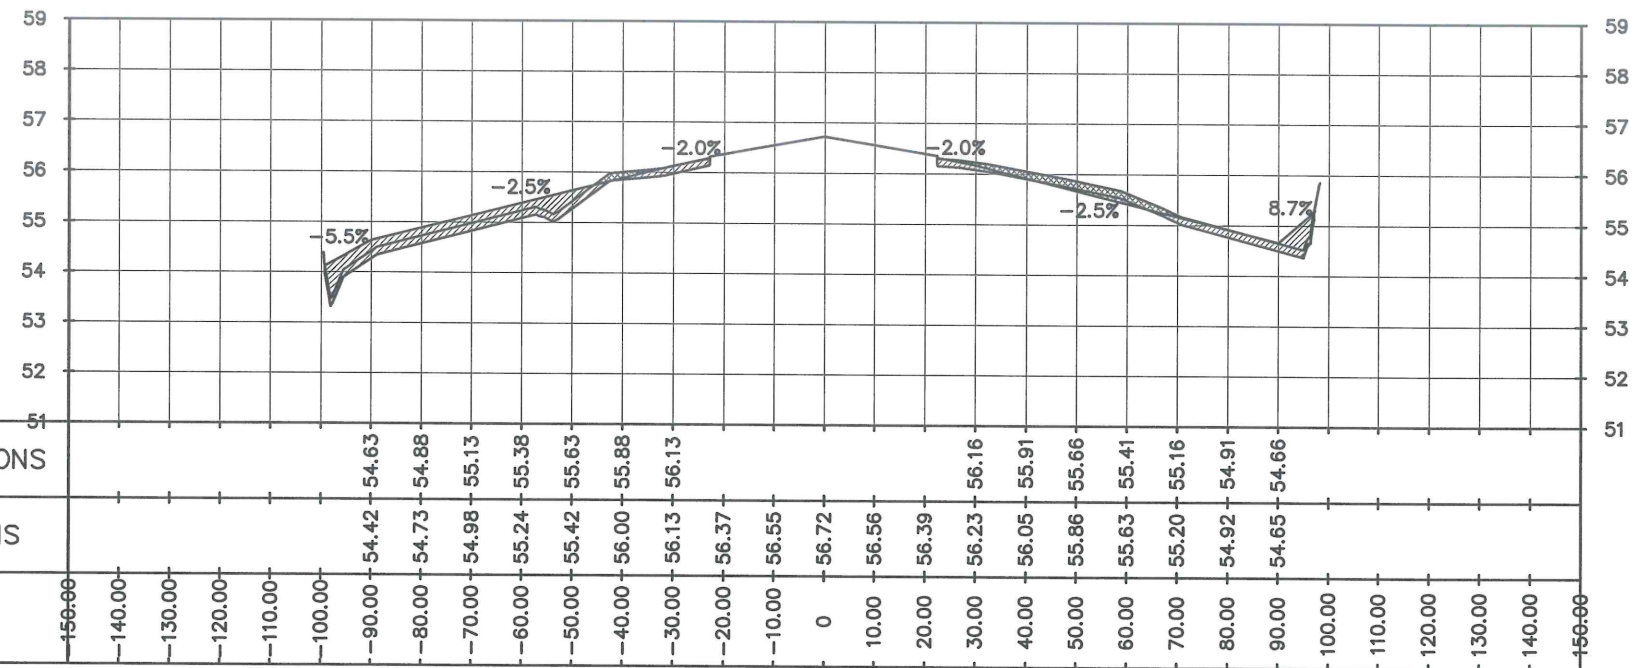

STA 0+520

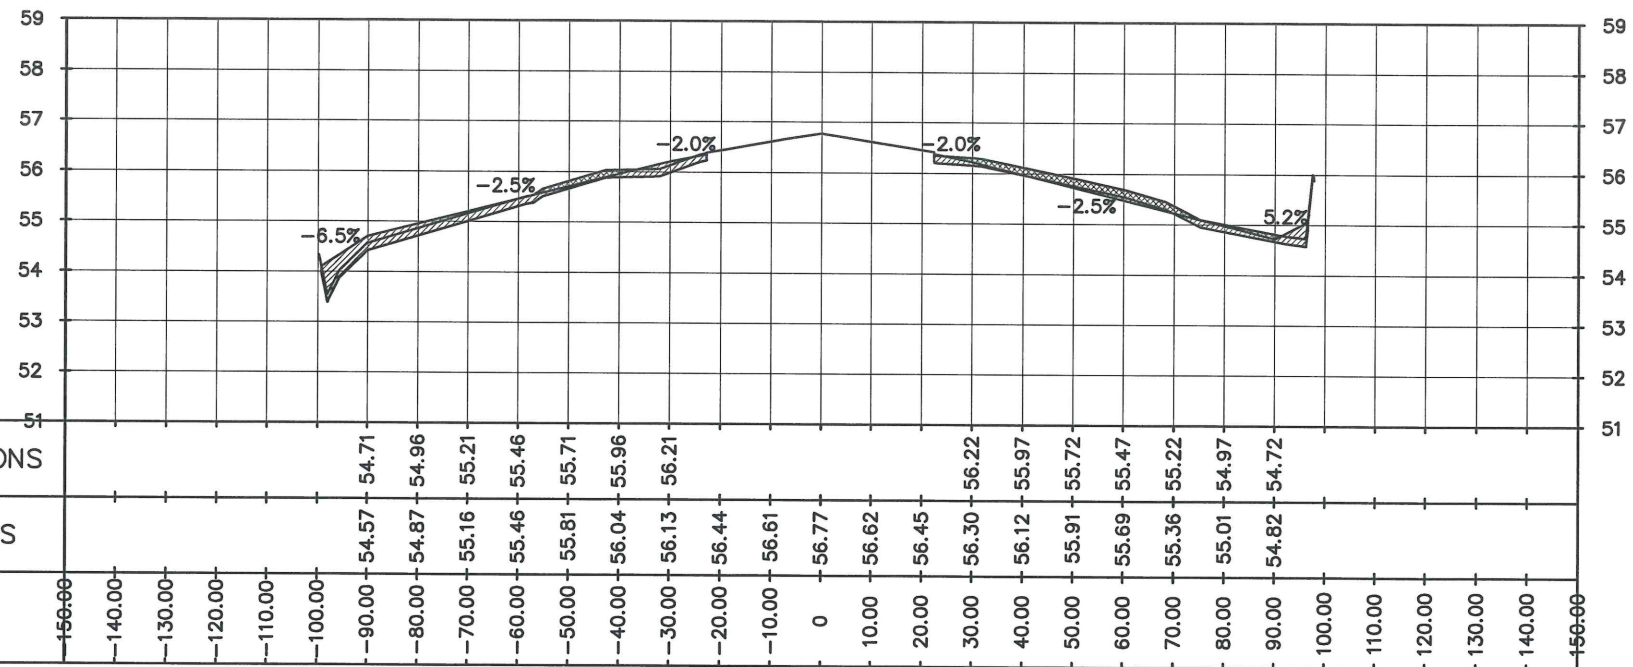

STA 0+540

FROM STA 0+520 TO STA 0+540
CROSS SECTION VIEWS
SCALE 1:1500 mts





REPUBLIC OF THE PHILIPPINES
CIVIL AVIATION AUTHORITY OF THE PHILIPPINES
MIA ROAD, 1300 PASAY CITY

THIS DRAWING IS EXCLUSIVE PROPERTY OF
CIVIL AVIATION AUTHORITY OF THE
PHILIPPINES AND MUST NOT BE
REPRODUCED, EXHIBITED, LOANED OR
COPIED IN PART OR IN WHOLE WITHOUT
PROPER PERMISSION AND/OR WRITTEN
CONSENT FROM THE DIRECTOR GENERAL
CAAP.

AERODROME DEVELOPMENT AND
MANAGEMENT SERVICE

INFRASTRUCTURE DEVELOPMENT AND DESIGN
DIVISION

DESIGN STAFF	INITIAL/DATE
DESIGNED BY:	FMN
DRAWN BY:	GJV <i>[Signature]</i>
REVIEWED BY:	
DATE:	

CHECKED BY:

[Signature]
RAUL R. CRUCENA
Division Chief III, IDDD

SUBMITTED BY:

[Signature]
ARNEL F. BORLADO
Department Manager III, AED-ADMS

RECOMMEND APPROVAL:

[Signature]
LTCOL VALENTINO A DIONELA PAF (RET)
Assistant Director General II, ADMS

APPROVED:

[Signature]
LTGEN RAUL I. DEL ROSARIO AFP (RET)
DIRECTOR GENERAL

NOTE/REVISIONS:



PROJECT TITLE:
STRIP GRADE CORRECTION INCLUDING
REPAIR AND REPLACEMENT OF
EXISTING PERIMETER FENCE FROM
BARBED TO CHB

LOCATION:

CAUAYAN AIRPORT
Airport Rd., Cauayan City, Isabela

SHEET CONTENTS:
* CROSS SECTION VIEWS
(From STA 0+560 to STA 0+580)

DRAWING SCALE:	SHEET NO.:
AS SHOWN	CW - 20
	20 70

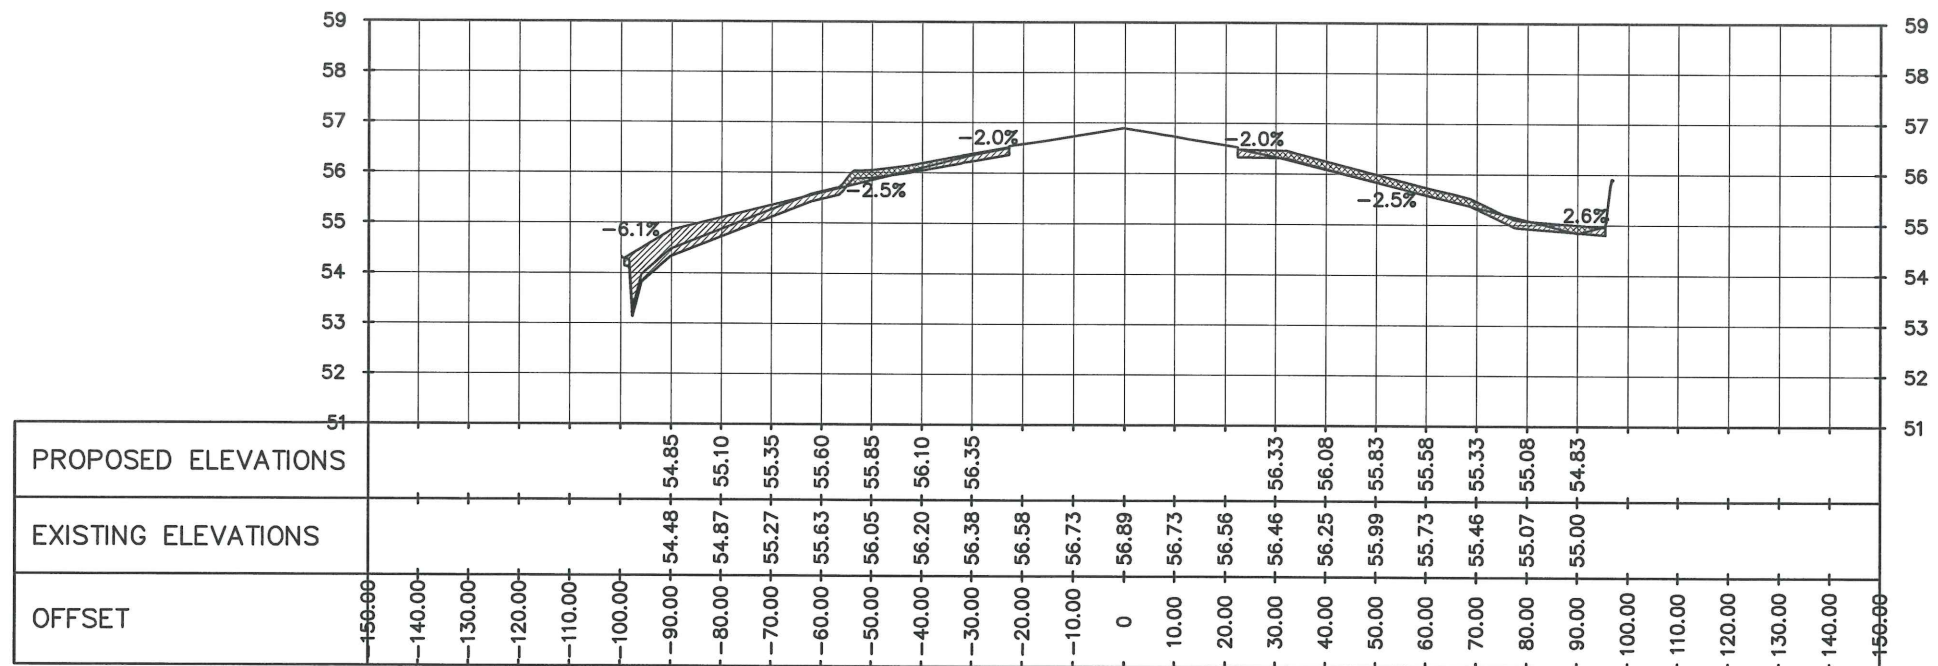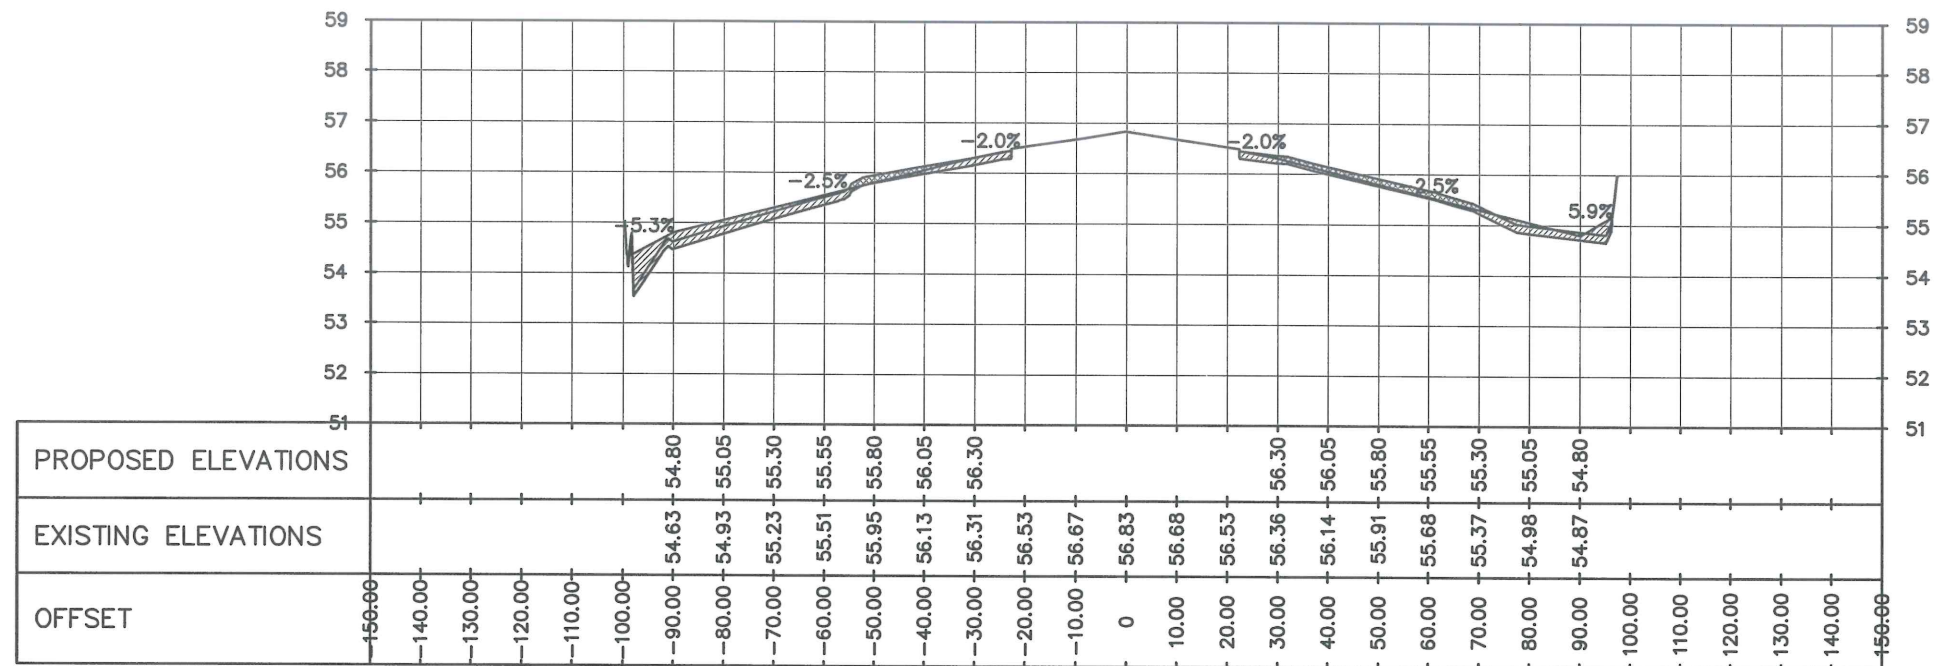

FROM STA 0+560 TO STA 0+580
22
CW-20 CW-20
CROSS SECTION VIEWS
SCALE 1:1500 mts



REPUBLIC OF THE PHILIPPINES
CIVIL AVIATION AUTHORITY OF THE PHILIPPINES
MIA ROAD, 1300 PASAY CITY

THIS DRAWING IS EXCLUSIVE PROPERTY OF THE CIVIL AVIATION AUTHORITY OF THE PHILIPPINES AND MUST NOT BE REPRODUCED, EXHIBITED, LOANED OR COPIED IN PART OR IN WHOLE WITHOUT PROPER PERMISSION AND/OR WRITTEN CONSENT FROM THE DIRECTOR GENERAL CAAP.

AERODROME DEVELOPMENT AND
MANAGEMENT SERVICE

INFRASTRUCTURE DEVELOPMENT AND DESIGN
DIVISION

DESIGN STAFF	INITIAL/DATE
DESIGNED BY:	FMN
DRAWN BY:	GV <i>[Signature]</i>
REVIEWED BY:	
DATE:	

CHECKED BY:

[Signature]
RAUL R. GRUCENA
Division Chief III, IDDD

SUBMITTED BY:

[Signature]
ARNEL F. BORLADO
Department Manager III, AED-ADMS

RECOMMEND APPROVAL:

[Signature]
LTCOL VALENTINO A DIONELA PAF (RET)
Assistant Director General II, ADMS

APPROVED:

[Signature]
LTGEN RAUL L DEL ROSARIO AFP (RET)
DIRECTOR GENERAL

NOTE/REVISIONS:

PROJECT TITLE:

STRIP GRADE CORRECTION INCLUDING
REPAIR AND REPLACEMENT OF
EXISTING PERIMETER FENCE FROM
BARBED TO CHB


LOCATION:

CAUAYAN AIRPORT
Airport Rd., Cauayan City, Isabela


SHEET CONTENTS:

• CROSS SECTION VIEWS
(From STA 0+600 to STA 0+620)

DRAWING SCALE:	SHEET NO.:
AS SHOWN	CW - 21
	21 70

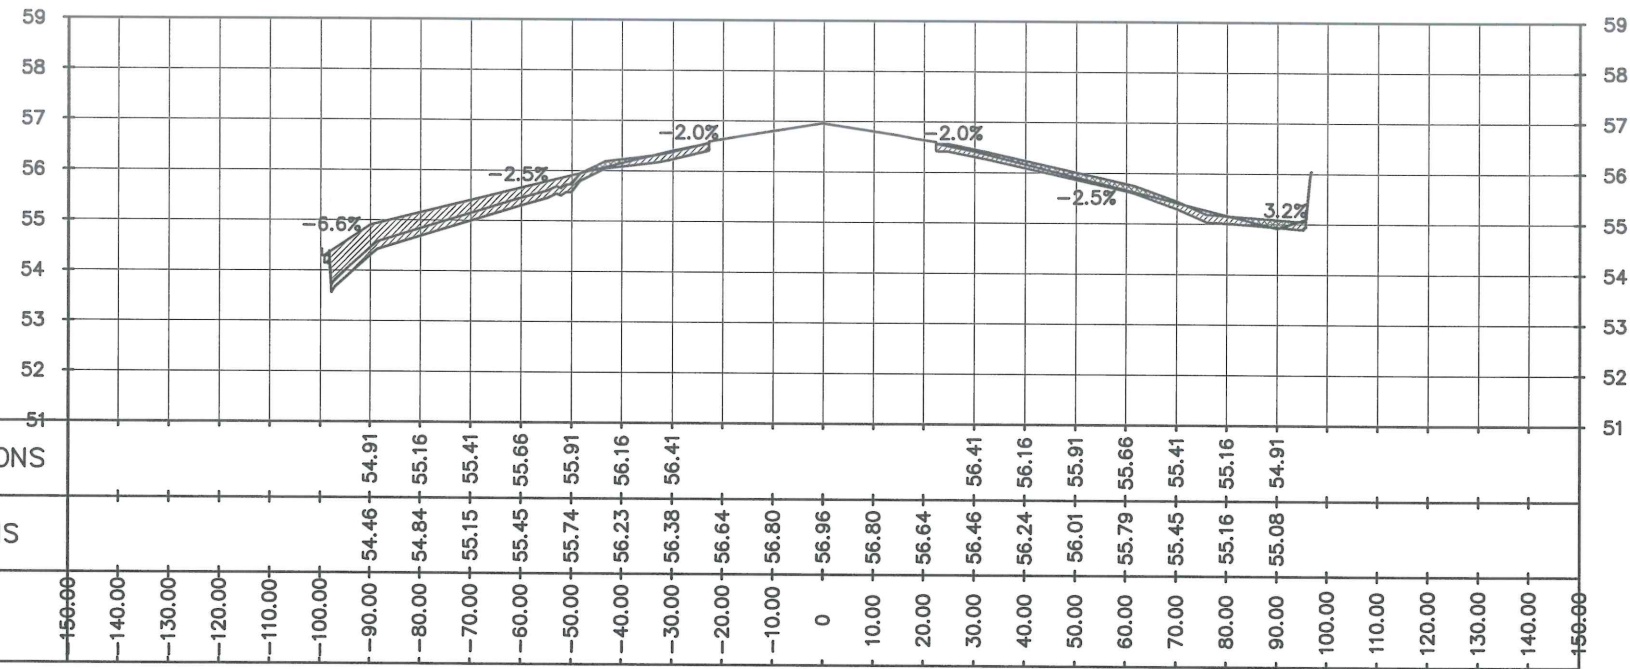

STA 0+600

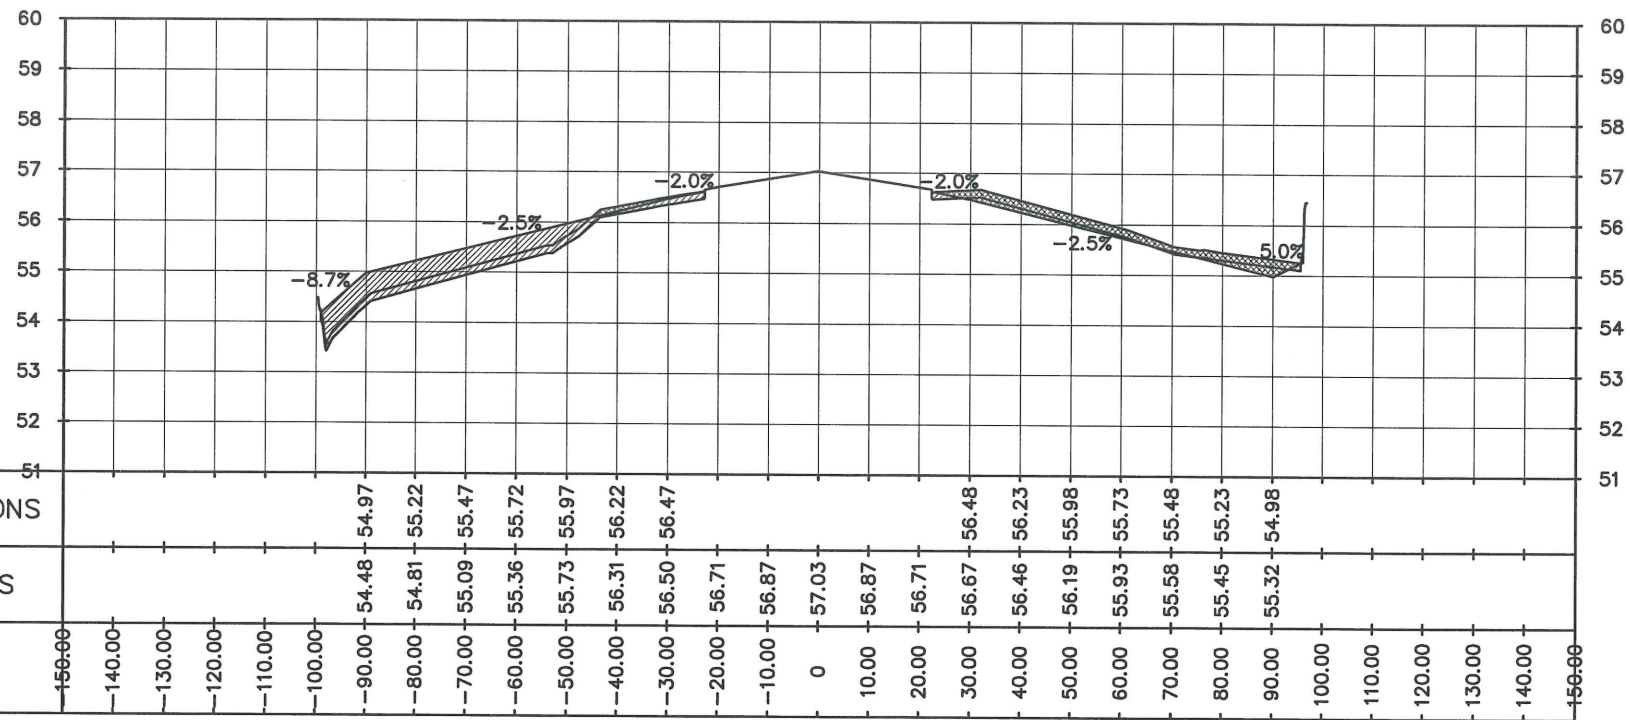

STA 0+620

FROM STA 0+600 TO STA 0+620
23 CROSS SECTION VIEWS
SCALE 1:1500 mts



REPUBLIC OF THE PHILIPPINES
CIVIL AVIATION AUTHORITY OF THE PHILIPPINES
MIA ROAD, 1300 PASAY CITY

THIS DRAWING IS EXCLUSIVE PROPERTY OF
CIVIL AVIATION AUTHORITY OF THE
PHILIPPINES AND MUST NOT BE
REPRODUCED, EXHIBITED, LOANED OR
COPIED IN PART OR IN WHOLE WITHOUT
PROPER PERMISSION AND/OR WRITTEN
CONSENT FROM THE DIRECTOR GENERAL
CAAP.

AERODROME DEVELOPMENT AND
MANAGEMENT SERVICE

INFRASTRUCTURE DEVELOPMENT AND DESIGN
DIVISION

DESIGN STAFF	INITIAL/DATE
DESIGNED BY:	FMN
DRAWN BY:	GIV <i>[Signature]</i>
REVIEWED BY:	
DATE:	

CHECKED BY:

[Signature]
RAUL R. CRUCENA
Division Chief III, IDDD

SUBMITTED BY:

[Signature]
ARNEL F. BORLADO
Department Manager III, AED-ADMS

RECOMMEND APPROVAL:

[Signature]
LTCOL VALENTINO A DIONELA PAF (RET)
Assistant Director General II, ADMS

APPROVED:

[Signature]
LTGEN RAUL L DEL ROSARIO AFP (RET)
DIRECTOR GENERAL

NOTE/REVISIONS:


PROJECT TITLE:
STRIP GRADE CORRECTION INCLUDING
REPAIR AND REPLACEMENT OF
EXISTING PERIMETER FENCE FROM
BARBED TO CHB

LOCATION:


CAUAYAN AIRPORT
Airport Rd., Cauayan City, Isabela

SHEET CONTENTS:
* CROSS SECTION VIEWS
(From STA 0+640 to STA 0+660)

DRAWING SCALE:	SHEET NO.:
AS SHOWN	CW - 22
	22 70

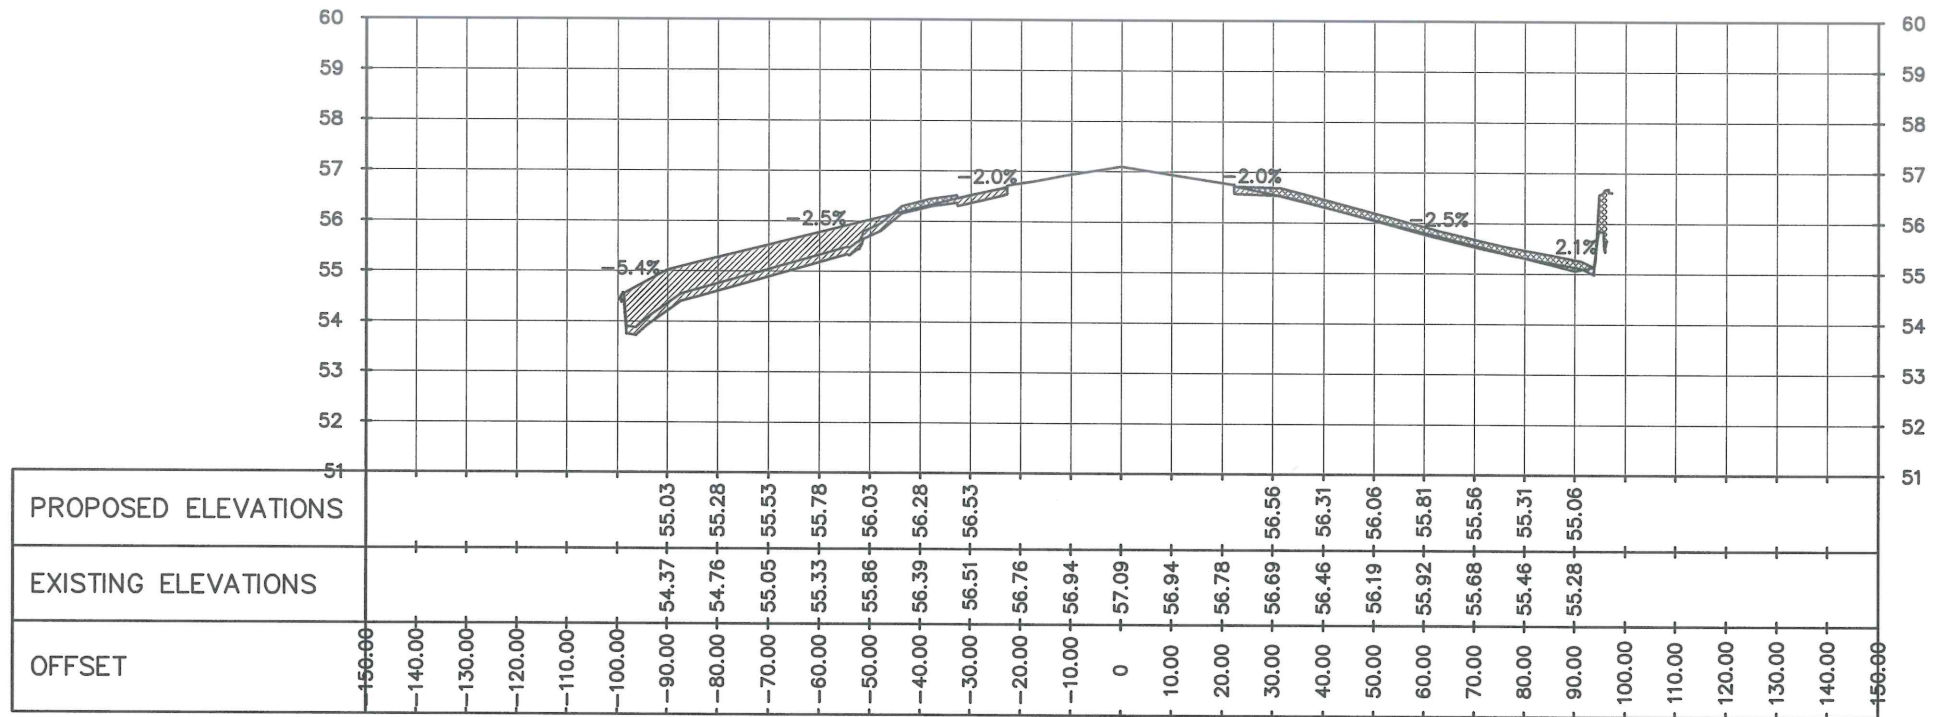

STA 0+640

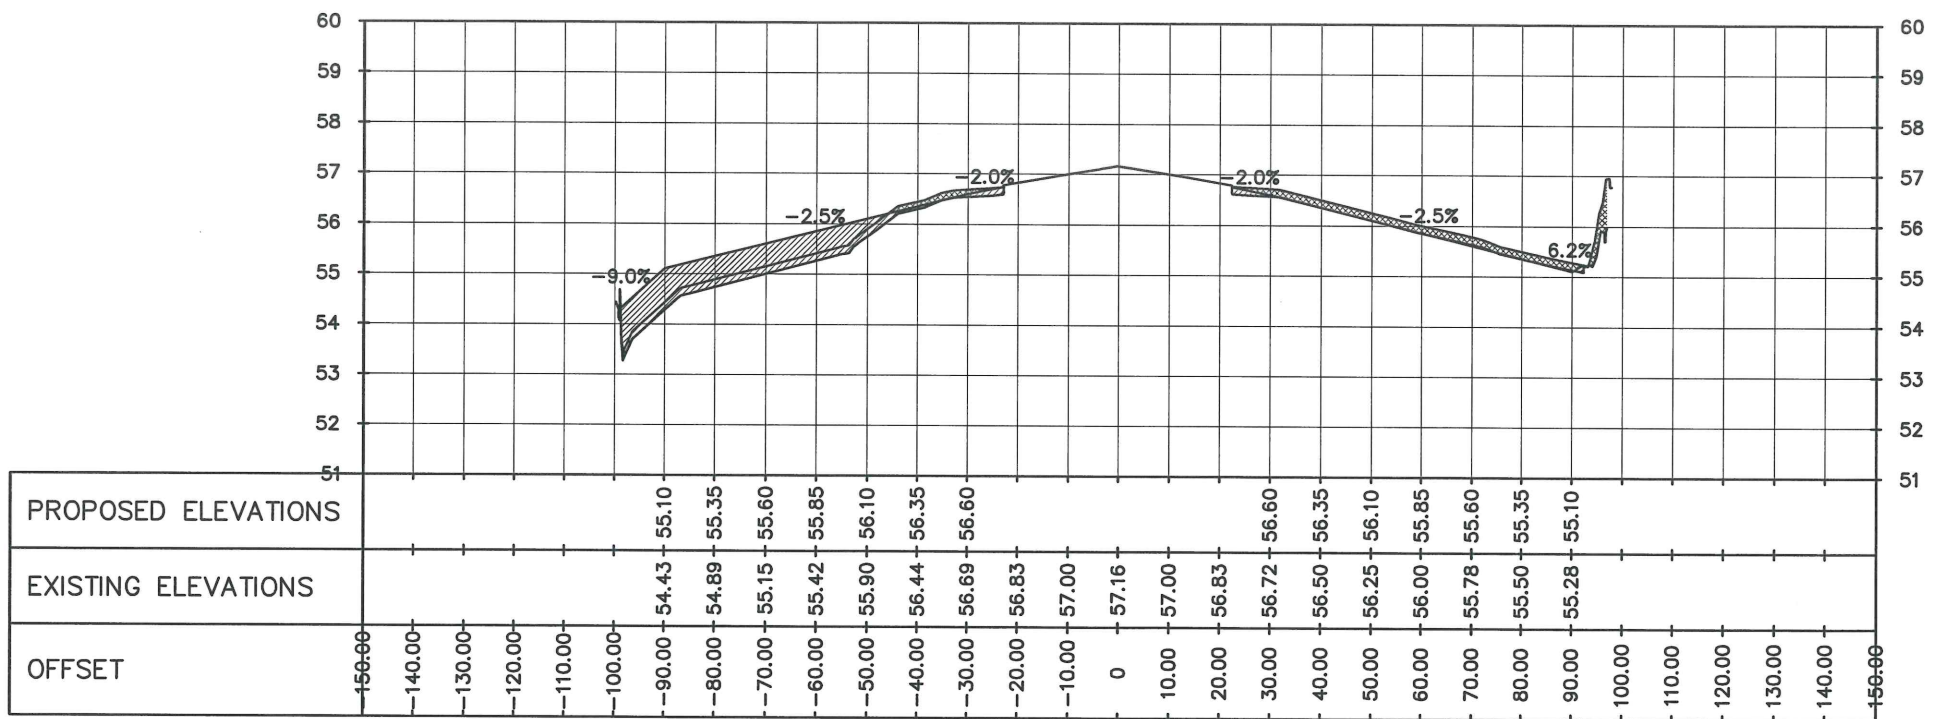

STA 0+660

FROM STA 0+640 TO STA 0+660
24
CW-22
CROSS SECTION VIEWS
SCALE 1:1500 mts



REPUBLIC OF THE PHILIPPINES
CIVIL AVIATION AUTHORITY OF THE PHILIPPINES
MIA ROAD, 1300 PASAY CITY

THIS DRAWING IS EXCLUSIVE PROPERTY OF THE PHILIPPINES AND MUST NOT BE REPRODUCED, EXHIBITED, LOANED OR COPIED IN PART OR IN WHOLE WITHOUT PROPER PERMISSION AND/OR WRITTEN CONSENT FROM THE DIRECTOR GENERAL CAAP.

AERODROME DEVELOPMENT AND
MANAGEMENT SERVICE

INFRASTRUCTURE DEVELOPMENT AND DESIGN
DIVISION

DESIGN STAFF	INITIAL/DATE
DESIGNED BY:	FMN
DRAWN BY:	GIV <i>[Signature]</i>
REVIEWED BY:	
DATE:	

CHECKED BY:

[Signature]
RAUL R. CRUCENA
Division Chief III, IDDD

SUBMITTED BY:

[Signature]
ARNEL F. BORLADO
Department Manager III, AED-ADMS

RECOMMEND APPROVAL:

[Signature]
LT COL VALENTINO A DIONELA PAF (RET)
Assistant Director General II, ADMS

APPROVED:

[Signature]
LTGEN RAUL L DEL ROSARIO AFP (RET)
DIRECTOR GENERAL

NOTE/REVISIONS:


PROJECT TITLE:

STRIP GRADE CORRECTION INCLUDING
REPAIR AND REPLACEMENT OF
EXISTING PERIMETER FENCE FROM
BARBED TO CHB


LOCATION:

CAUAYAN AIRPORT
Airport Rd., Cauayan City, Isabela

SHEET CONTENTS:	
* CROSS SECTION VIEWS (From STA 0+680 to STA 0+700)	
DRAWING SCALE:	SHEET NO.:
AS SHOWN	CW - 23
	23 70

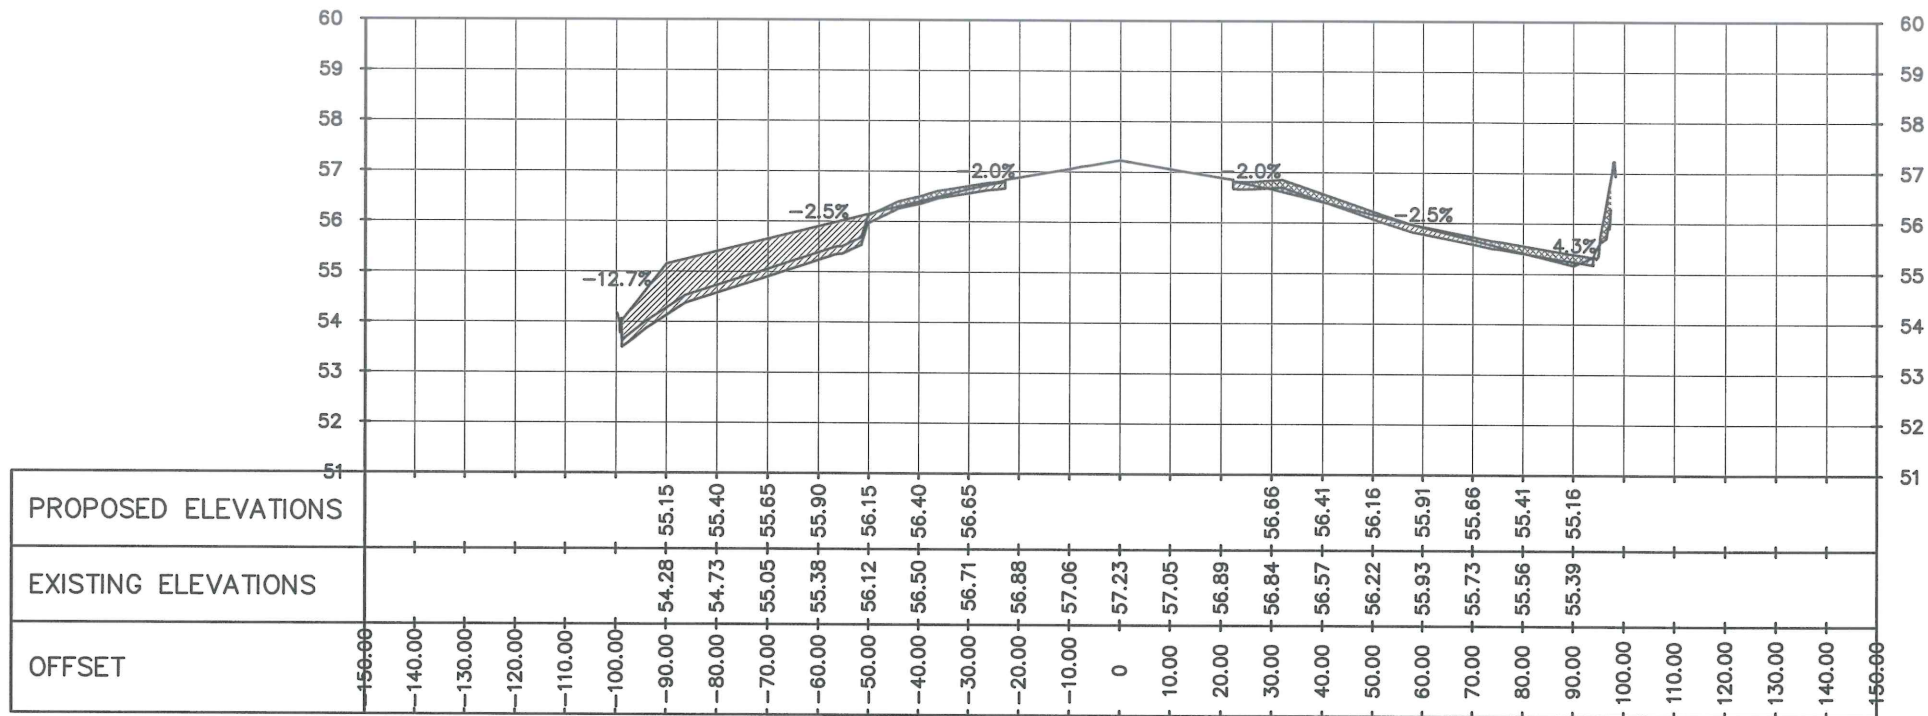

STA 0+680

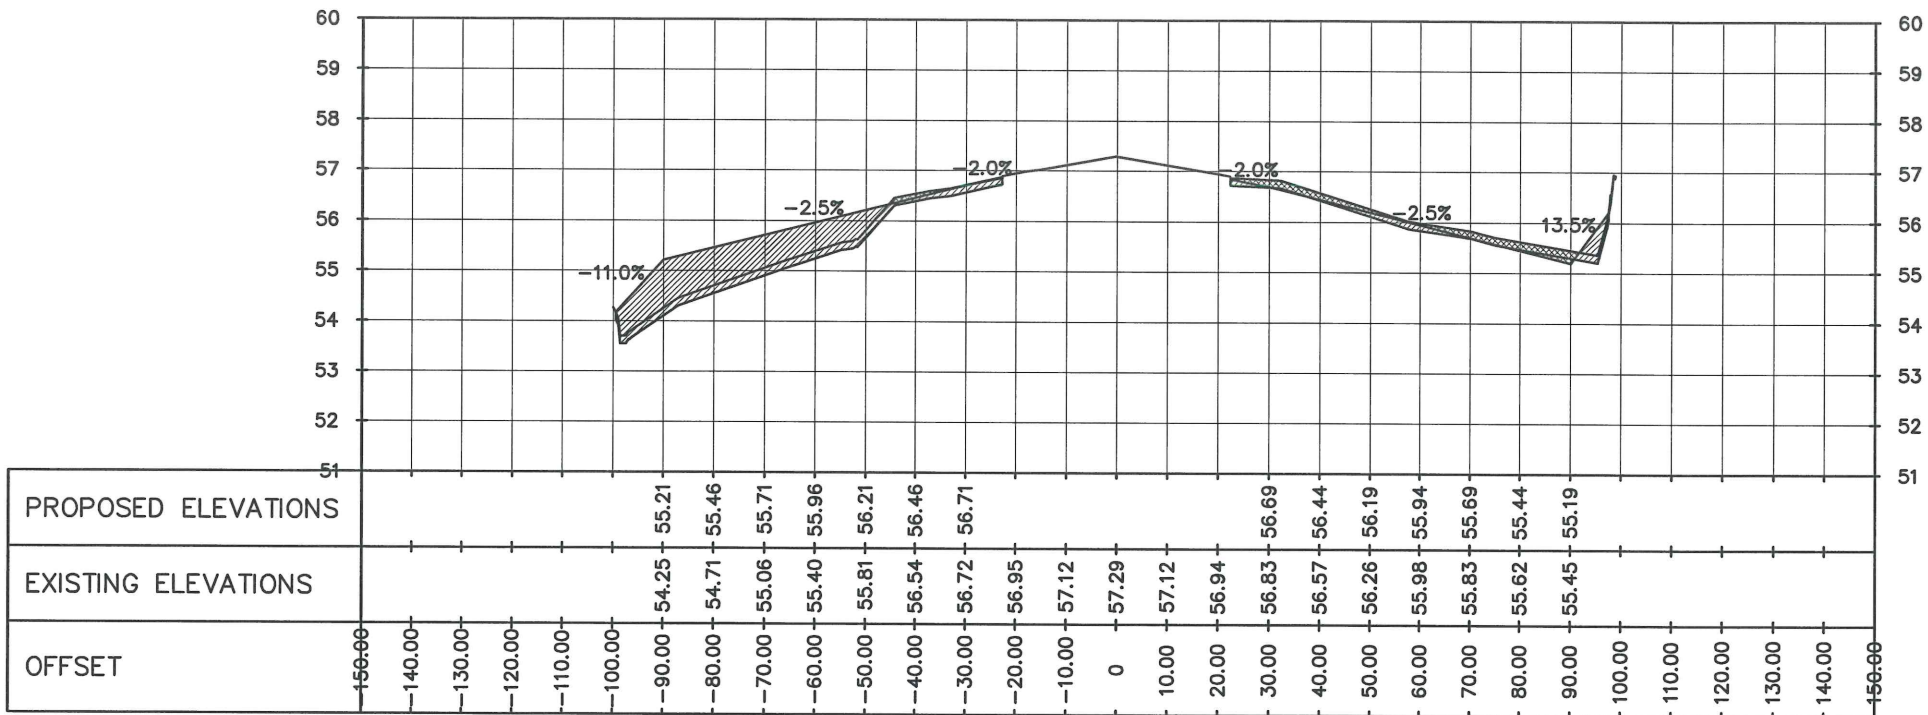

STA 0+700

FROM STA 0+680 TO STA 0+700
25
CW-23
CROSS SECTION VIEWS
SCALE 1:1500 mts



REPUBLIC OF THE PHILIPPINES
CIVIL AVIATION AUTHORITY OF THE PHILIPPINES
MIA ROAD, 1300 PASAY CITY

THIS DRAWING IS EXCLUSIVE PROPERTY OF
CIVIL AVIATION AUTHORITY OF THE
PHILIPPINES AND MUST NOT BE
REPRODUCED, EXHIBITED, LOANED OR
COPIED IN PART OR IN WHOLE WITHOUT
PROPER PERMISSION AND/OR WRITTEN
CONSENT FROM THE DIRECTOR GENERAL
CAAP.

AERODROME DEVELOPMENT AND
MANAGEMENT SERVICE

INFRASTRUCTURE DEVELOPMENT AND DESIGN
DIVISION

DESIGN STAFF	INITIAL/DATE
DESIGNED BY:	FMN
DRAWN BY:	GV <i>Malina</i>
REVIEWED BY:	
DATE:	

CHECKED BY:

[Signature]
RAUL R. CRUCENA
Division Chief III, IDDD

SUBMITTED BY:

[Signature]
ARNEL F. BORLADO
Department Manager III, AED-ADMS

RECOMMEND APPROVAL:

[Signature]
LT COL VALENTINO A DIONELA PAF (RET)
Assistant Director General II, ADMS

APPROVED:

[Signature]
LTGEN RAUL L DEL ROSARIO AFP (RET)
DIRECTOR GENERAL

NOTE/REVISIONS:

PROJECT TITLE:

STRIP GRADE CORRECTION INCLUDING
REPAIR AND REPLACEMENT OF
EXISTING PERIMETER FENCE FROM
BARBED TO CHB


LOCATION:

CAUAYAN AIRPORT
Airport Rd., Cauayan City, Isabela


SHEET CONTENTS:

• CROSS SECTION VIEWS
(From STA 0+720 to STA 0+740)

DRAWING SCALE:	SHEET NO.:
AS SHOWN	CW - 24
	24 70

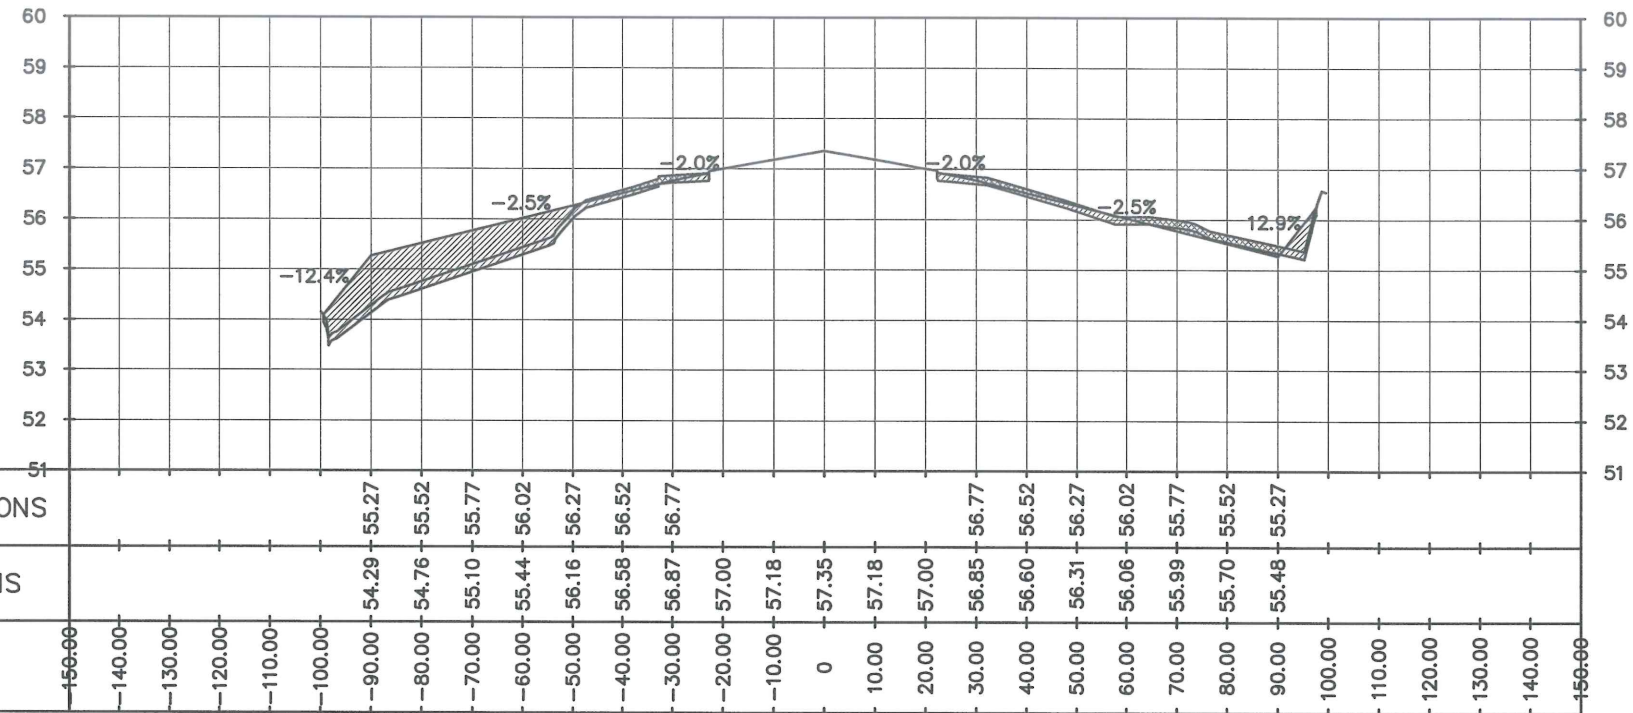

STA 0+720

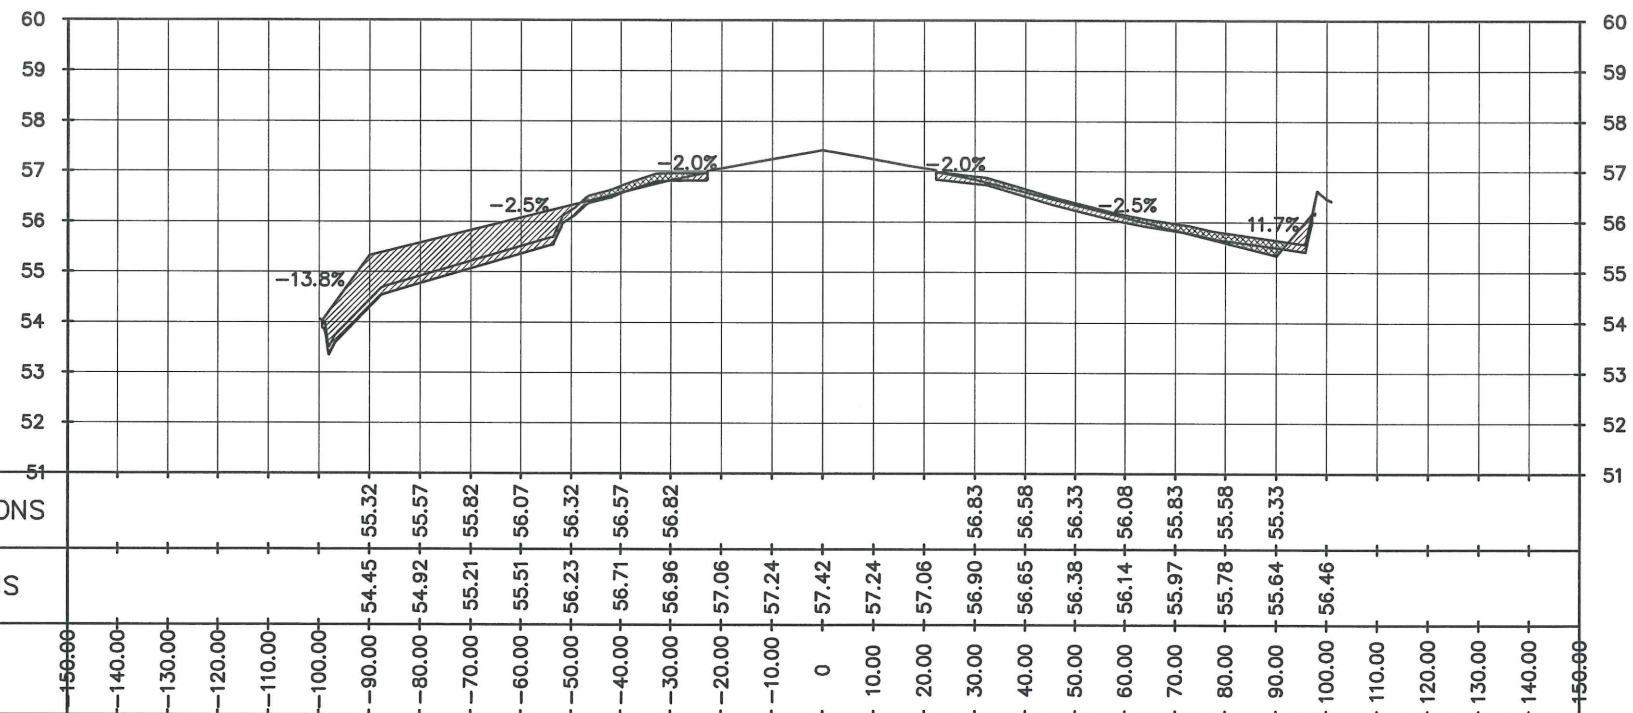

STA 0+740

FROM STA 0+720 TO STA 0+740
26
CW-24
CROSS SECTION VIEWS
SCALE 1:1500 mts



REPUBLIC OF THE PHILIPPINES
CIVIL AVIATION AUTHORITY OF THE PHILIPPINES
MIA ROAD, 1300 PASAY CITY

THIS DRAWING IS EXCLUSIVE PROPERTY OF
CIVIL AVIATION AUTHORITY OF THE
PHILIPPINES AND MUST NOT BE
REPRODUCED, EXHIBITED, LOANED OR
COPIED IN PART OR IN WHOLE WITHOUT
PROPER PERMISSION AND/OR WRITTEN
CONSENT FROM THE DIRECTOR GENERAL
CAAP.

AERODROME DEVELOPMENT AND
MANAGEMENT SERVICE

INFRASTRUCTURE DEVELOPMENT AND DESIGN
DIVISION

DESIGN STAFF	INITIAL/DATE
DESIGNED BY:	FMN
DRAWN BY:	GIV <i>Giv</i>
REVIEWED BY:	
DATE:	

CHECKED BY:

Raul R. Crucena
RAUL R. CRUCENA
Division Chief III, IDDD

SUBMITTED BY:

Arnel F. Borlado
ARNEL F. BORLADO
Department Manager III, AED-ADMS

RECOMMEND APPROVAL:

LTCOL Valentino A. Dionela PAF (RET)
LTCOL VALENTINO A. DIONELA PAF (RET)
Assistant Director General II, ADMS

APPROVED:

LTGEN Raul I. Del Rosario AFP (RET)
LTGEN RAUL I. DEL ROSARIO AFP (RET)
DIRECTOR GENERAL

NOTE/REVISIONS:


PROJECT TITLE:
STRIP GRADE CORRECTION INCLUDING
REPAIR AND REPLACEMENT OF
EXISTING PERIMETER FENCE FROM
BARBED TO CHB

LOCATION:


CAUAYAN AIRPORT
Airport Rd., Cauayan City, Isabela

SHEET CONTENTS:
* CROSS SECTION VIEWS
(From STA 0+760 to STA 0+780)

DRAWING SCALE:	SHEET NO.:
AS SHOWN	CW - 25
	25 70

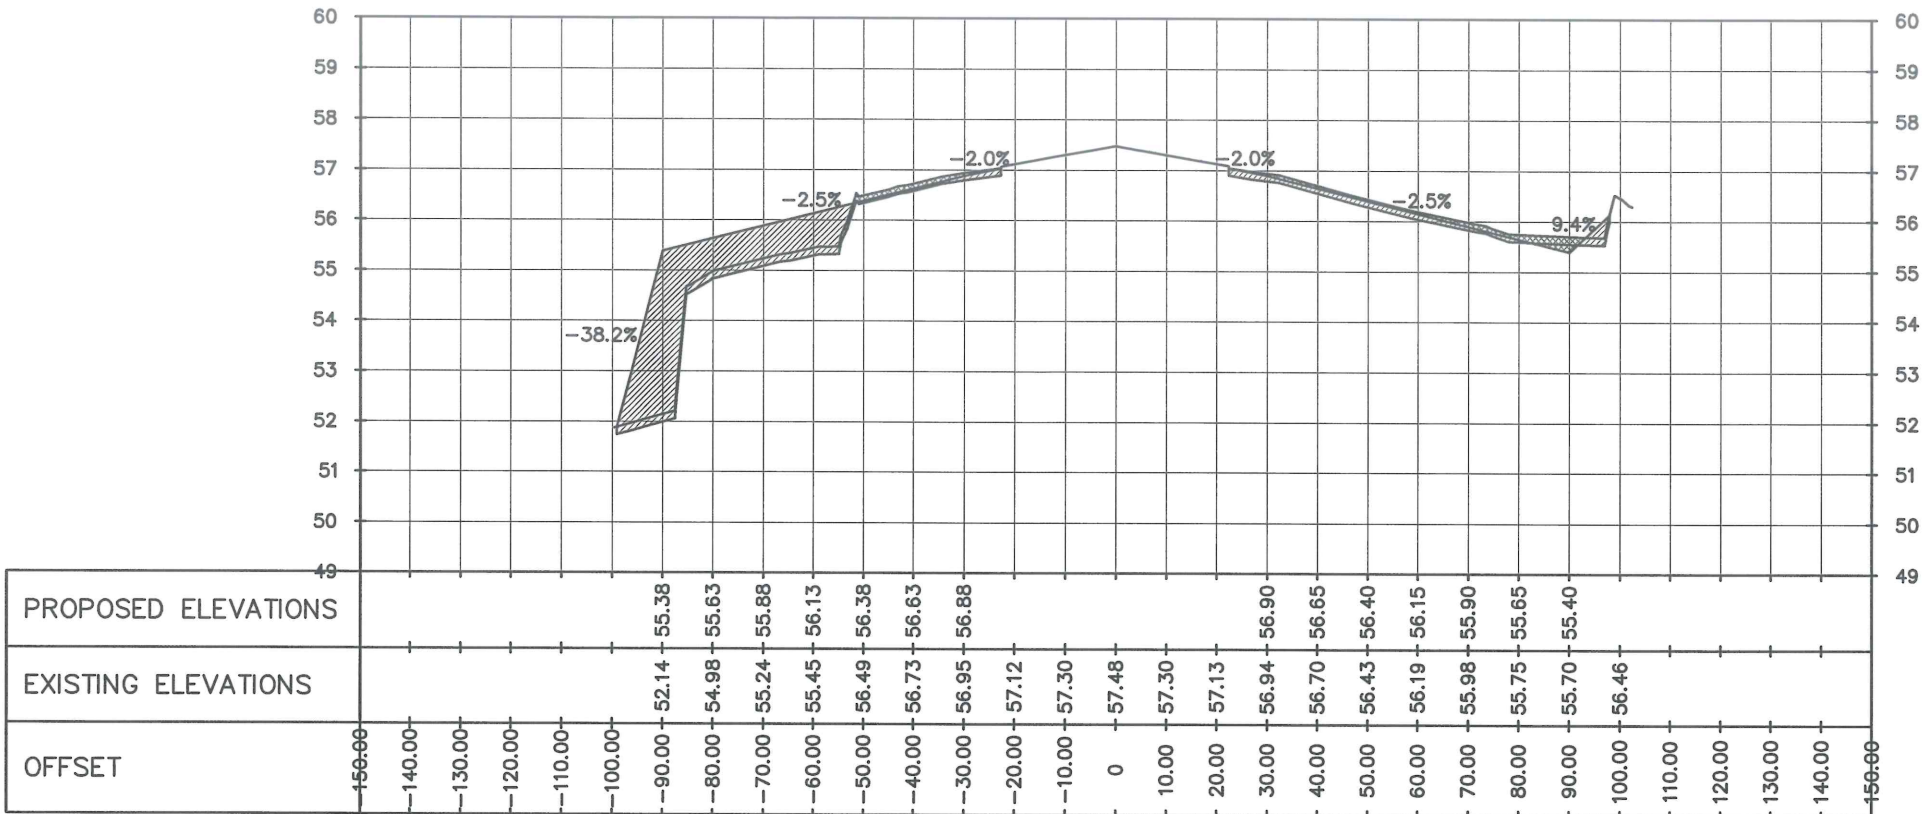

STA 0+760

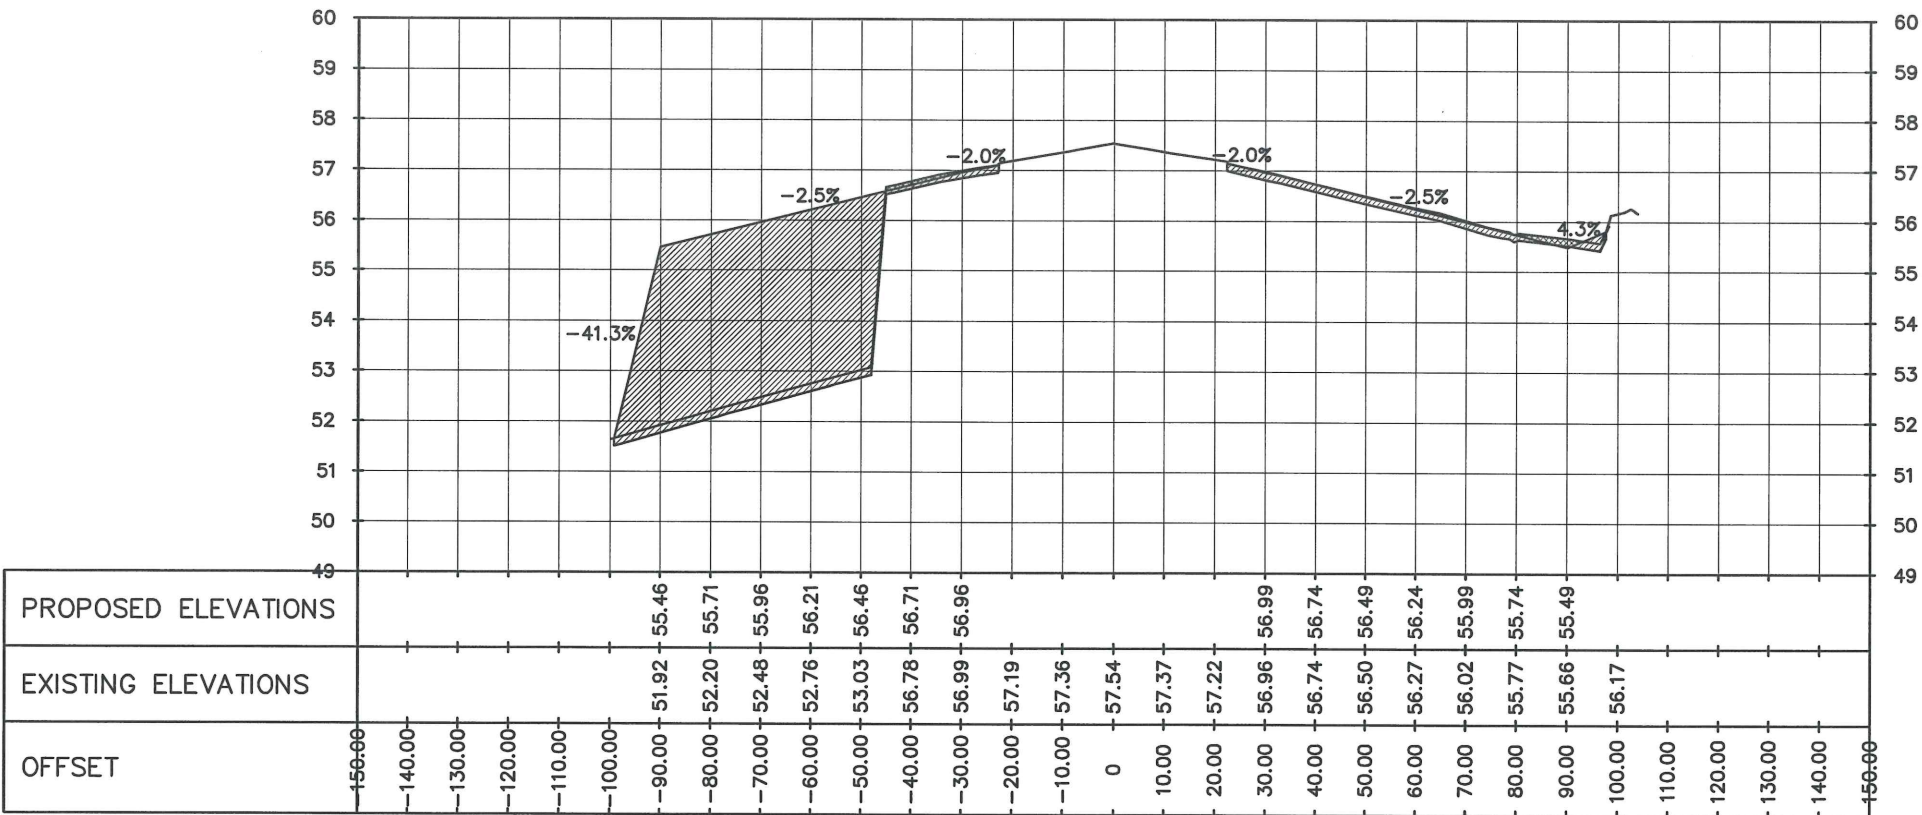

STA 0+780

FROM STA 0+760 TO STA 0+780
27
CW-25
CROSS SECTION VIEWS
SCALE 1:1500 mts



REPUBLIC OF THE PHILIPPINES
CIVIL AVIATION AUTHORITY OF THE PHILIPPINES
MIA ROAD, 1300 PASAY CITY

THIS DRAWING IS EXCLUSIVE PROPERTY OF
CIVIL AVIATION AUTHORITY OF THE
PHILIPPINES AND MUST NOT BE
REPRODUCED, EXHIBITED, LOANED OR
COPIED IN PART OR IN WHOLE WITHOUT
PROPER PERMISSION AND/OR WRITTEN
CONSENT FROM THE DIRECTOR GENERAL
CAAP.

AERODROME DEVELOPMENT AND
MANAGEMENT SERVICE

INFRASTRUCTURE DEVELOPMENT AND DESIGN
DIVISION

DESIGN STAFF	INITIAL/DATE
DESIGNED BY:	FMN
DRAWN BY:	GIV
REVIEWED BY:	
DATE:	

CHECKED BY:


RAUL R. CRUCENA
Division Chief III, IDDD

SUBMITTED BY:


ARNEL F. BORLADO
Department Manager III, AED-ADMS

RECOMMEND APPROVAL:


LTCOL VALENTINO A. DIONELA PAF (RET)
Assistant Director General II, ADMS

APPROVED:


LTGEN RAUL L. DEL ROSARIO AFP (RET)
DIRECTOR GENERAL

NOTE/REVISIONS:

PROJECT TITLE:

STRIP GRADE CORRECTION INCLUDING
REPAIR AND REPLACEMENT OF
EXISTING PERIMETER FENCE FROM
BARBED TO CHB



LOCATION:

CAUAYAN AIRPORT
Airport Rd., Cauayan City, Isabela

SHEET CONTENTS:

* CROSS SECTION VIEWS
(From STA 0+800 to STA 0+820)

DRAWING SCALE:	SHEET NO.:
AS SHOWN	CW - 26
	26 70

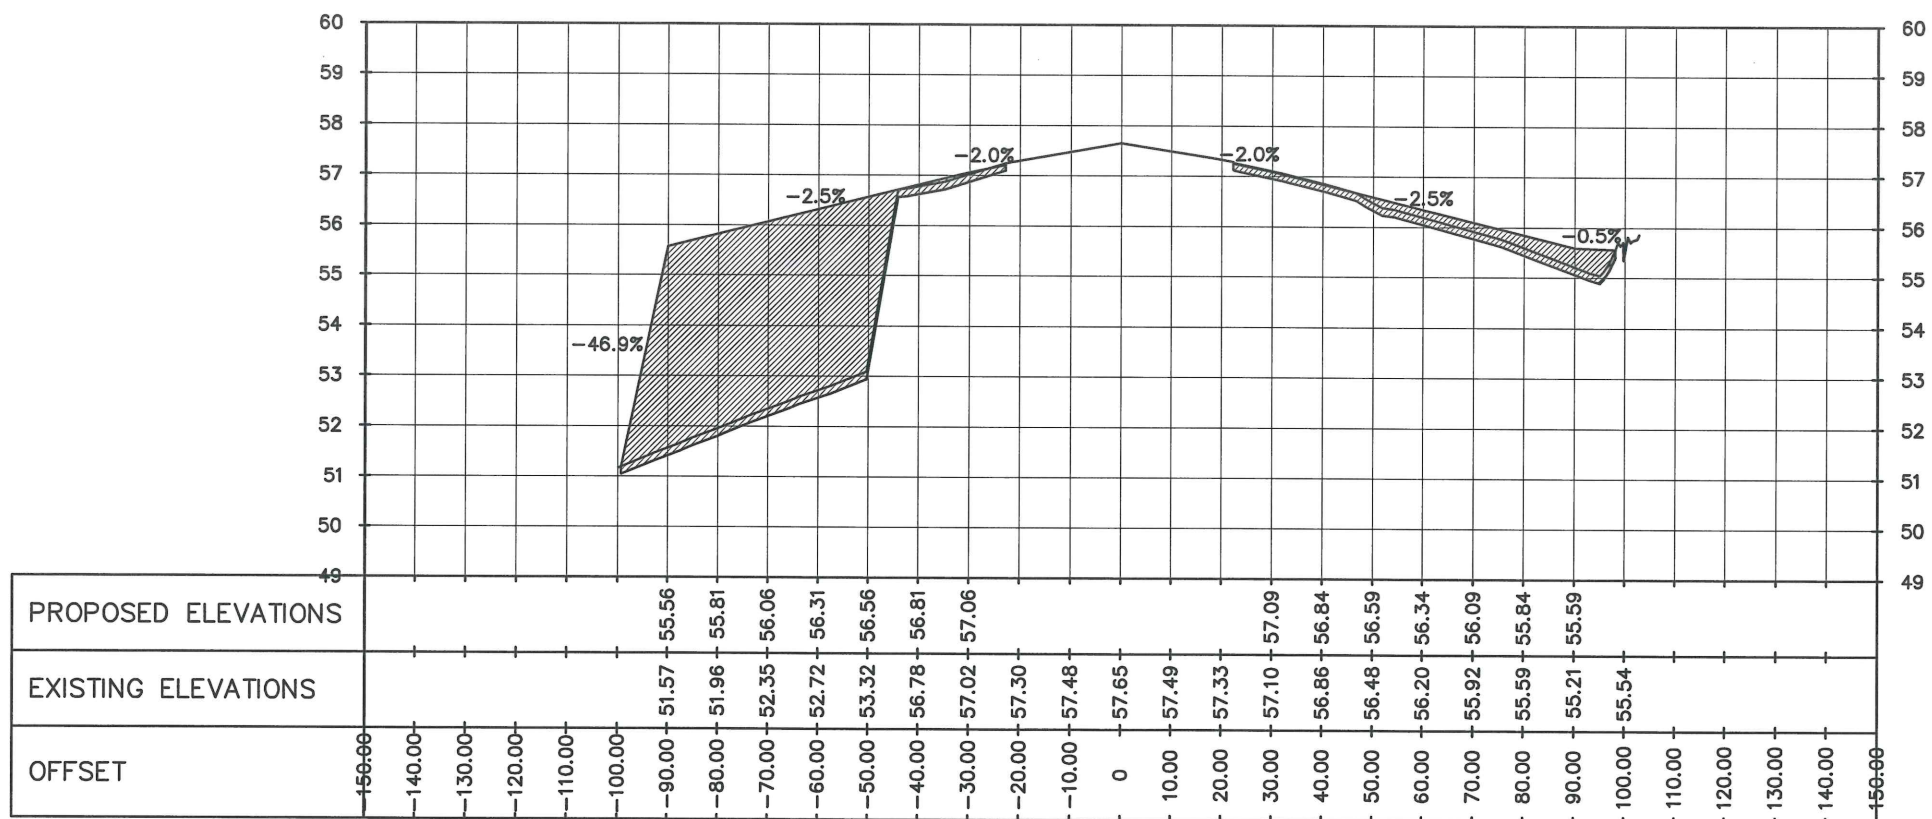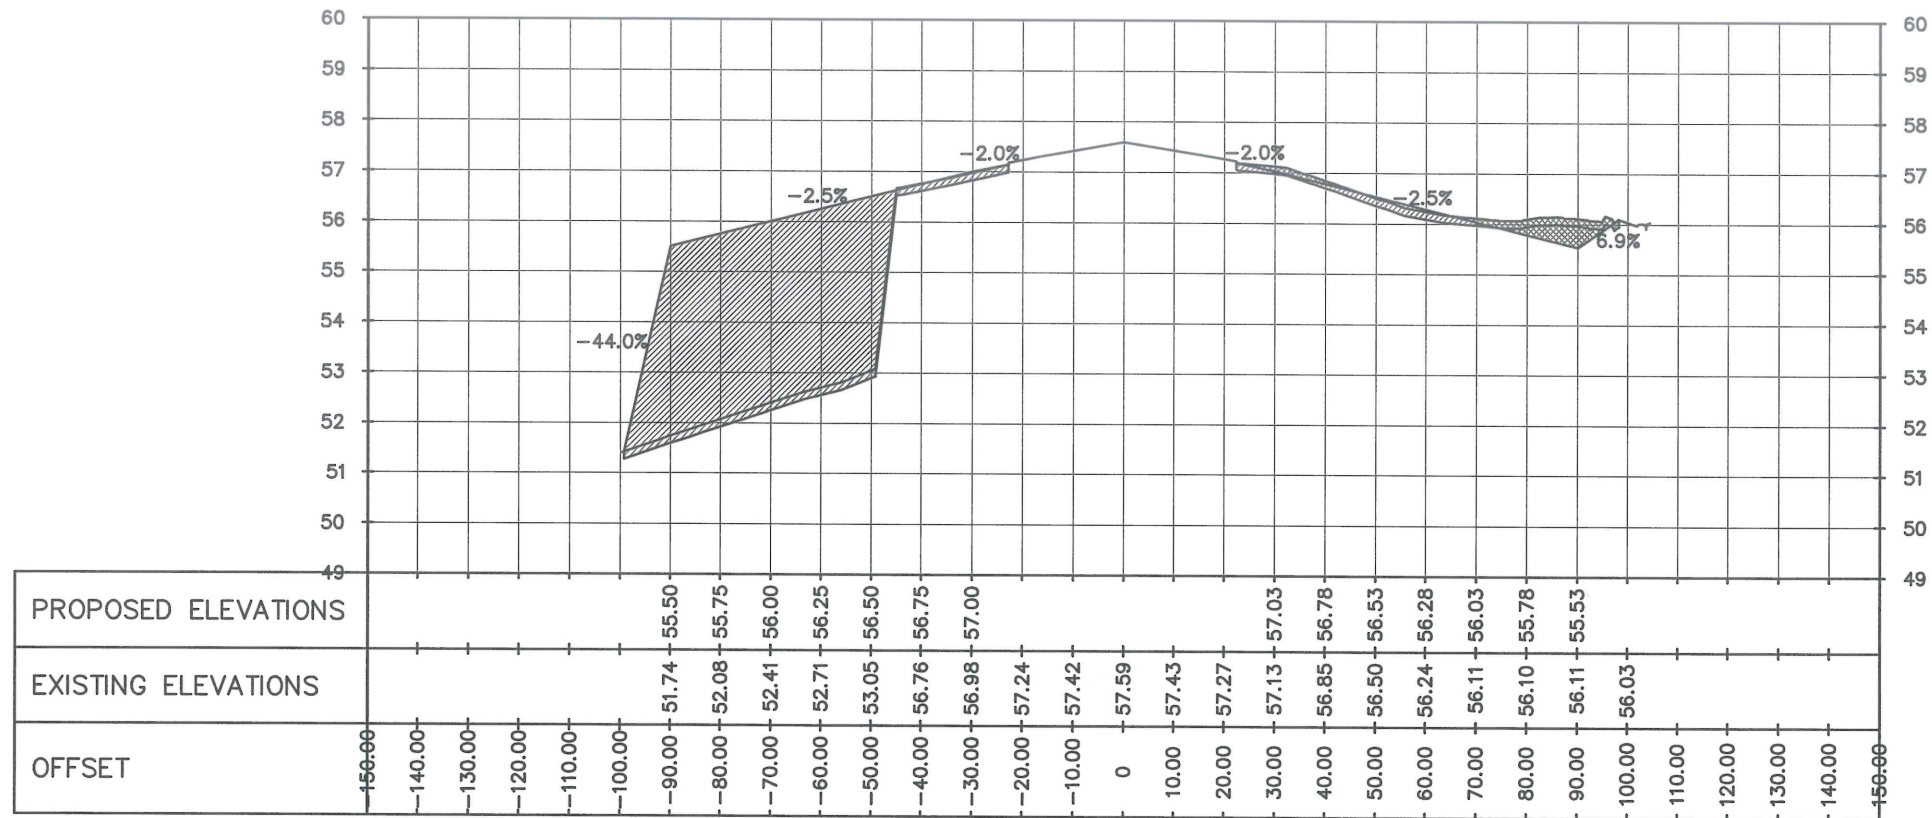

FROM STA 0+800 TO STA 0+820
28
CW-26/CW-26
CROSS SECTION VIEWS
SCALE 1:1500 mts



REPUBLIC OF THE PHILIPPINES
CIVIL AVIATION AUTHORITY OF THE PHILIPPINES
MIA ROAD, 1300 PASAY CITY

THIS DRAWING IS EXCLUSIVE PROPERTY OF
CIVIL AVIATION AUTHORITY OF THE
PHILIPPINES AND MUST NOT BE
REPRODUCED, EXHIBITED, LOANED OR
COPIED IN PART OR IN WHOLE WITHOUT
PROPER PERMISSION AND/OR WRITTEN
CONSENT FROM THE DIRECTOR GENERAL
CAAP.

AERODROME DEVELOPMENT AND
MANAGEMENT SERVICE

INFRASTRUCTURE DEVELOPMENT AND DESIGN
DIVISION

DESIGN STAFF	INITIAL/DATE
DESIGNED BY:	FMN
DRAWN BY:	GIV <i>[Signature]</i>
REVIEWED BY:	
DATE:	

CHECKED BY:

[Signature]
RAUL R. CRUCENA
Division Chief III, IDDD

SUBMITTED BY:

[Signature]
ARNEL F. BORLADO
Department Manager III, AED-ADMS

RECOMMEND APPROVAL:

[Signature]
LTCOL VALENTINO A DIONELA PAF (RET)
Assistant Director General II, ADMS

APPROVED:

[Signature]
LTGEN RAUL L DEL ROSARIO AFP (RET)
DIRECTOR GENERAL

NOTE/REVISIONS:

PROJECT TITLE:

STRIP GRADE CORRECTION INCLUDING
REPAIR AND REPLACEMENT OF
EXISTING PERIMETER FENCE FROM
BARBED TO CHB


LOCATION:

CAUAYAN AIRPORT
Airport Rd., Cauayan City, Isabela


SHEET CONTENTS:

• CROSS SECTION VIEWS
(From STA 0+840 to STA 0+860)

DRAWING SCALE:	SHEET NO.:
AS SHOWN	CW - 27
	27 70

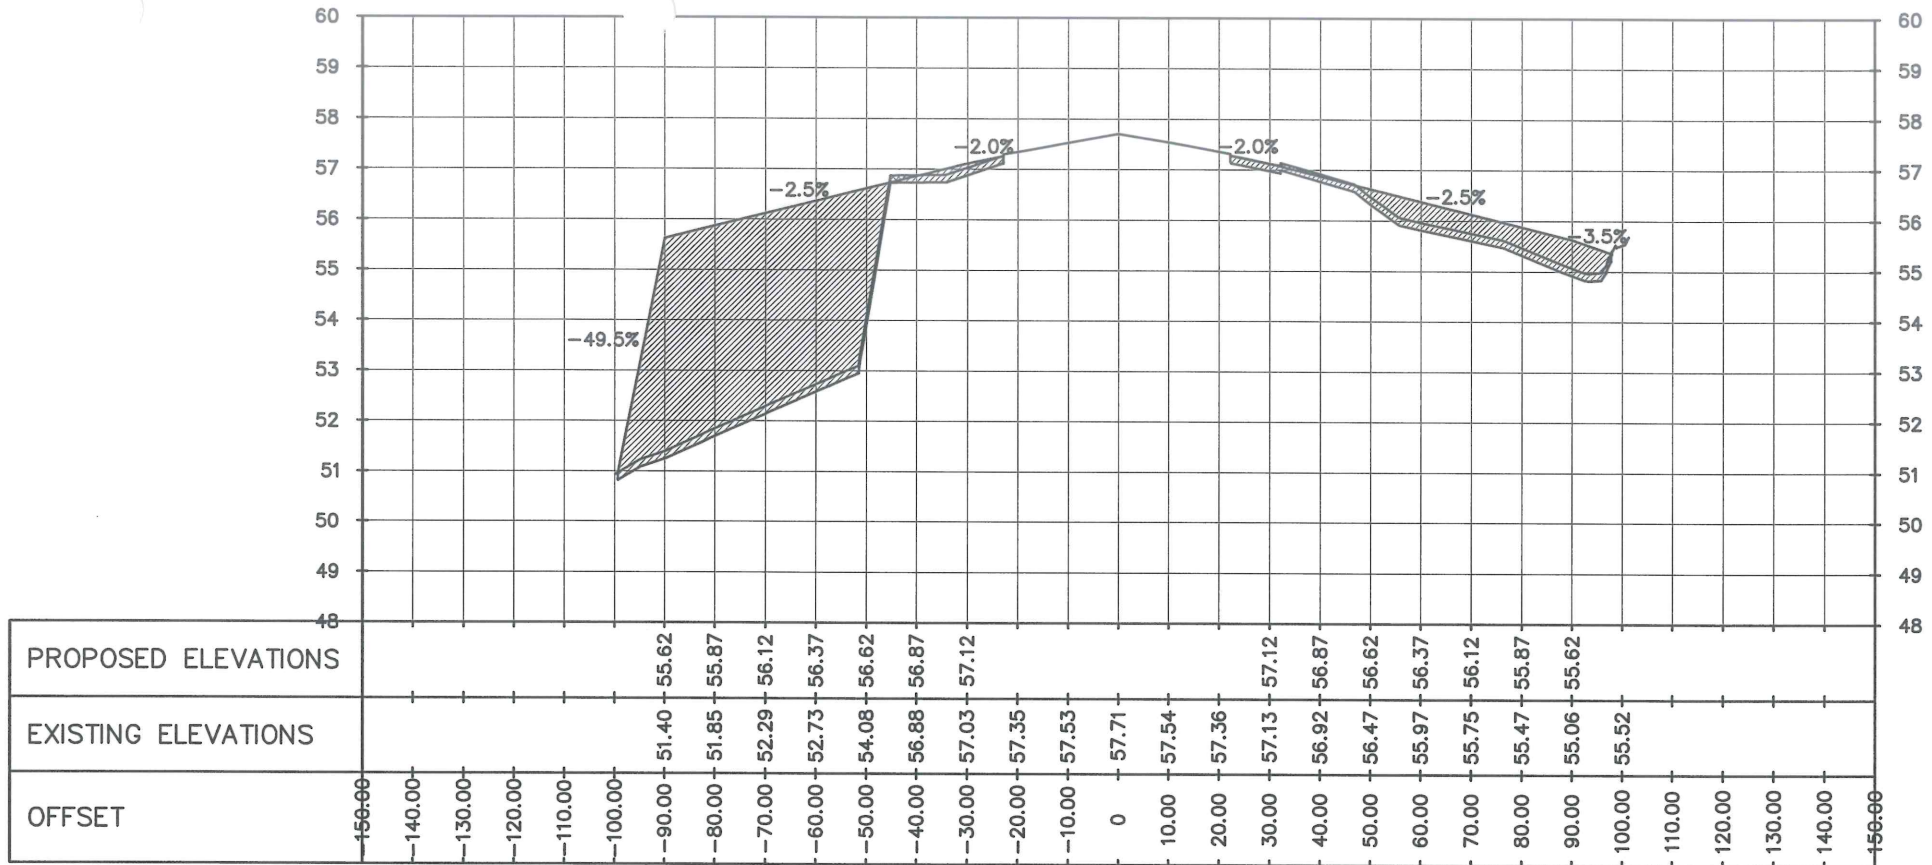

STA 0+840

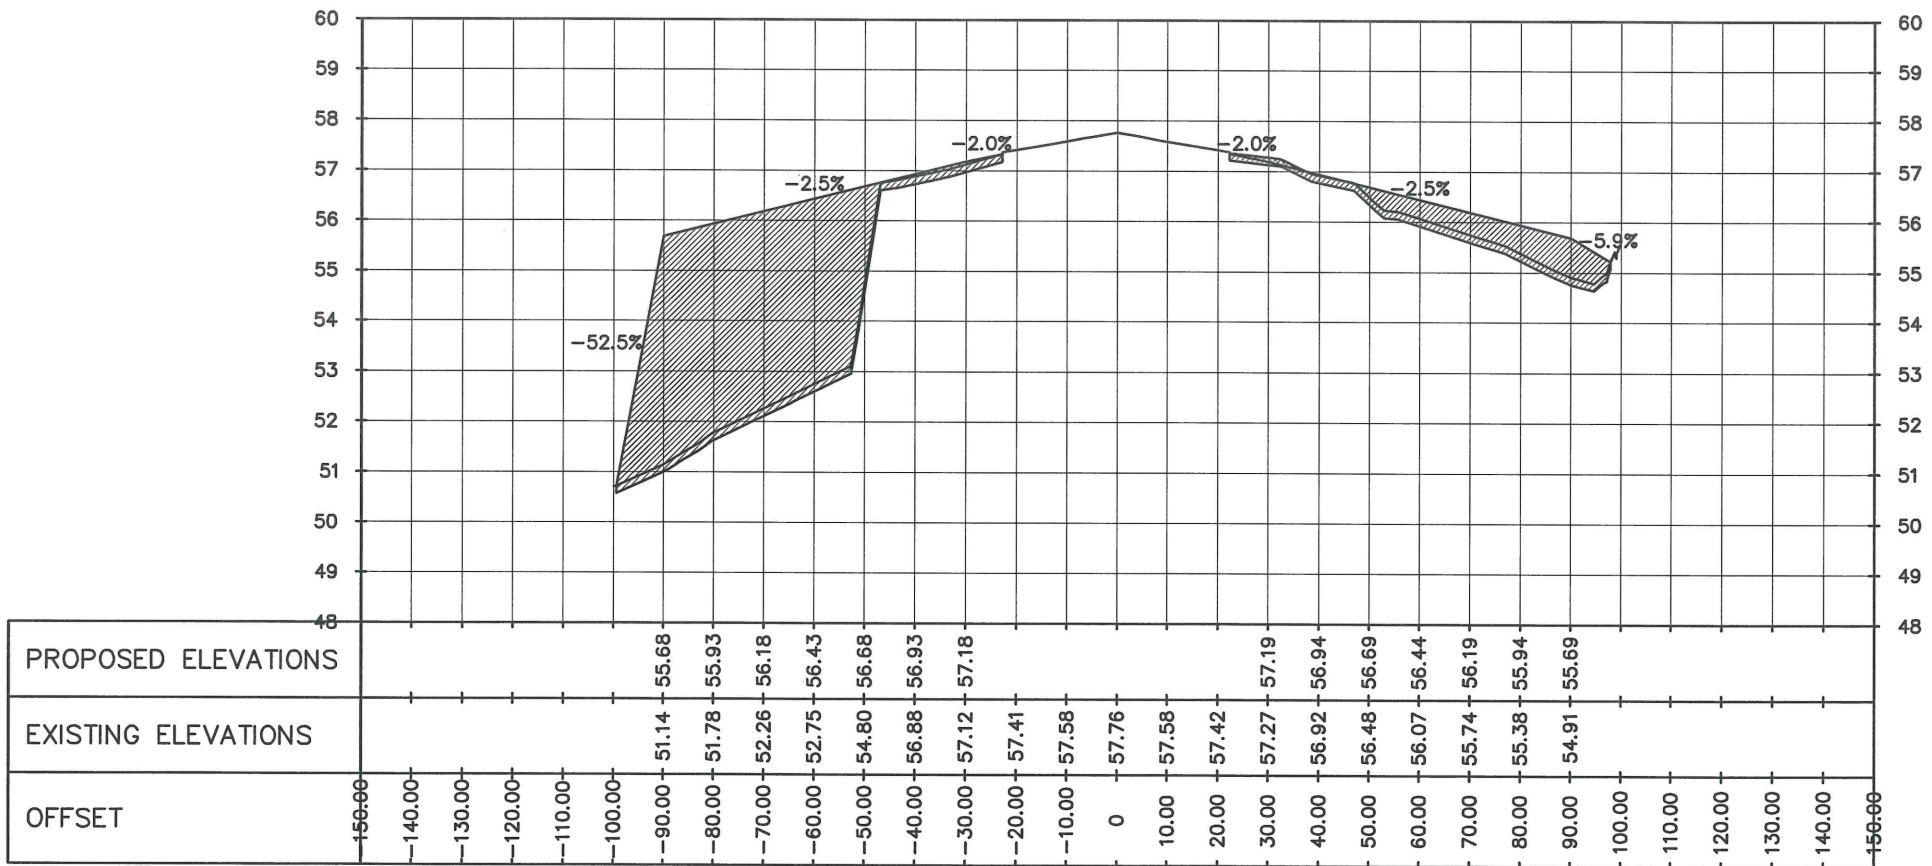

STA 0+860

FROM STA 0+840 TO STA 0+860
CROSS SECTION VIEWS
SCALE 1:1500 mts





REPUBLIC OF THE PHILIPPINES
CIVIL AVIATION AUTHORITY OF THE PHILIPPINES
MIA ROAD, 1300 PASAY CITY

THIS DRAWING IS EXCLUSIVE PROPERTY OF THE PHILIPPINES AND MUST NOT BE REPRODUCED, EXHIBITED, LOANED OR COPIED IN PART OR IN WHOLE WITHOUT PROPER PERMISSION AND/OR WRITTEN CONSENT FROM THE DIRECTOR GENERAL CAAP.

AERODROME DEVELOPMENT AND
MANAGEMENT SERVICE

INFRASTRUCTURE DEVELOPMENT AND DESIGN
DIVISION

DESIGN STAFF	INITIAL/DATE
DESIGNED BY:	FMN
DRAWN BY:	GIV <i>[Signature]</i>
REVIEWED BY:	
DATE:	

CHECKED BY:

[Signature]
RAUL R. CRUCENA
Division Chief III, IDDD

SUBMITTED BY:

[Signature]
ARNEL F. BORLADO
Department Manager III, AED-ADMS

RECOMMEND APPROVAL:

[Signature]
LTCOL VALENTINO A DIONELA PAF (RET)
Assistant Director General II, ADMS

APPROVED:

[Signature]
LTGEN RAUL L DEL ROSARIO AFP (RET)
DIRECTOR GENERAL

NOTE/REVISIONS:


PROJECT TITLE:

STRIP GRADE CORRECTION INCLUDING
REPAIR AND REPLACEMENT OF
EXISTING PERIMETER FENCE FROM
BARBED TO CHB


LOCATION:

CAUAYAN AIRPORT
Airport Rd., Cauayan City, Isabela

SHEET CONTENTS:	
* CROSS SECTION VIEWS (From STA 0+880 to STA 0+900)	
DRAWING SCALE:	SHEET NO.:
AS SHOWN	CW - 28
	28 70

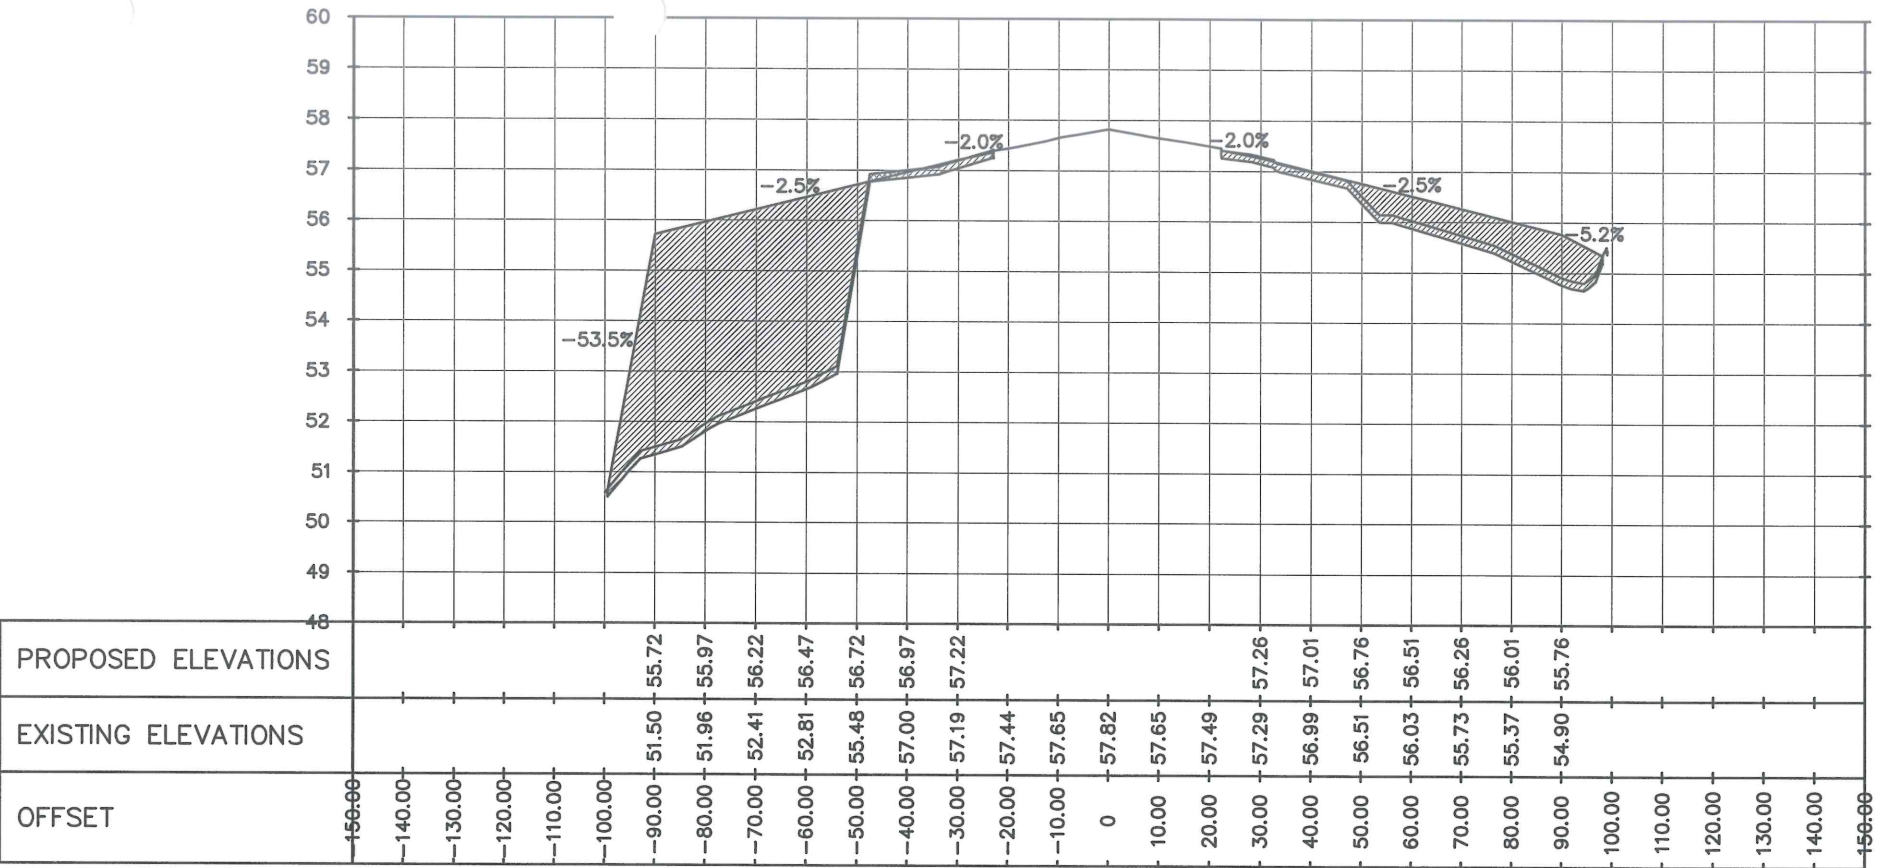

STA 0+880

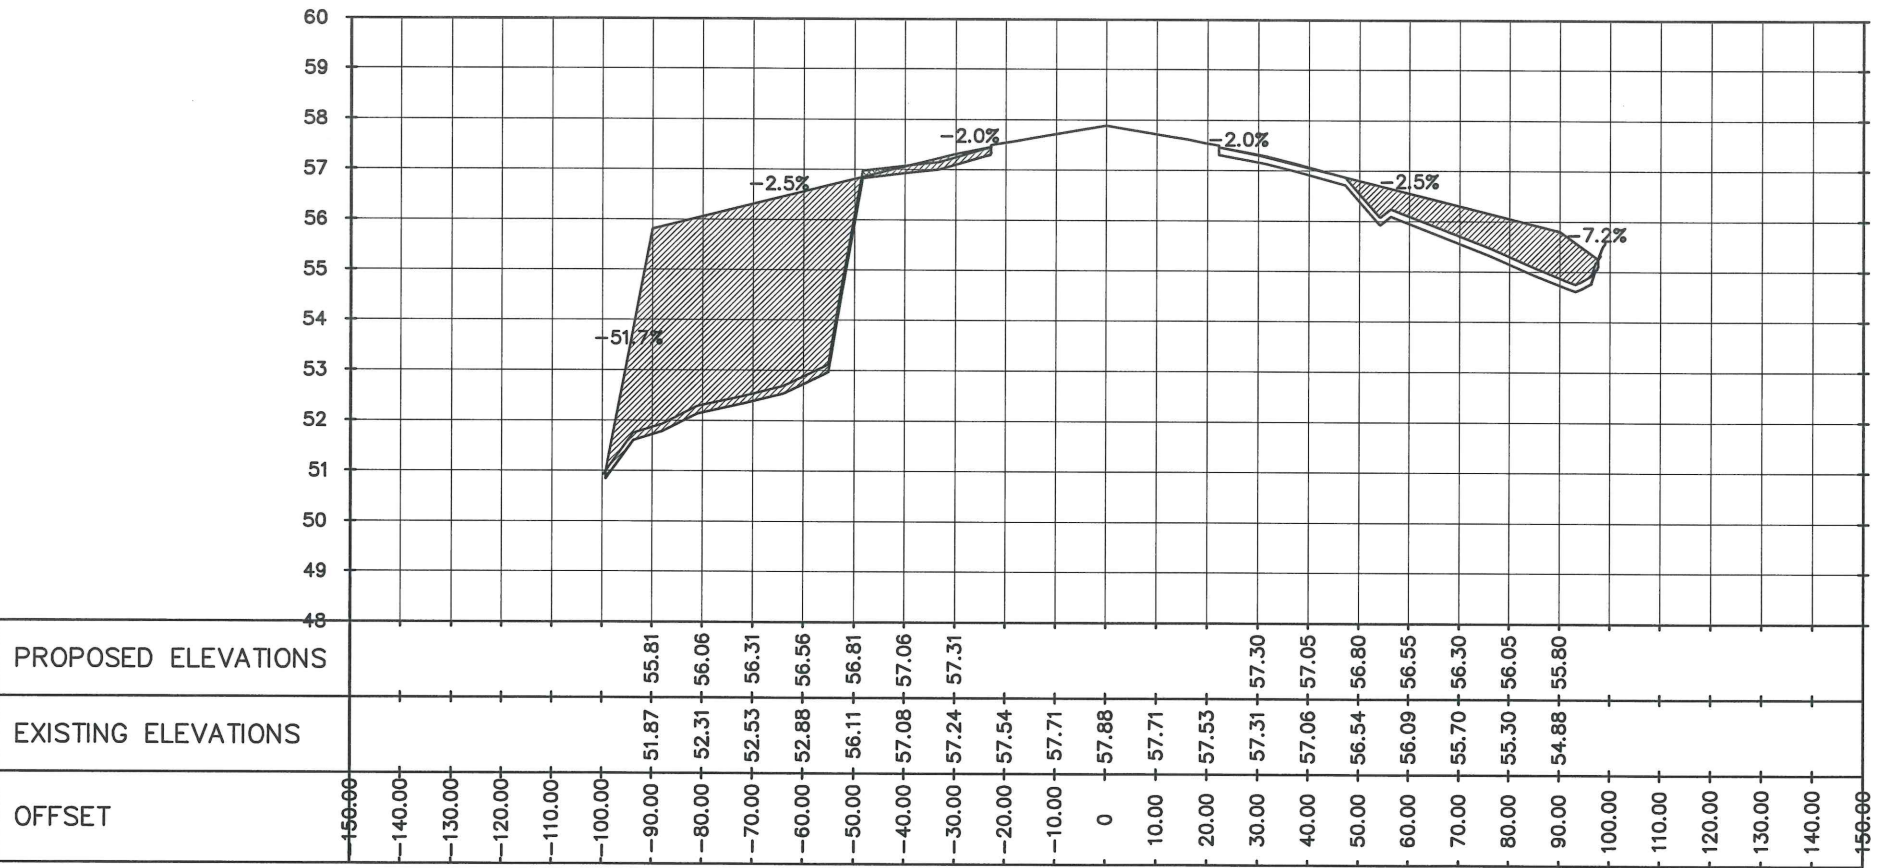

STA 0+900

FROM STA 0+880 TO STA 0+900
30 CROSS SECTION VIEWS
SCALE 1:1500 mts



REPUBLIC OF THE PHILIPPINES
CIVIL AVIATION AUTHORITY OF THE PHILIPPINES
MIA ROAD, 1300 PASAY CITY

THIS DRAWING IS EXCLUSIVE PROPERTY OF
CIVIL AVIATION AUTHORITY OF THE
PHILIPPINES AND MUST NOT BE
REPRODUCED, EXHIBITED, LOANED OR
COPIED IN PART OR IN WHOLE WITHOUT
PROPER PERMISSION AND/OR WRITTEN
CONSENT FROM THE DIRECTOR GENERAL
CAAP.

AERODROME DEVELOPMENT AND
MANAGEMENT SERVICE

INFRASTRUCTURE DEVELOPMENT AND DESIGN
DIVISION

DESIGN STAFF	INITIAL/DATE
DESIGNED BY:	FMN
DRAWN BY:	GIV <i>Giv</i>
REVIEWED BY:	
DATE:	

CHECKED BY:

Raul R. Crucena
RAUL R. CRUCENA
Division Chief III, IDDD

SUBMITTED BY:

Arnel F. Borlado
ARNEL F. BORLADO
Department Manager III, AED-ADMS

RECOMMEND APPROVAL:

LT Col. Valentino A. Dionela PAF (RET)
LT COL VALENTINO A DIONELA PAF (RET)
Assistant Director General II, ADMS

APPROVED:

LT Gen. Raul L. Del Rosario AFP (RET)
LT GEN RAUL L DEL ROSARIO AFP (RET)
DIRECTOR GENERAL

NOTE/REVISIONS:

PROJECT TITLE:

STRIP GRADE CORRECTION INCLUDING
REPAIR AND REPLACEMENT OF
EXISTING PERIMETER FENCE FROM
BARBED TO CHB


LOCATION:

CAUAYAN AIRPORT
Airport Rd., Cauayan City, Isabela


SHEET CONTENTS:

* CROSS SECTION VIEWS
(From STA 0+920 to STA 0+940)

DRAWING SCALE:	SHEET NO.:
AS SHOWN	CW - 29
	29 70

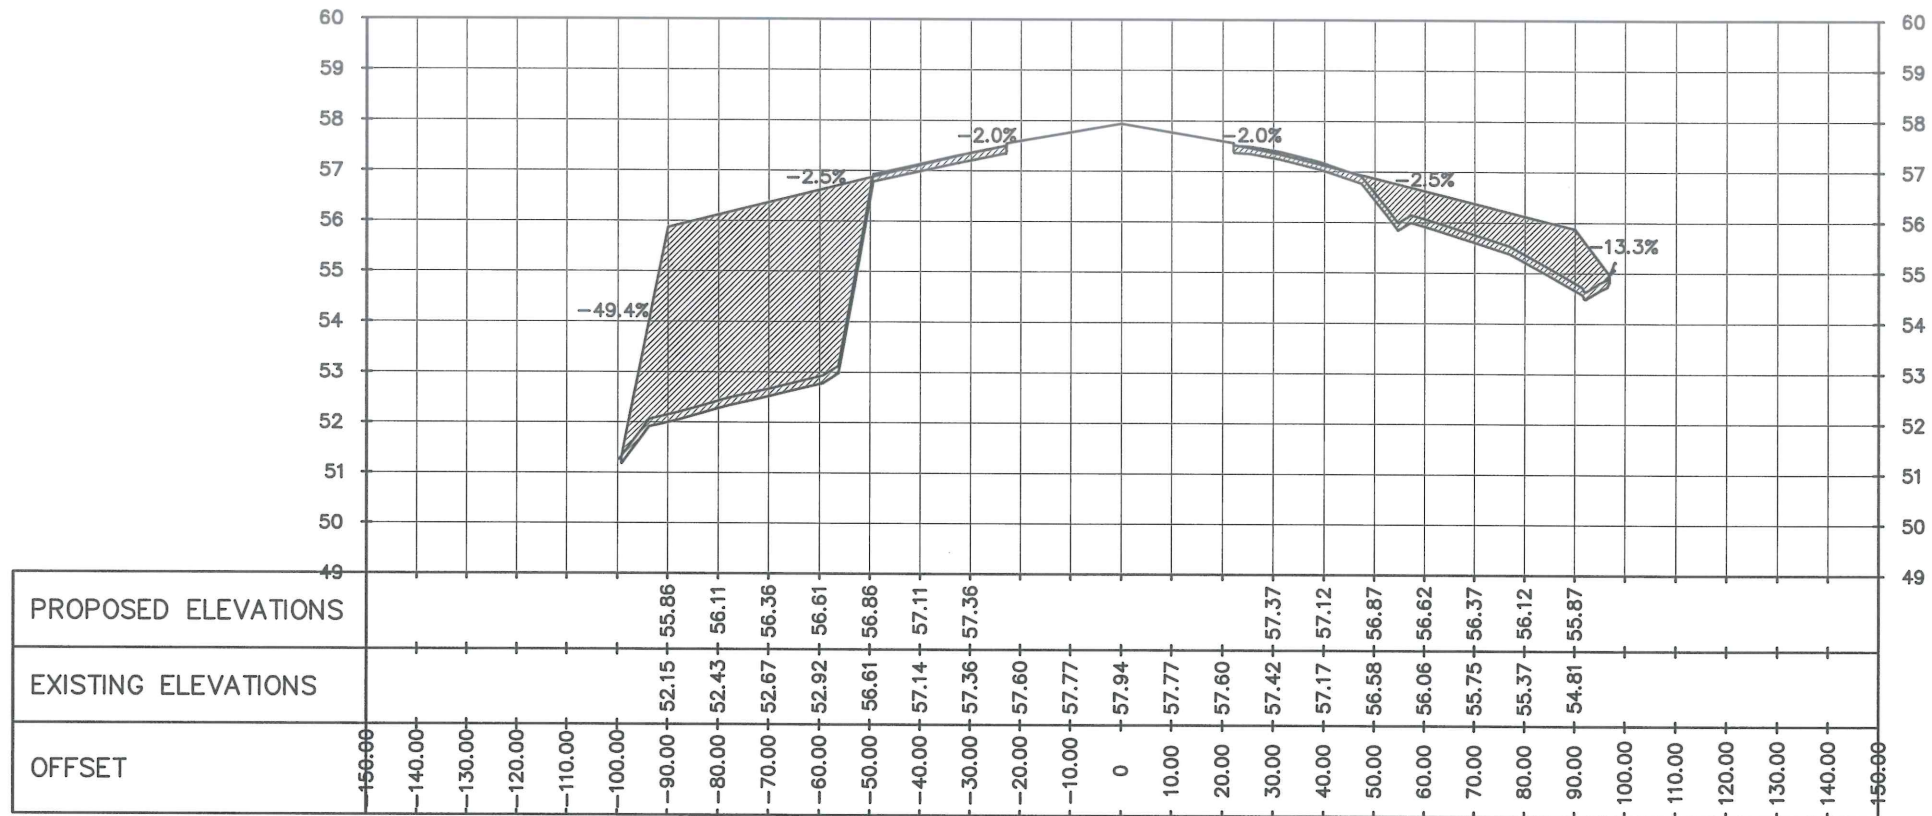

STA 0+920

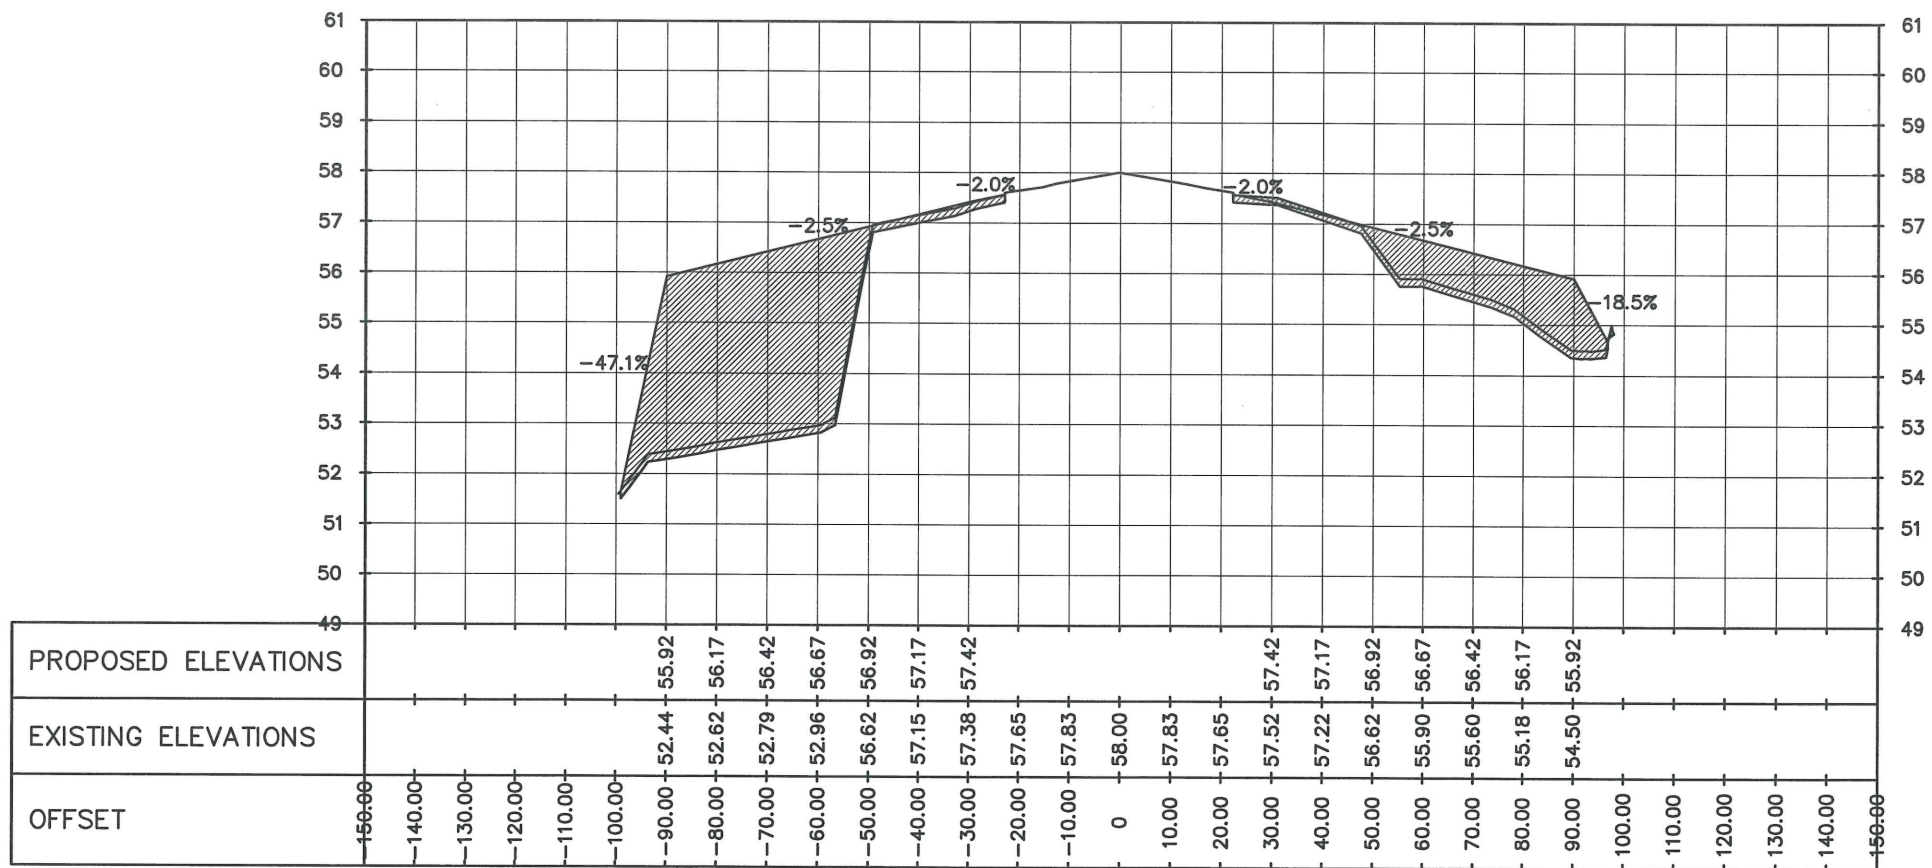

STA 0+940

FROM STA 0+920 TO STA 0+940



CROSS SECTION VIEWS

SCALE

1:1500 mts



REPUBLIC OF THE PHILIPPINES
CIVIL AVIATION AUTHORITY OF THE PHILIPPINES
MIA ROAD, 1300 PASAY CITY

THIS DRAWING IS EXCLUSIVE PROPERTY OF
CIVIL AVIATION AUTHORITY OF THE
PHILIPPINES AND MUST NOT BE
REPRODUCED, EXHIBITED, LOANED OR
COPIED IN PART OR IN WHOLE WITHOUT
PROPER PERMISSION AND/OR WRITTEN
CONSENT FROM THE DIRECTOR GENERAL
CAAP.

AERODROME DEVELOPMENT AND
MANAGEMENT SERVICE

INFRASTRUCTURE DEVELOPMENT AND DESIGN
DIVISION

DESIGN STAFF	INITIAL/DATE
DESIGNED BY:	FMN
DRAWN BY:	GJV <i>[Signature]</i>
REVIEWED BY:	
DATE:	

CHECKED BY:

[Signature]
RAUL R. CRUCENA
Division Chief III, IDDD

SUBMITTED BY:

[Signature]
ARNEL F. BORLADO
Department Manager III, AED-ADMS

RECOMMEND APPROVAL:

[Signature]
LTCOL VALENTINO A DIONELA PAF (RET)
Assistant Director General II, ADMS

APPROVED:

[Signature]
LTGEN RAUL L DEL ROSARIO AFP (RET)
DIRECTOR GENERAL

NOTE/REVISIONS:

PROJECT TITLE:

STRIP GRADE CORRECTION INCLUDING
REPAIR AND REPLACEMENT OF
EXISTING PERIMETER FENCE FROM
BARBED TO CHB


LOCATION:

CAUAYAN AIRPORT
Airport Rd., Cauayan City, Isabela


SHEET CONTENTS:

* CROSS SECTION VIEWS
(From STA 0+960 to STA 0+980)

DRAWING SCALE:	SHEET NO.:
AS SHOWN	CW - 30
	30 70

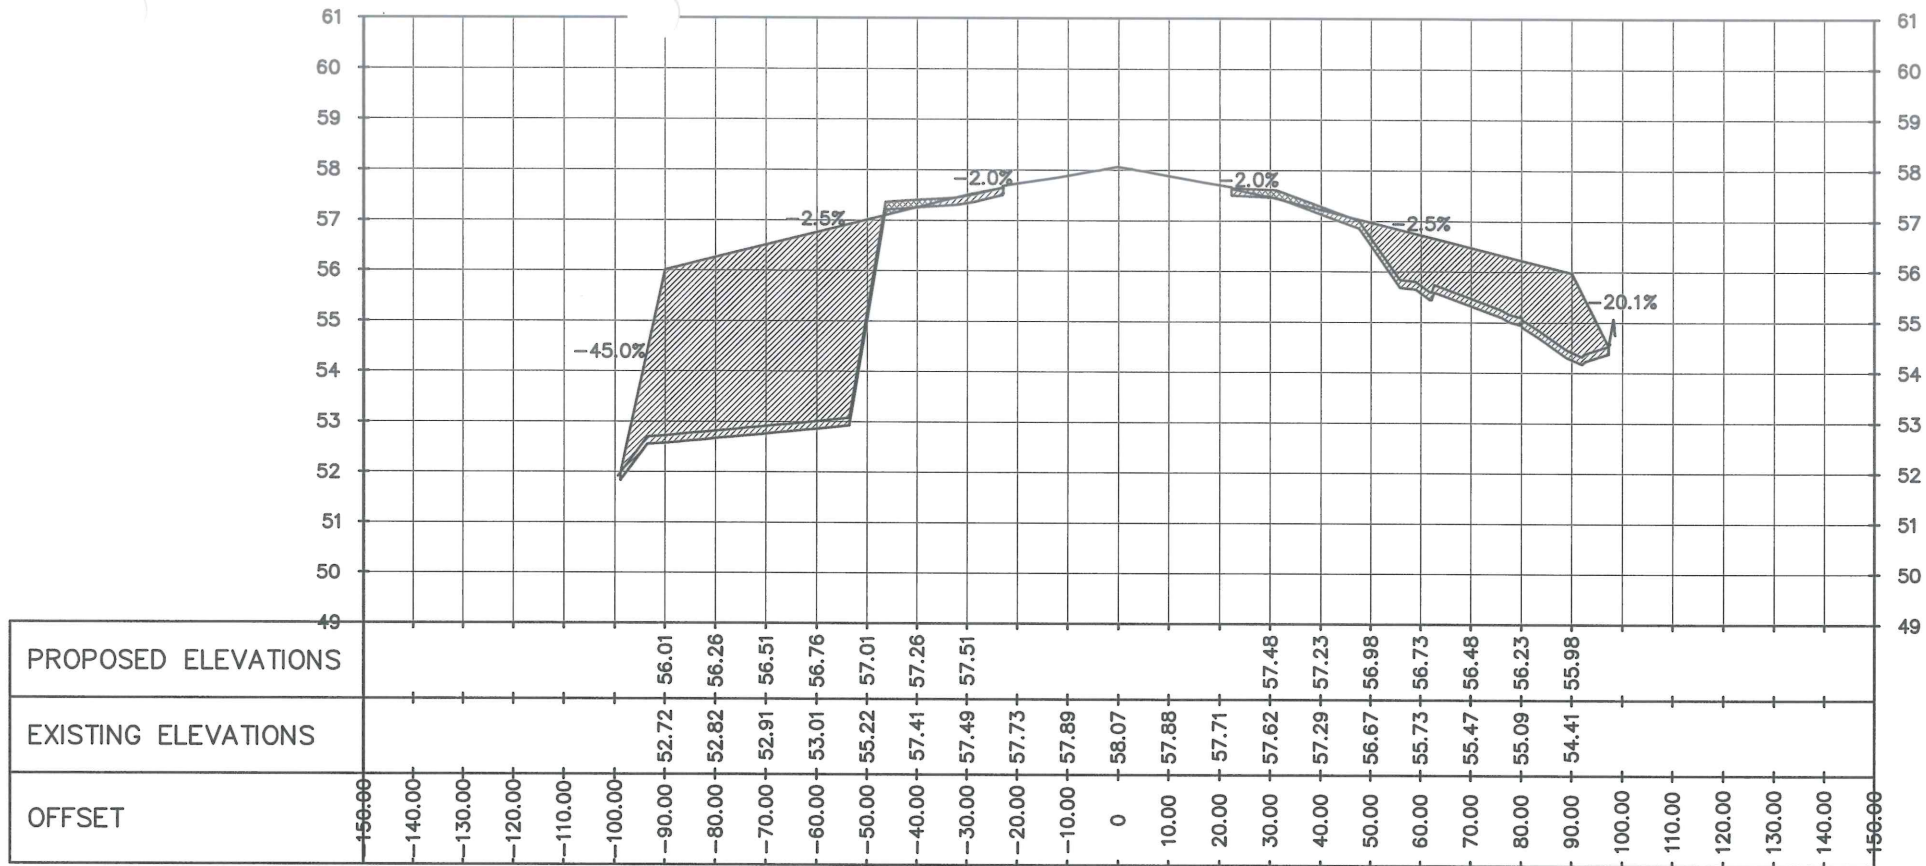

STA 0+960

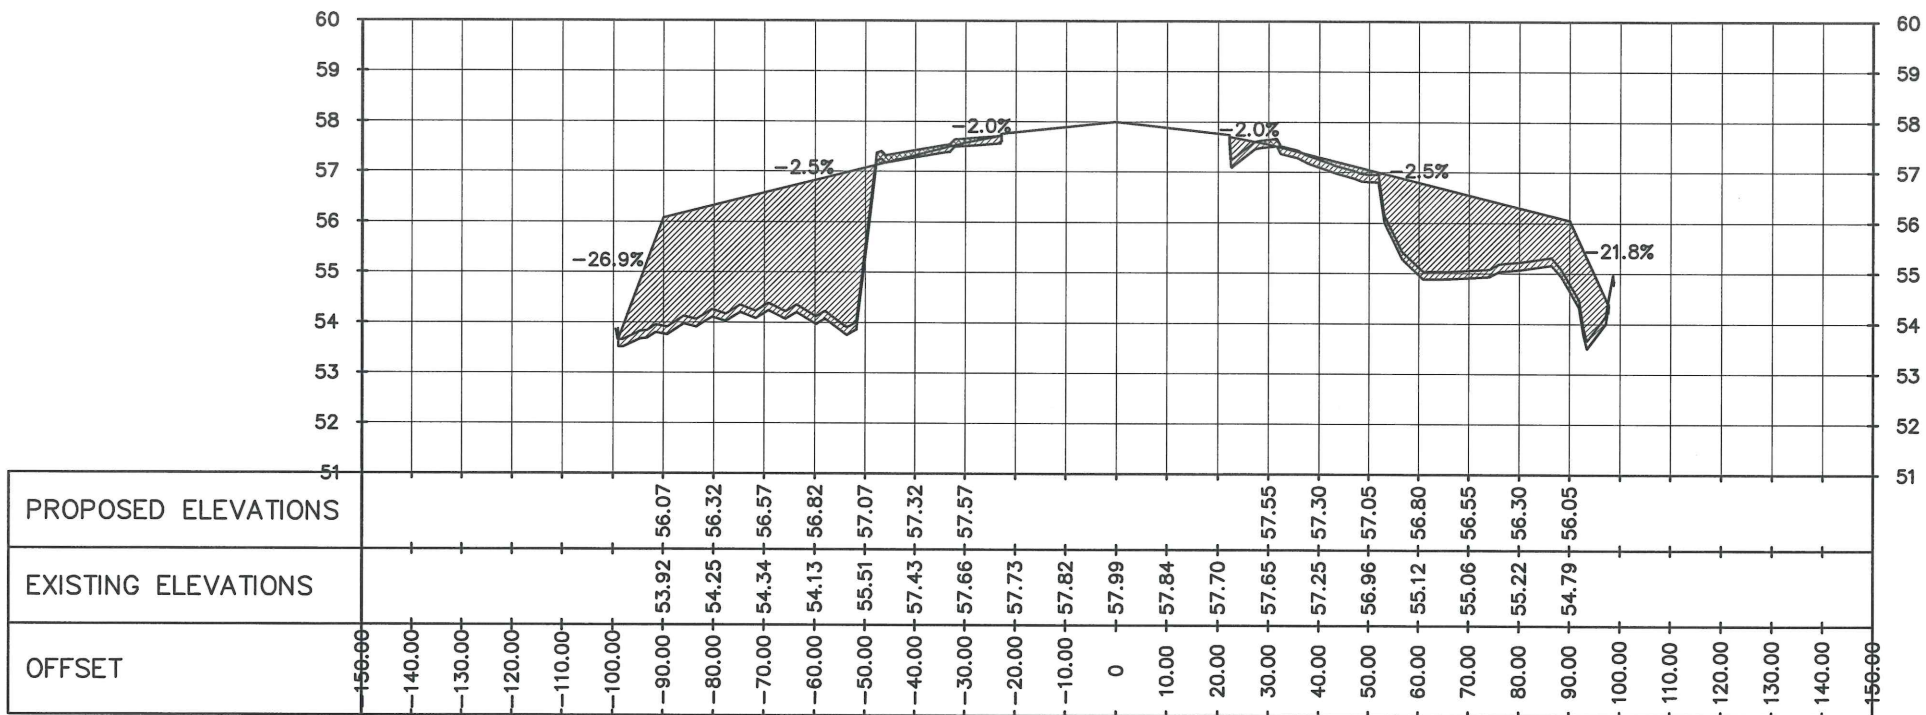

STA 0+980

FROM STA 0+960 TO STA 0+980
32 CROSS SECTION VIEWS
SCALE 1:1500 mts



REPUBLIC OF THE PHILIPPINES
CIVIL AVIATION AUTHORITY OF THE PHILIPPINES
MIA ROAD, 1300 PASAY CITY

THIS DRAWING IS EXCLUSIVE PROPERTY OF THE PHILIPPINES AND MUST NOT BE REPRODUCED, EXHIBITED, LOANED OR COPIED IN PART OR IN WHOLE WITHOUT PROPER PERMISSION AND/OR WRITTEN CONSENT FROM THE DIRECTOR GENERAL CAAP.

AERODROME DEVELOPMENT AND
MANAGEMENT SERVICE

INFRASTRUCTURE DEVELOPMENT AND DESIGN
DIVISION

DESIGN STAFF	INITIAL/DATE
DESIGNED BY:	FMN
DRAWN BY:	GV
REVIEWED BY:	
DATE:	

CHECKED BY:


RAUL R. CRUCENA
Division Chief III, IDDD

SUBMITTED BY:


ARNEL F. BORLADO
Department Manager III, AED-ADMS

RECOMMEND APPROVAL:


LTCOL VALENTINO A. DIONELA PAF (RET)
Assistant Director General II, ADMS

APPROVED:


LTGEN RAUL L. DEL ROSARIO AFP (RET)
DIRECTOR GENERAL

NOTE/REVISIONS:

PROJECT TITLE:

STRIP GRADE CORRECTION INCLUDING
REPAIR AND REPLACEMENT OF
EXISTING PERIMETER FENCE FROM
BARBED TO CHB


LOCATION:

CAUAYAN AIRPORT
Airport Rd., Cauayan City, Isabela


SHEET CONTENTS:

* CROSS SECTION VIEWS
(From STA 1+000 to STA 1+020)

DRAWING SCALE:	SHEET NO.:
AS SHOWN	CW - 31
	31 70

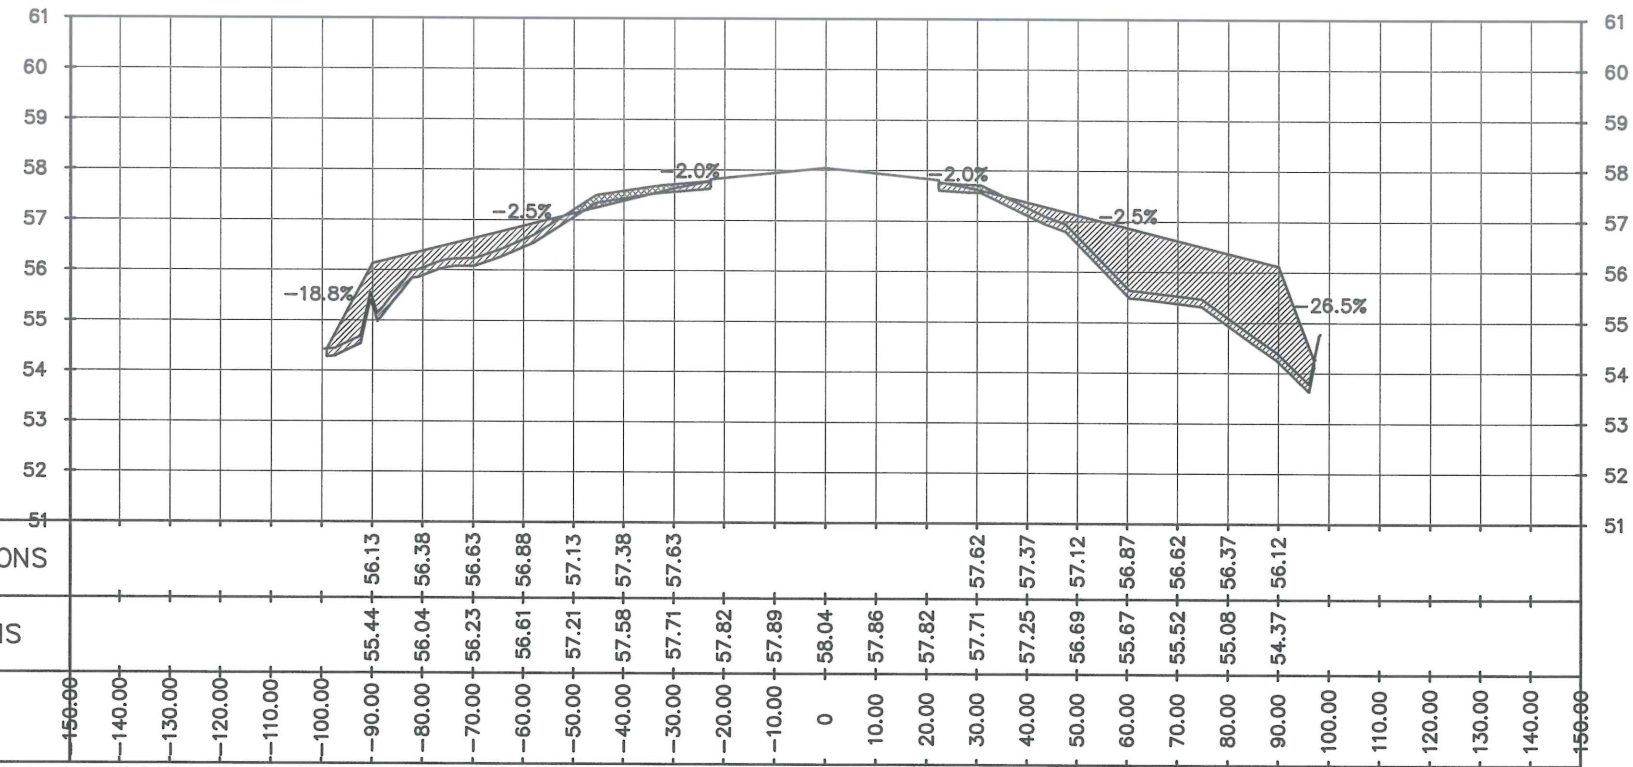

STA 1+000

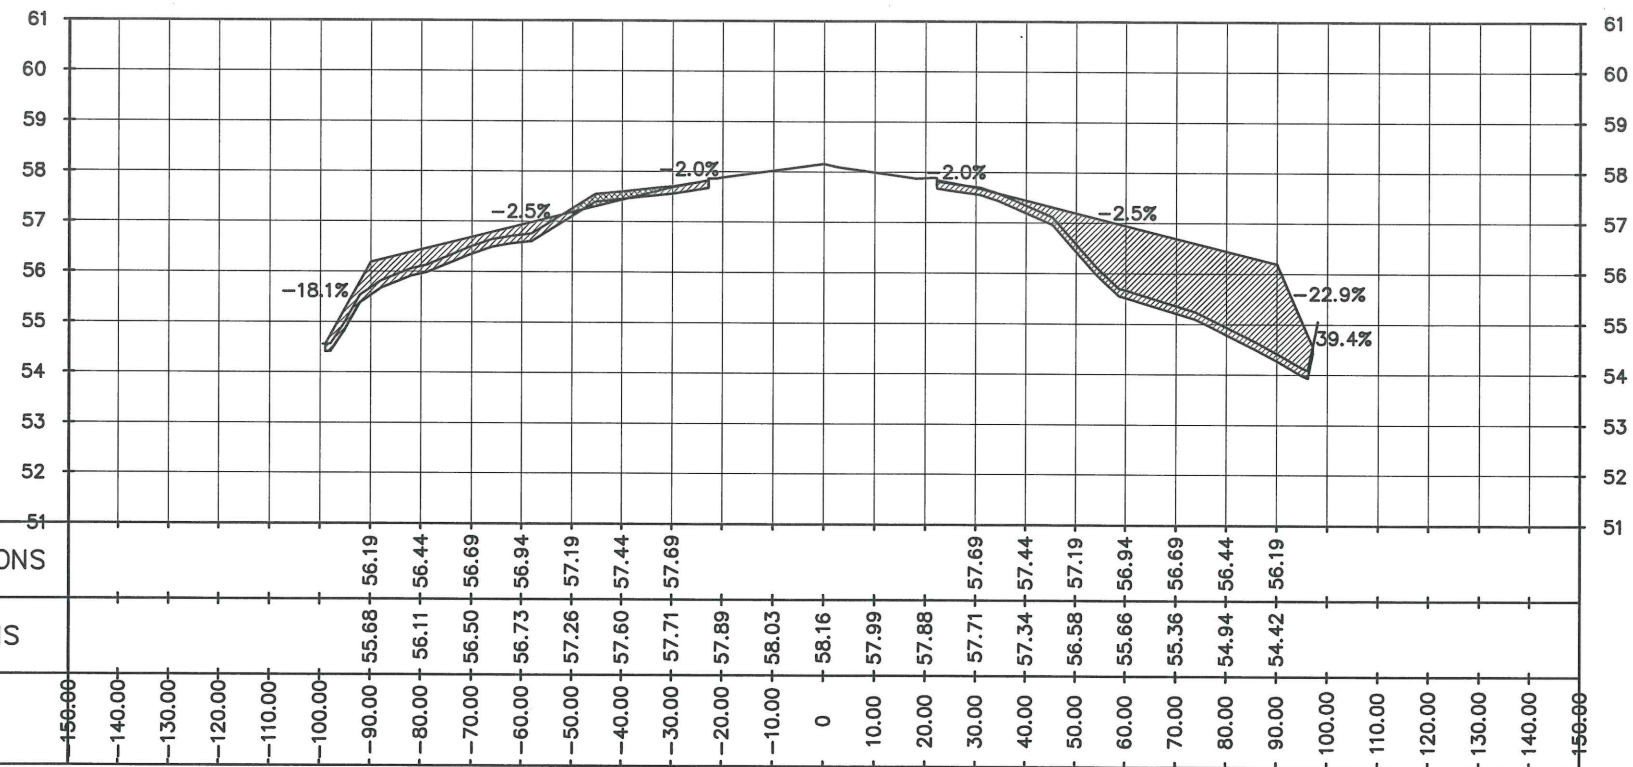

STA 1+020

FROM STA 1+000 TO STA 1+020
33 CROSS SECTION VIEWS
SCALE 1:1500 mts



REPUBLIC OF THE PHILIPPINES
CIVIL AVIATION AUTHORITY OF THE PHILIPPINES
MIA ROAD, 1300 PASAY CITY

THIS DRAWING IS EXCLUSIVE PROPERTY OF
CIVIL AVIATION AUTHORITY OF THE
PHILIPPINES AND MUST NOT BE
REPRODUCED, EXHIBITED, LOANED OR
COPIED IN PART OR IN WHOLE WITHOUT
PROPER PERMISSION AND/OR WRITTEN
CONSENT FROM THE DIRECTOR GENERAL
CAAP.

AERODROME DEVELOPMENT AND
MANAGEMENT SERVICE

INFRASTRUCTURE DEVELOPMENT AND DESIGN
DIVISION

DESIGN STAFF	INITIAL/DATE
DESIGNED BY:	FMN
DRAWN BY:	GV
REVIEWED BY:	
DATE:	

CHECKED BY:

RAUL R. CRUCENA
Division Chief III, IDDD

SUBMITTED BY:

ARNEL F. BORLADO
Department Manager III, AED-ADMS

RECOMMEND APPROVAL:

LTCOL VALENTINO A. DIONELA PAF (RET)
Assistant Director General II, ADMS

APPROVED:

LTGEN RAUL L. DEL ROSARIO AFP (RET)
DIRECTOR GENERAL

NOTE/REVISIONS:

PROJECT TITLE:

STRIP GRADE CORRECTION INCLUDING
REPAIR AND REPLACEMENT OF
EXISTING PERIMETER FENCE FROM
BARBED TO CHB


LOCATION:

CAUAYAN AIRPORT
Airport Rd., Cauayan City, Isabela


SHEET CONTENTS:

* CROSS SECTION VIEWS
(From STA 1+040 to STA 1+060)

DRAWING SCALE:	SHEET NO.:
AS SHOWN	CW - 32
	32
	70

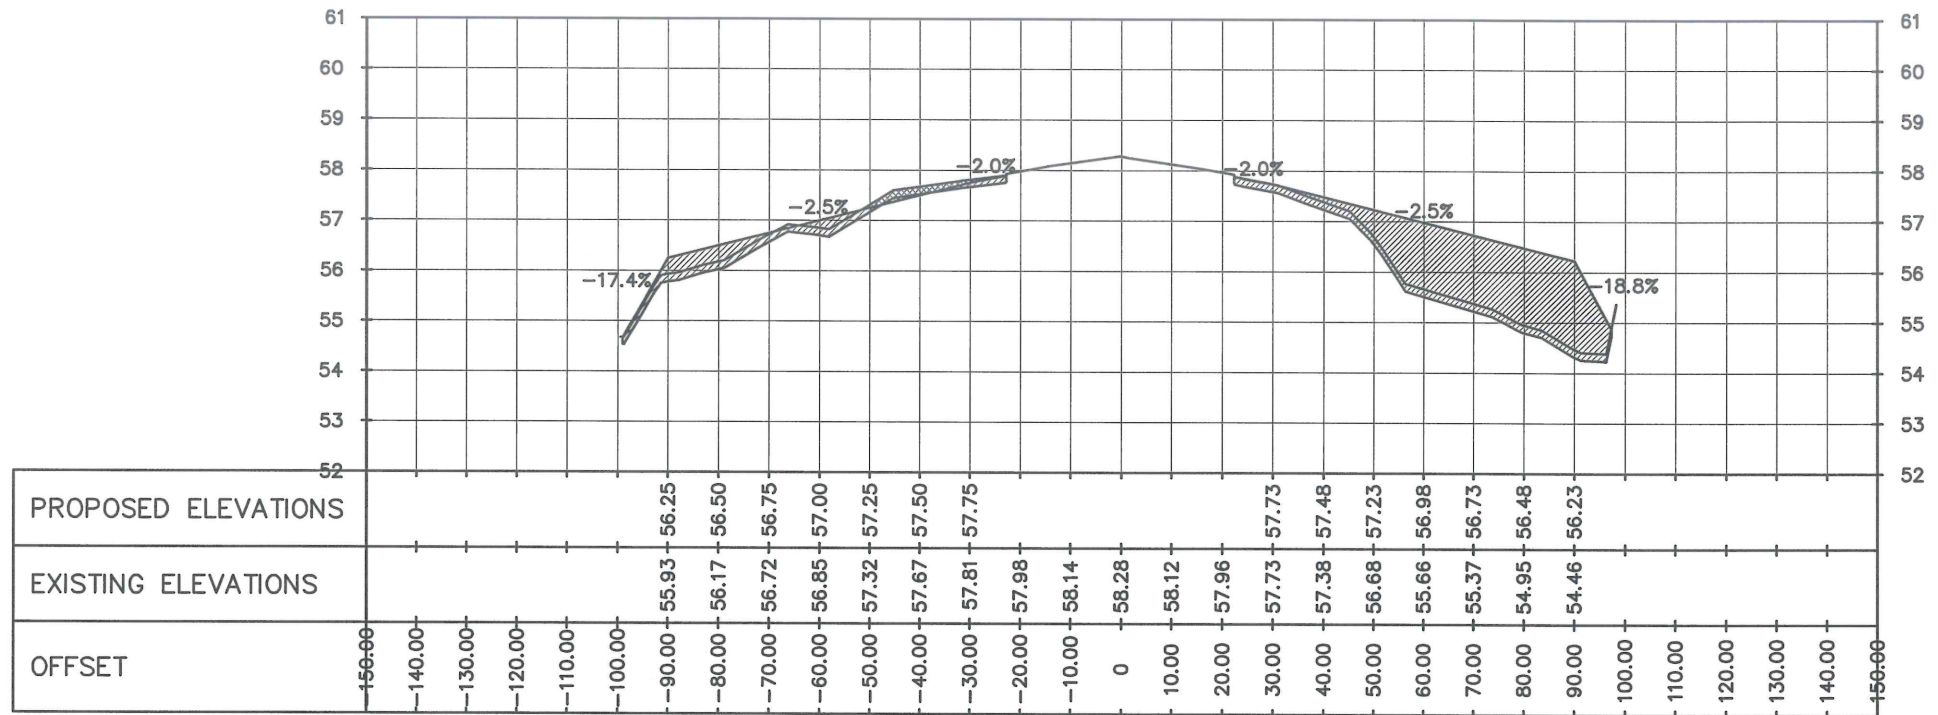

STA 1+040

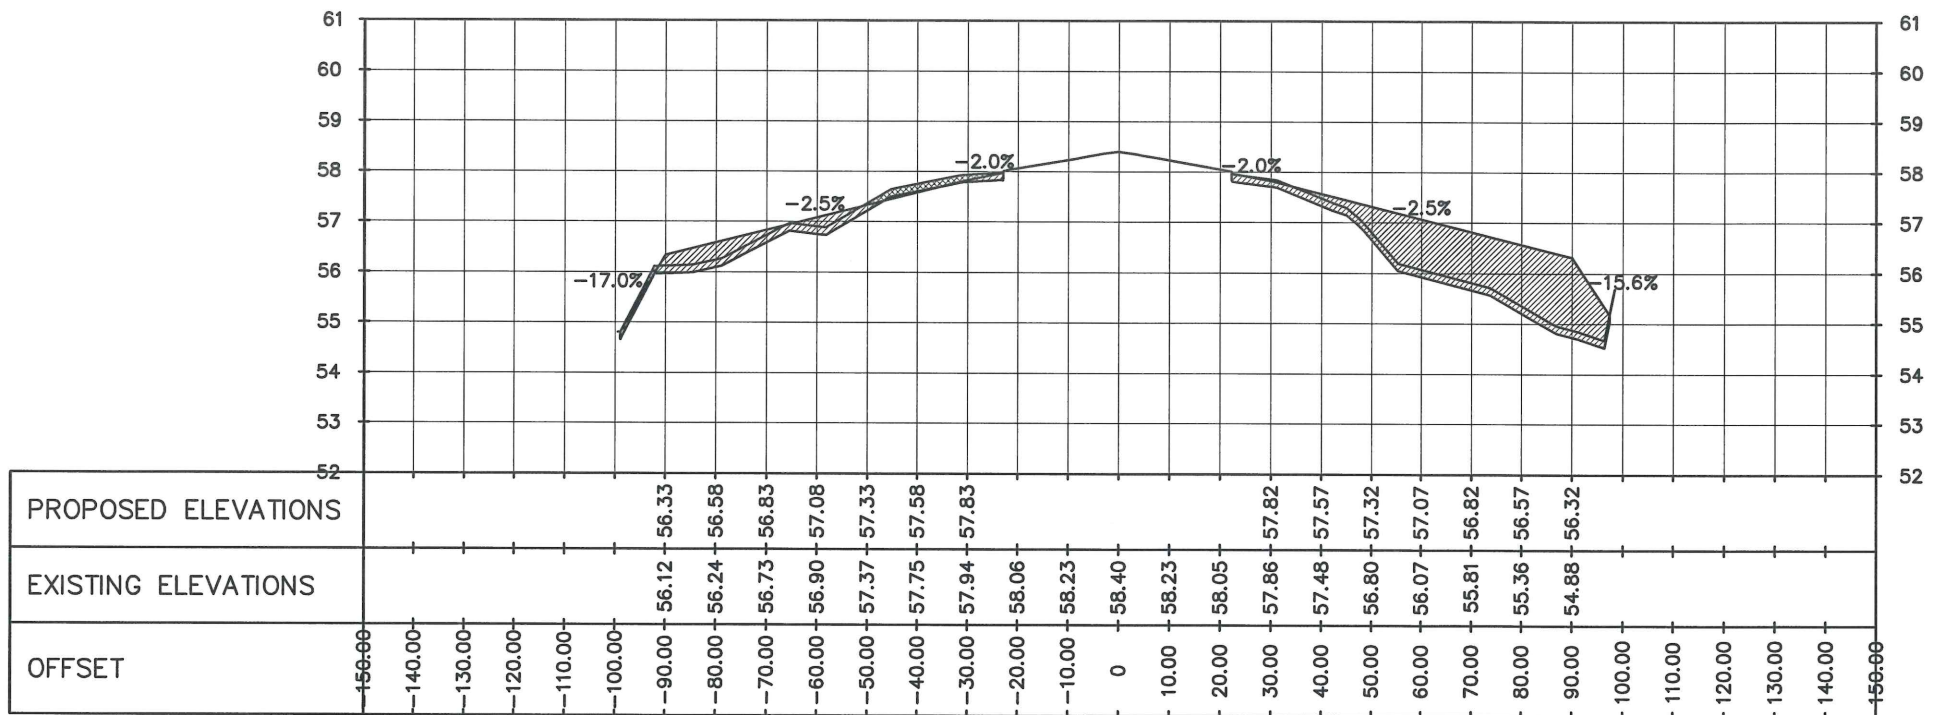

STA 1+060

FROM STA 1+040 TO STA 1+060



CROSS SECTION VIEWS

SCALE

1:1500 mts



REPUBLIC OF THE PHILIPPINES
CIVIL AVIATION AUTHORITY OF THE PHILIPPINES
MIA ROAD, 1300 PASAY CITY

THIS DRAWING IS EXCLUSIVE PROPERTY OF
CIVIL AVIATION AUTHORITY OF THE
PHILIPPINES AND MUST NOT BE
REPRODUCED, EXHIBITED, LOANED OR
COPIED IN PART OR IN WHOLE WITHOUT
PROPER PERMISSION AND/OR WRITTEN
CONSENT FROM THE DIRECTOR GENERAL
CAAP.

AERODROME DEVELOPMENT AND
MANAGEMENT SERVICE

INFRASTRUCTURE DEVELOPMENT AND DESIGN
DIVISION

DESIGN STAFF	INITIAL/DATE
DESIGNED BY:	FMN
DRAWN BY:	GIV <i>Giv</i>
REVIEWED BY:	
DATE:	

CHECKED BY:

Raul R. Crucena
RAUL R. CRUCENA
Division Chief III, IDDD

SUBMITTED BY:

Arnel F. Borlado
ARNEL F. BORLADO
Department Manager III, AED-ADMS

RECOMMEND APPROVAL:

LT Col. Valentino A. Dionela
LT COL VALENTINO A DIONELA PAF (RET)
Assistant Director General II, ADMS

APPROVED:

LT Gen. Raul L. Del Rosario
LTGEN RAUL L DEL ROSARIO AFP (RET)
DIRECTOR GENERAL

NOTE/REVISIONS:

PROJECT TITLE:
STRIP GRADE CORRECTION INCLUDING
REPAIR AND REPLACEMENT OF
EXISTING PERIMETER FENCE FROM
BARBED TO CHB


LOCATION:

CAUAYAN AIRPORT
Airport Rd., Cauayan City, Isabela


SHEET CONTENTS:

CROSS SECTION VIEWS
(From STA 1+080 to STA 1+100)

DRAWING SCALE:	SHEET NO.:
AS SHOWN	CW - 33
	33 70

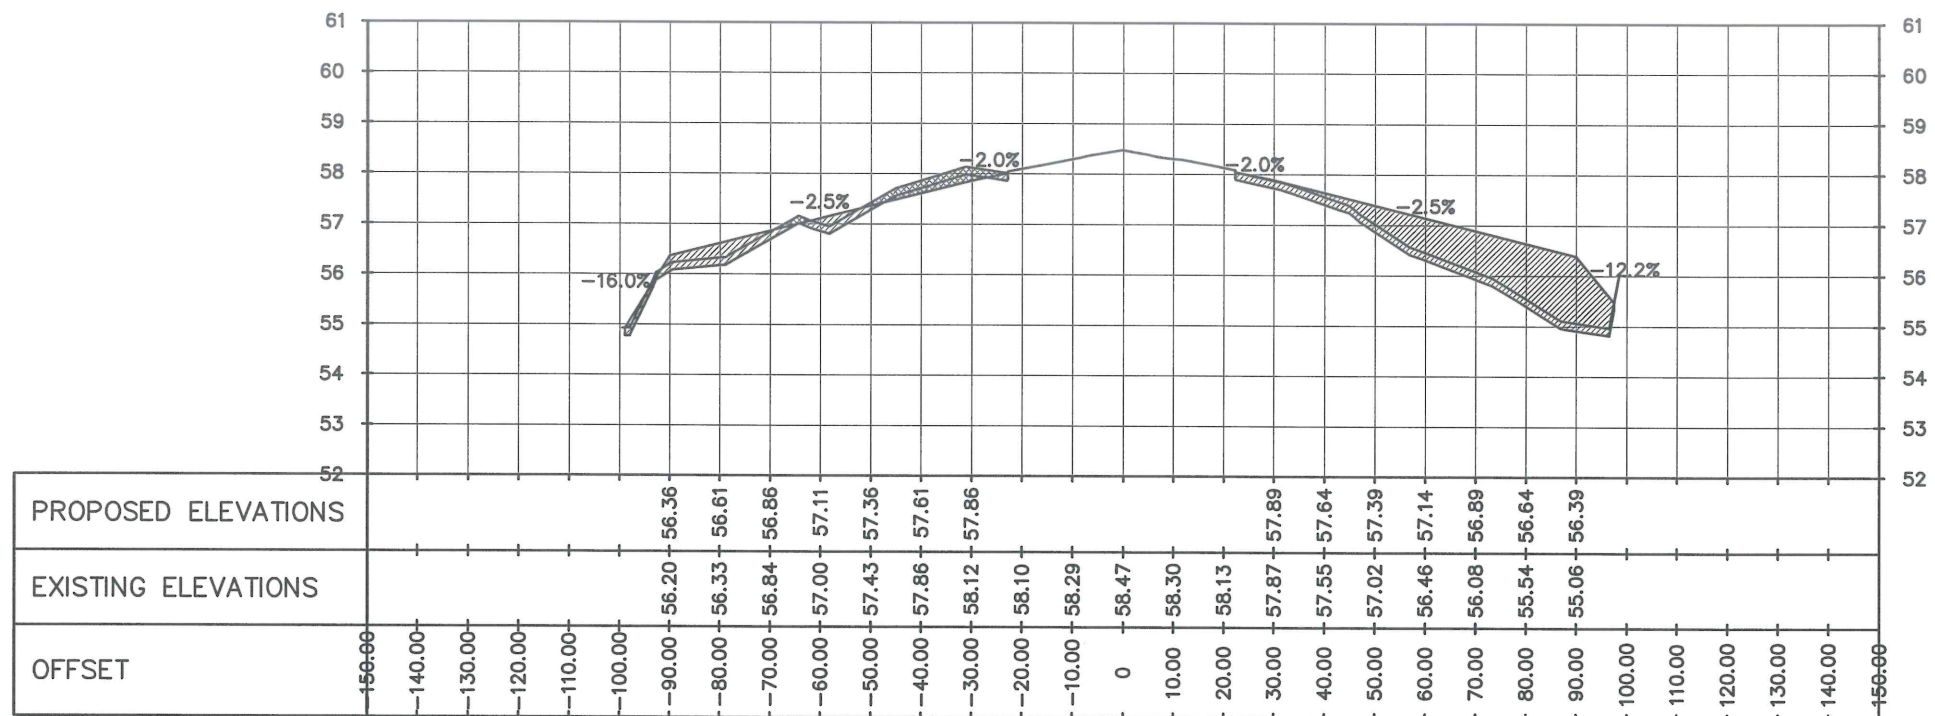

STA 1+080

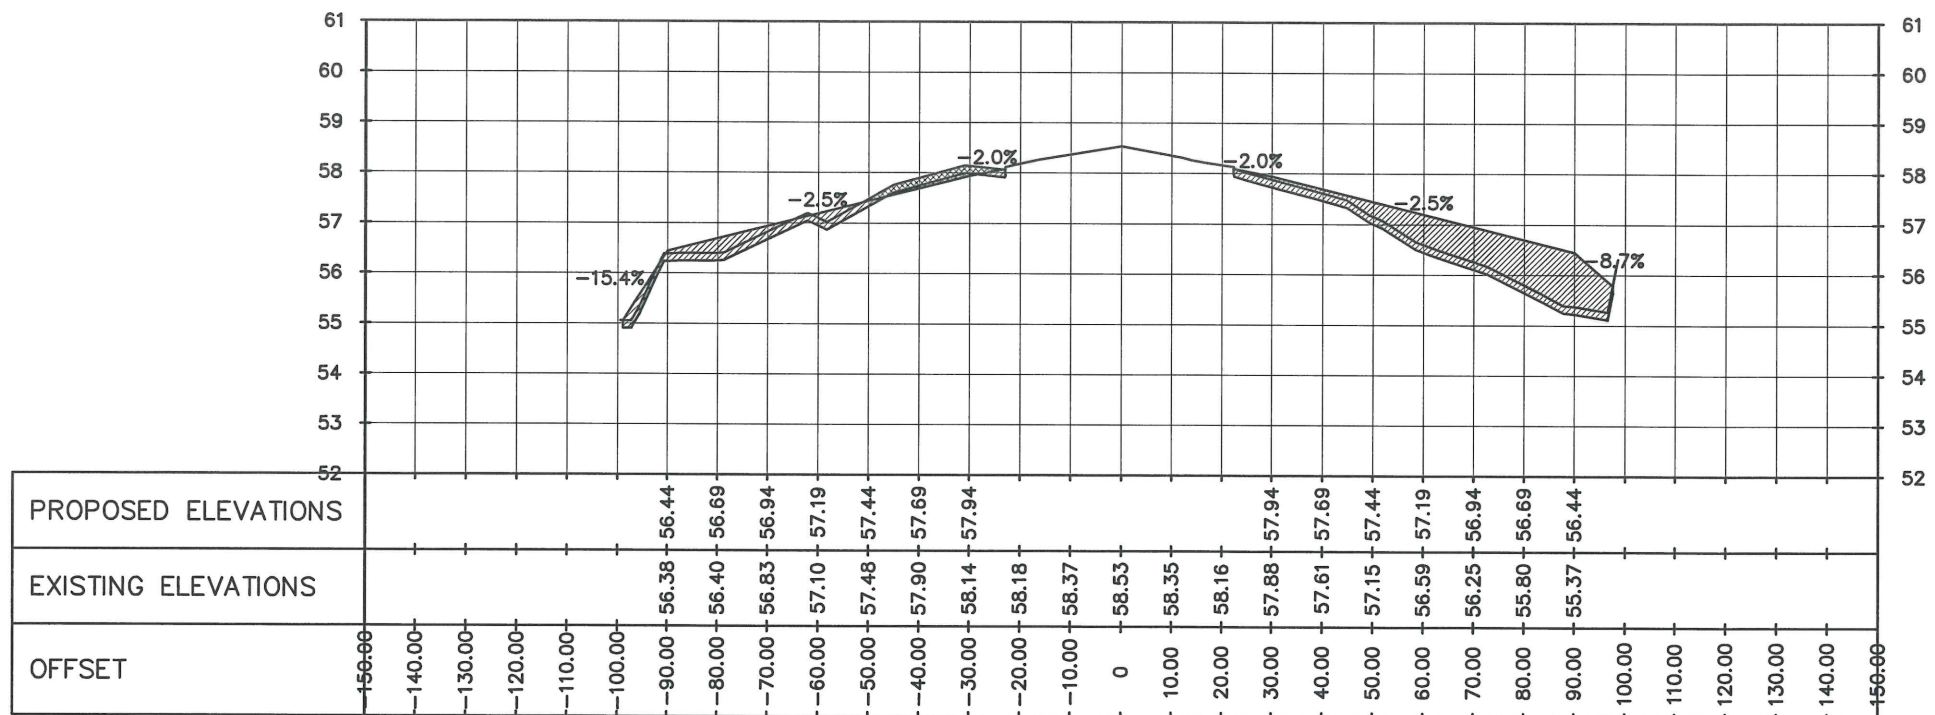

STA 1+100

FROM STA 1+080 TO STA 1+100



CROSS SECTION VIEWS

SCALE

1:1500 mts



REPUBLIC OF THE PHILIPPINES
CIVIL AVIATION AUTHORITY OF THE PHILIPPINES
MIA ROAD, 1300 PASAY CITY

THIS DRAWING IS EXCLUSIVE PROPERTY OF
CIVIL AVIATION AUTHORITY OF THE
PHILIPPINES AND MUST NOT BE
REPRODUCED, EXHIBITED, LOANED OR
COPIED IN PART OR IN WHOLE WITHOUT
PROPER PERMISSION AND/OR WRITTEN
CONSENT FROM THE DIRECTOR GENERAL
CAAP.

AERODROME DEVELOPMENT AND
MANAGEMENT SERVICE

INFRASTRUCTURE DEVELOPMENT AND DESIGN
DIVISION

DESIGN STAFF	INITIAL/DATE
DESIGNED BY:	FMN
DRAWN BY:	GIV <i>[Signature]</i>
REVIEWED BY:	
DATE:	

CHECKED BY:

[Signature]
RAUL R. CRUCENA
Division Chief III, IDDD

SUBMITTED BY:

[Signature]
ARNEL F. BORLADO
Department Manager III, AED-ADMS

RECOMMEND APPROVAL:

[Signature]
LTCOL VALENTINO A DIONELA PAF (RET)
Assistant Director General II, ADMS

APPROVED:

[Signature]
LTGEN RAUL L DEL ROSARIO AFP (RET)
DIRECTOR GENERAL

NOTE/REVISIONS:


PROJECT TITLE:
STRIP GRADE CORRECTION INCLUDING
REPAIR AND REPLACEMENT OF
EXISTING PERIMETER FENCE FROM
BARBED TO CHB

LOCATION:


CAUAYAN AIRPORT
Airport Rd., Cauayan City, Isabela

SHEET CONTENTS:
* CROSS SECTION VIEWS
(From STA 1+120 to STA 1+140)

DRAWING SCALE:	SHEET NO.:
AS SHOWN	CW - 34
	34 70

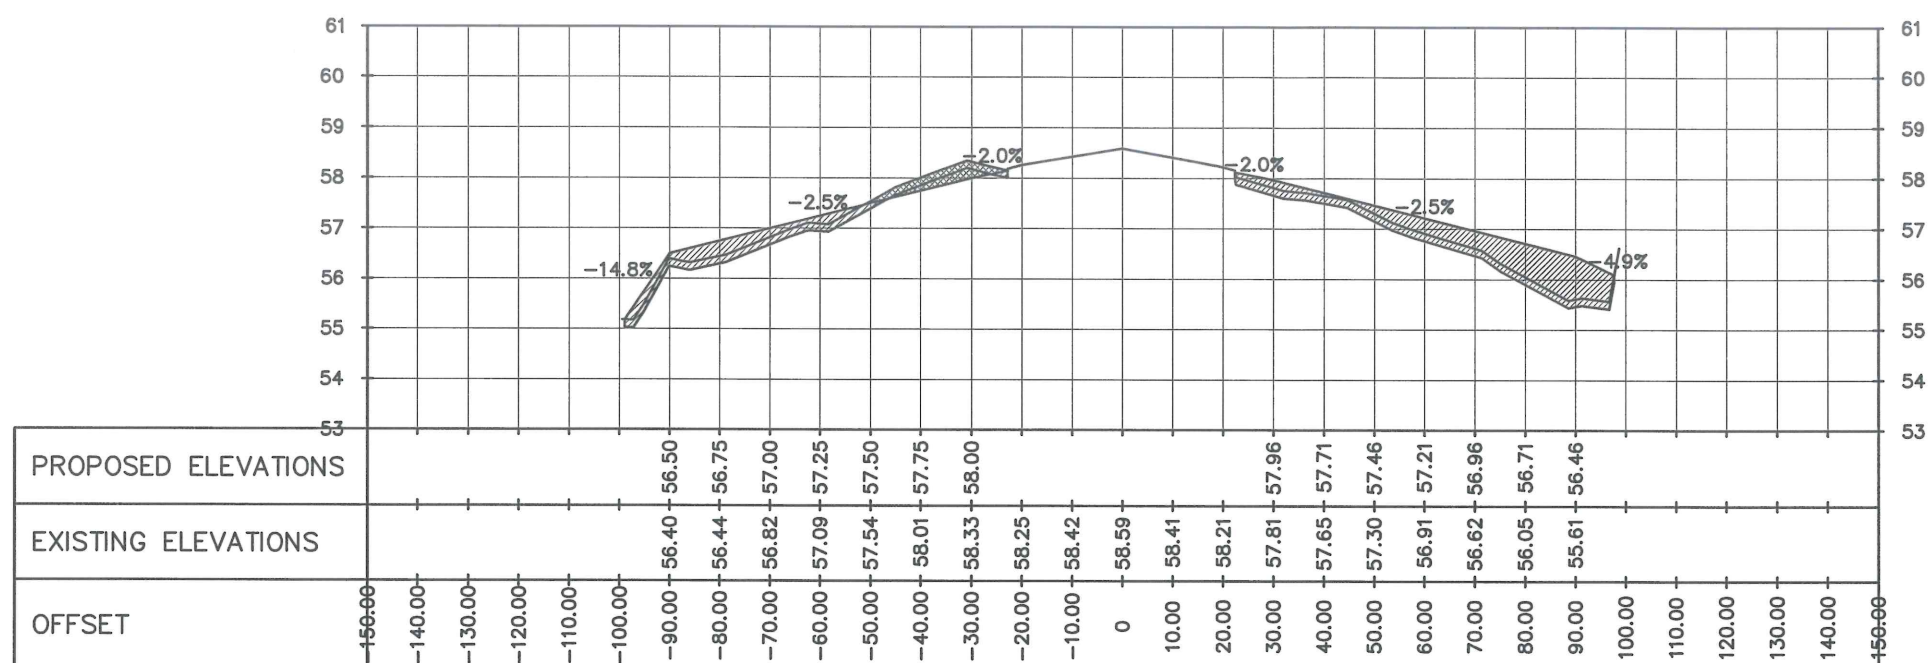

STA 1+120

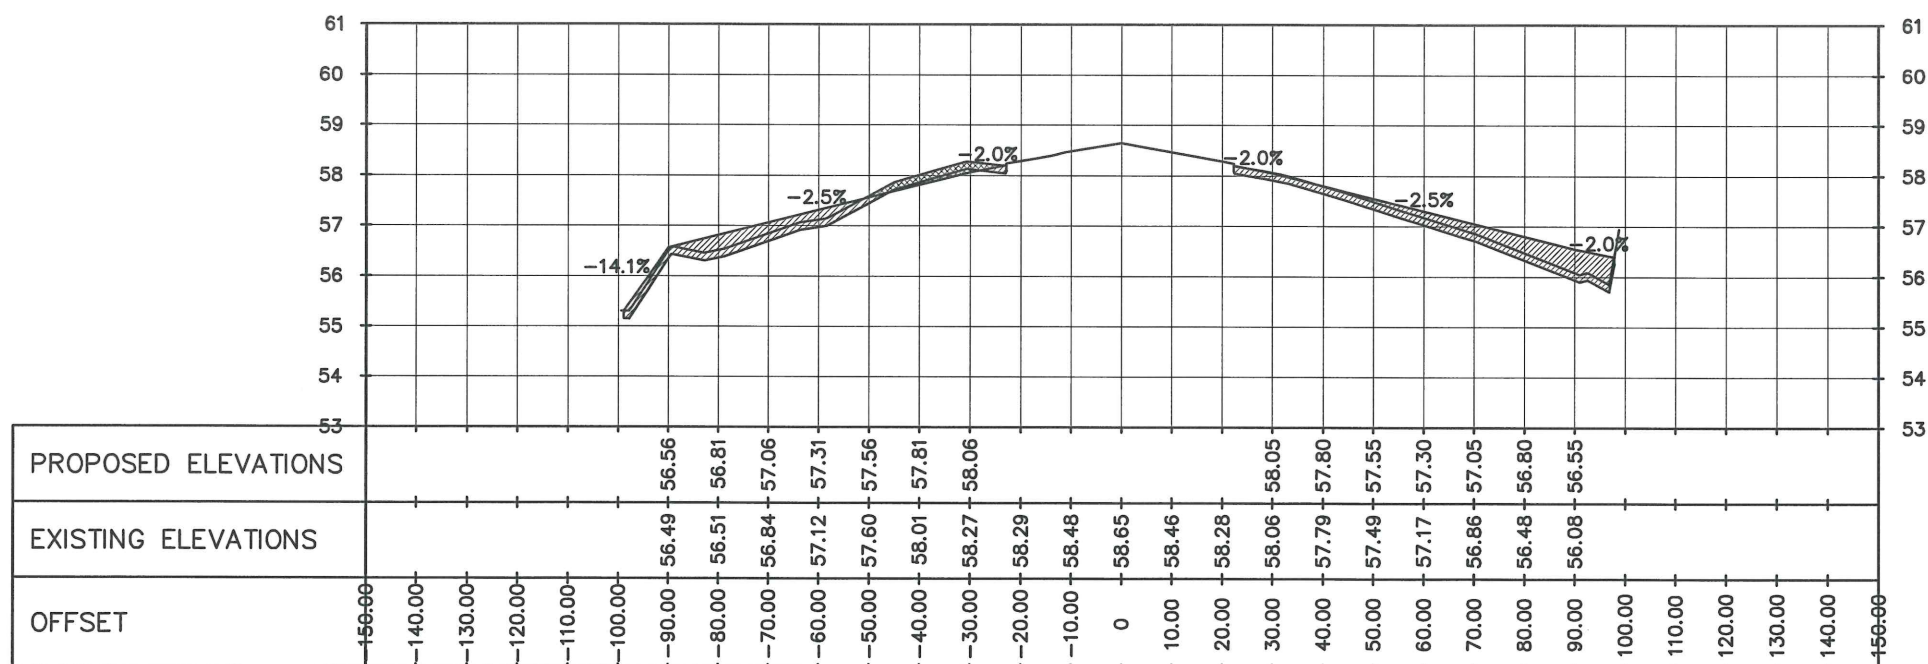

STA 1+140

FROM STA 1+120 TO STA 1+140
CROSS SECTION VIEWS
SCALE 1:1500 mts





REPUBLIC OF THE PHILIPPINES
CIVIL AVIATION AUTHORITY OF THE PHILIPPINES
MIA ROAD, 1300 PASAY CITY

THIS DRAWING IS EXCLUSIVE PROPERTY OF
CIVIL AVIATION AUTHORITY OF THE
PHILIPPINES AND MUST NOT BE
REPRODUCED, EXHIBITED, LOANED OR
COPIED IN PART OR IN WHOLE WITHOUT
PROPER PERMISSION AND/OR WRITTEN
CONSENT FROM THE DIRECTOR GENERAL
CAAP.

AERODROME DEVELOPMENT AND
MANAGEMENT SERVICE

INFRASTRUCTURE DEVELOPMENT AND DESIGN
DIVISION

DESIGN STAFF	INITIAL/DATE
DESIGNED BY:	FMN
DRAWN BY:	GJV
REVIEWED BY:	
DATE:	

CHECKED BY:


RAUL R. CRUCENA
Division Chief III, IDDD

SUBMITTED BY:


ARNEL F. BORLADO
Department Manager III, AED-ADMS

RECOMMEND APPROVAL:


LTCOL VALENTINO A. DIONELA PAF (RET)
Assistant Director General II, ADMS

APPROVED:


LTGEN RAUL L. DEL ROSARIO AFP (RET)
DIRECTOR GENERAL

NOTE/REVISIONS:

PROJECT TITLE:

STRIP GRADE CORRECTION INCLUDING
REPAIR AND REPLACEMENT OF
EXISTING PERIMETER FENCE FROM
BARBED TO CHB



LOCATION:

CAUAYAN AIRPORT
Airport Rd., Cauayan City, Isabela

SHEET CONTENTS:

* CROSS SECTION VIEWS
(From STA 1+160 to STA 1+180)

DRAWING SCALE:	SHEET NO.:
AS SHOWN	CW - 35
	35 70

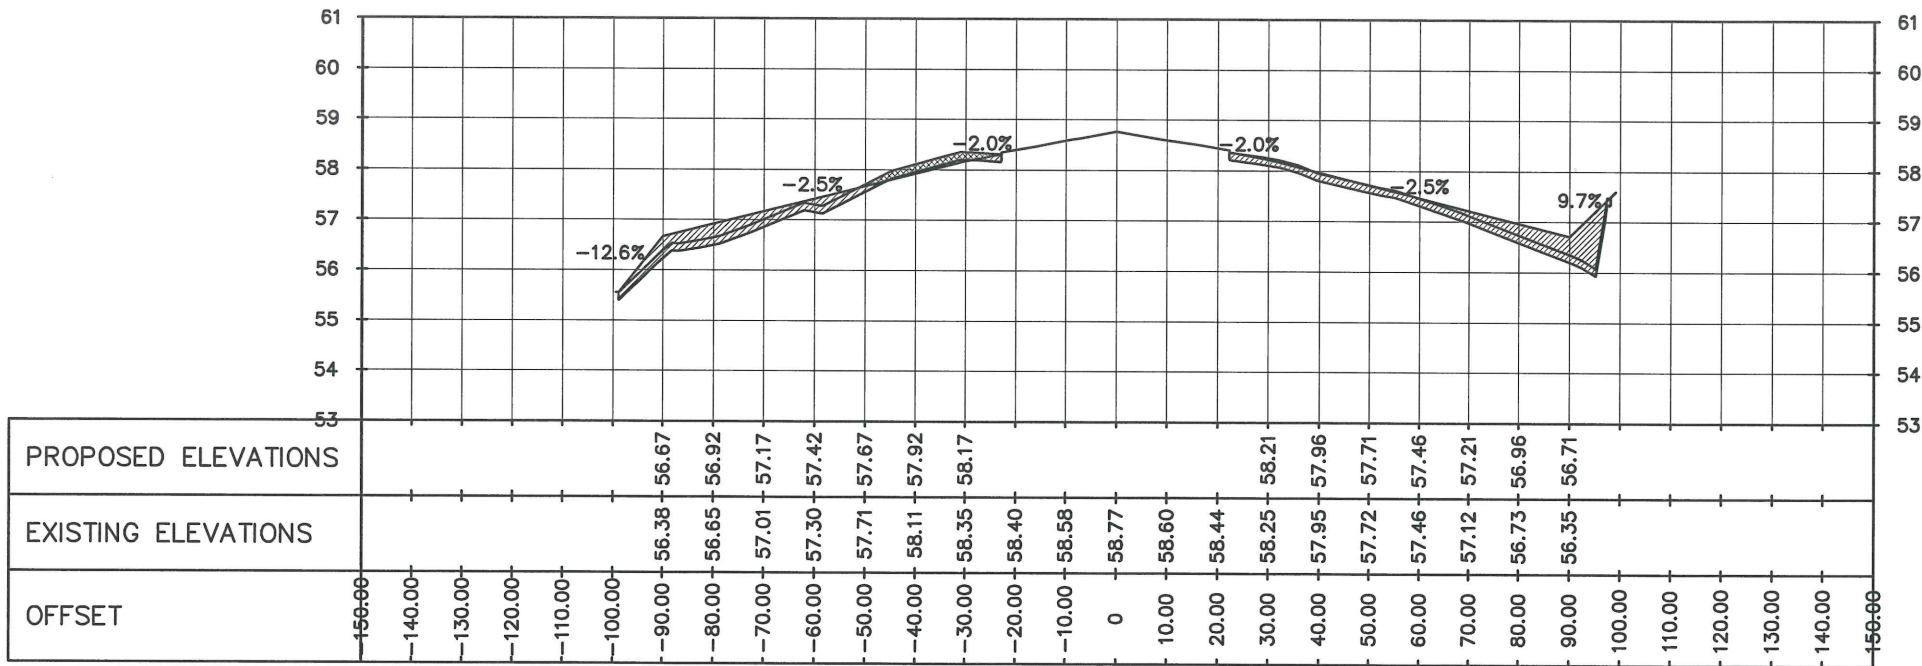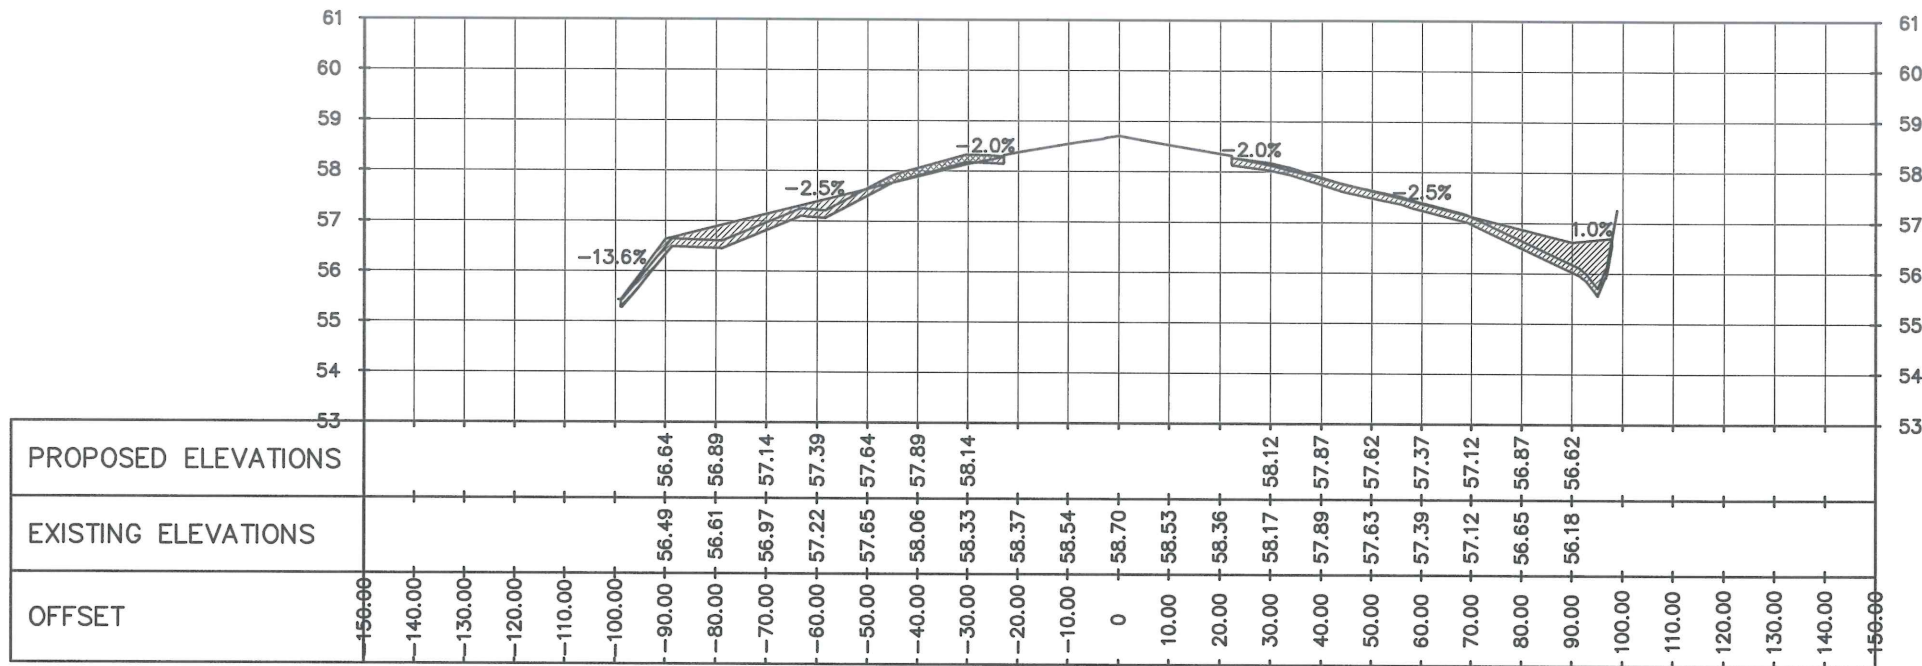

FROM STA 1+160 TO STA 1+180
37 CROSS SECTION VIEWS
SCALE 1:1500 mts



REPUBLIC OF THE PHILIPPINES
CIVIL AVIATION AUTHORITY OF THE PHILIPPINES
MIA ROAD, 1300 PASAY CITY

THIS DRAWING IS EXCLUSIVE PROPERTY OF
CIVIL AVIATION AUTHORITY OF THE
PHILIPPINES AND MUST NOT BE
REPRODUCED, EXHIBITED, LOANED OR
COPIED IN PART OR IN WHOLE WITHOUT
PROPER PERMISSION AND/OR WRITTEN
CONSENT FROM THE DIRECTOR GENERAL
CAAP.

AERODROME DEVELOPMENT AND
MANAGEMENT SERVICE

INFRASTRUCTURE DEVELOPMENT AND DESIGN
DIVISION

DESIGN STAFF	INITIAL/DATE
DESIGNED BY:	FMN
DRAWN BY:	GIV <i>[Signature]</i>
REVIEWED BY:	
DATE:	

CHECKED BY:

[Signature]
RAUL R. CRUCENA
Division Chief III, IDDD

SUBMITTED BY:

[Signature]
ARNEL F. BORLADO
Department Manager III, AED-ADMS

RECOMMEND APPROVAL:

[Signature]
LT COL VALENTINO A DIONELA PAF (RET)
Assistant Director General II, ADMS

APPROVED:

[Signature]
LTGEN RAUL L DEL ROSARIO AFP (RET)
DIRECTOR GENERAL

NOTE/REVISIONS:

PROJECT TITLE:

STRIP GRADE CORRECTION INCLUDING
REPAIR AND REPLACEMENT OF
EXISTING PERIMETER FENCE FROM
BARBED TO CHB


LOCATION:

CAUAYAN AIRPORT
Airport Rd., Cauayan City, Isabela


SHEET CONTENTS:

• CROSS SECTION VIEWS
(From STA 1+200 to STA 1+220)

DRAWING SCALE:	SHEET NO.:
AS SHOWN	CW - 36
	36 70

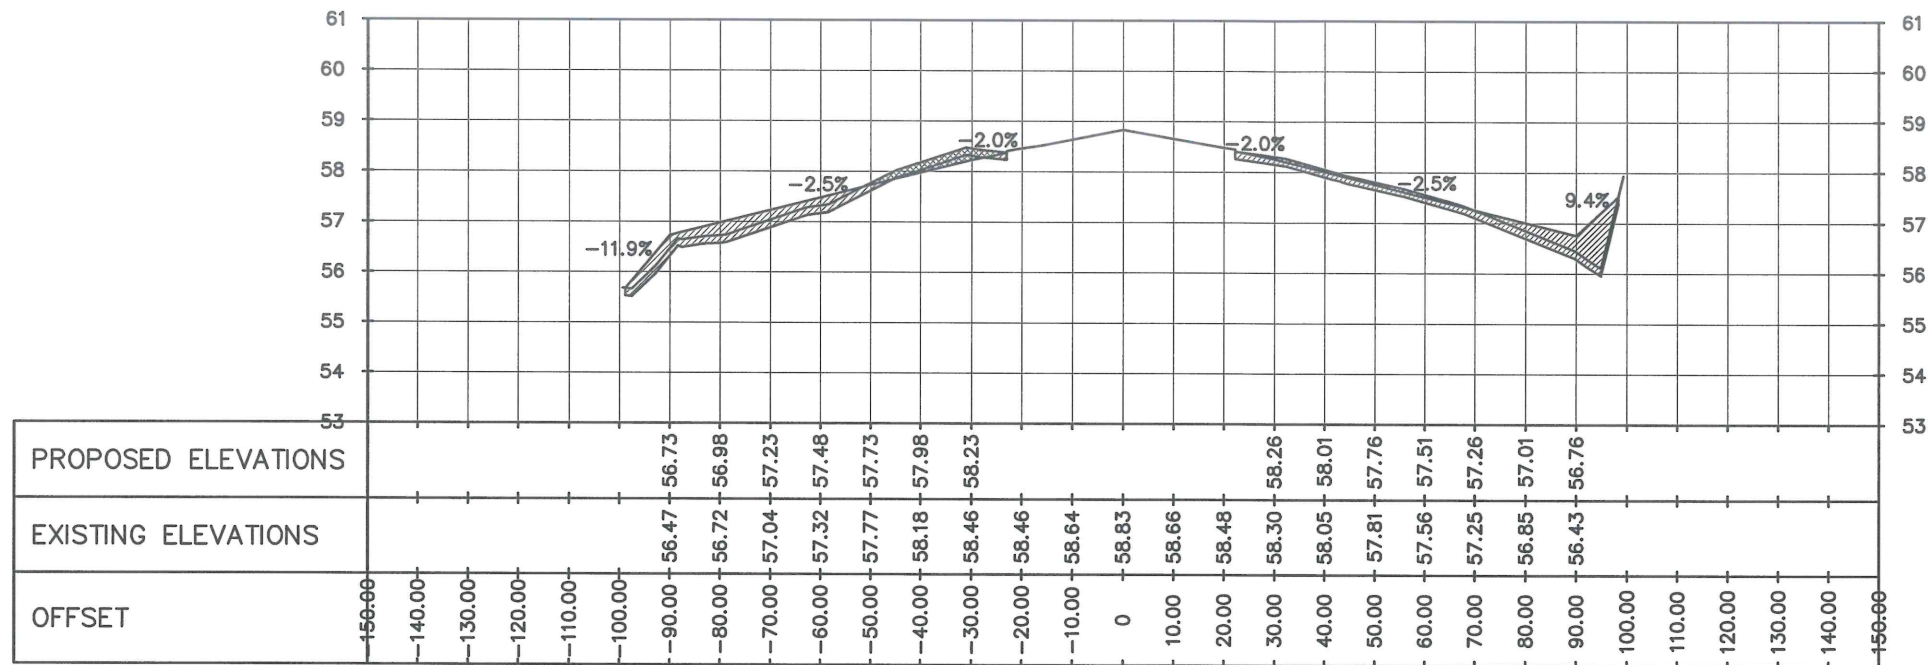

STA 1+200

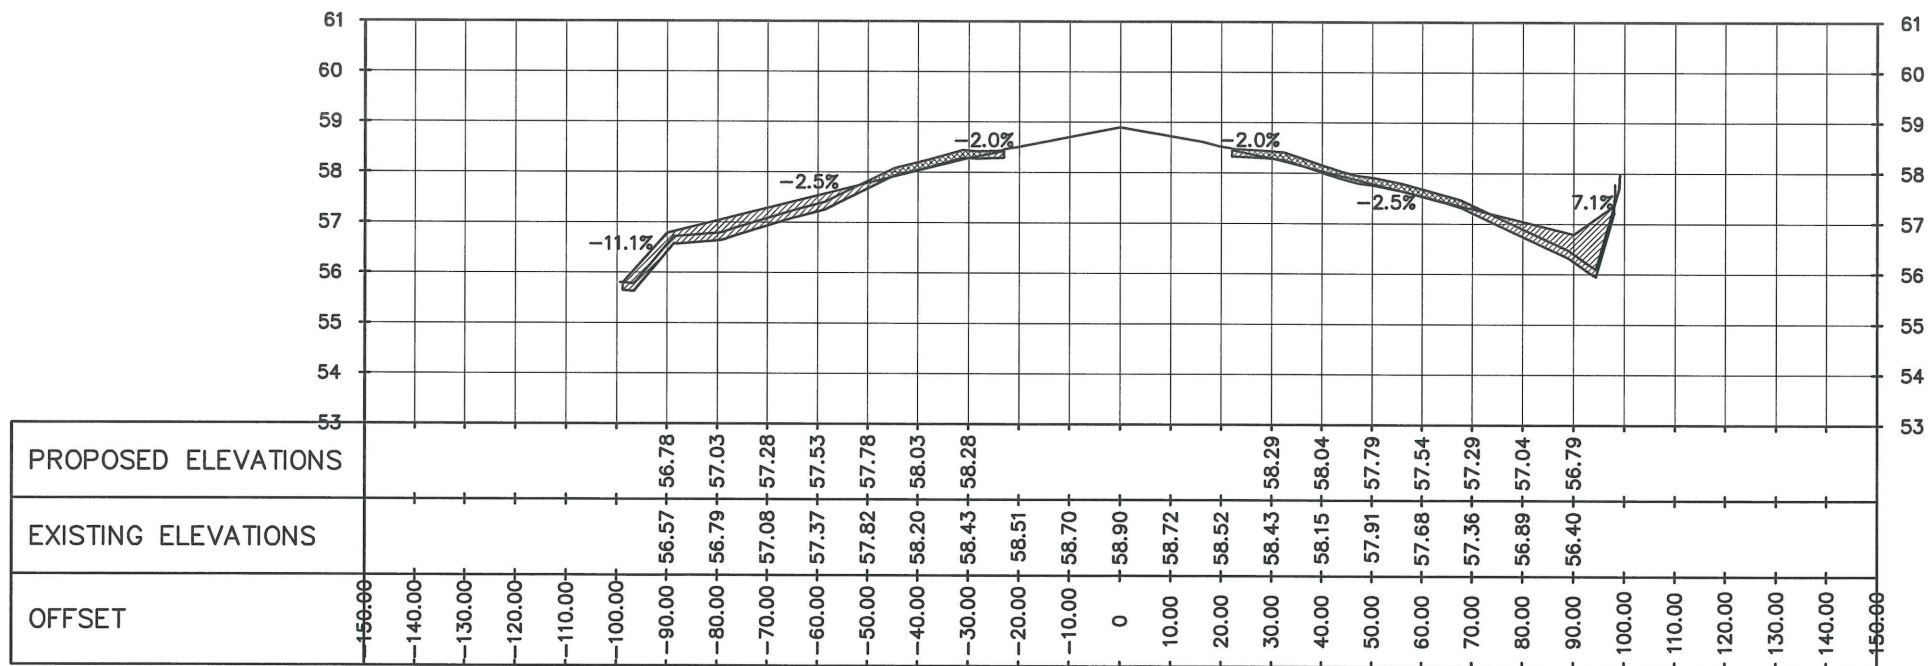

STA 1+220

FROM STA 1+200 TO STA 1+220
CROSS SECTION VIEWS
SCALE 1:1500 mts





REPUBLIC OF THE PHILIPPINES
CIVIL AVIATION AUTHORITY OF THE PHILIPPINES
MIA ROAD, 1300 PASAY CITY

THIS DRAWING IS EXCLUSIVE PROPERTY OF
CIVIL AVIATION AUTHORITY OF THE
PHILIPPINES AND MUST NOT BE
REPRODUCED, EXHIBITED, LOANED OR
COPIED IN PART OR IN WHOLE WITHOUT
PROPER PERMISSION AND/OR WRITTEN
CONSENT FROM THE DIRECTOR GENERAL
CAAP.

AERODROME DEVELOPMENT AND
MANAGEMENT SERVICE

INFRASTRUCTURE DEVELOPMENT AND DESIGN
DIVISION

DESIGN STAFF	INITIAL/DATE
DESIGNED BY:	FMN
DRAWN BY:	GIV <i>Giv</i>
REVIEWED BY:	
DATE:	

CHECKED BY:

Raul R. Crucena
RAUL R. CRUCENA
Division Chief III, IDDD

SUBMITTED BY:

Arnel F. Borlado
ARNEL F. BORLADO
Department Manager III, AED-ADMS

RECOMMEND APPROVAL:

LTCOL Valentino A. Dionela PAF (RET)
LTCOL VALENTINO A DIONELA PAF (RET)
Assistant Director General II, ADMS

APPROVED:

LTGEN Raul L. Del Rosario AFP (RET)
LTGEN RAUL L DEL ROSARIO AFP (RET)
DIRECTOR GENERAL

NOTE/REVISIONS:

PROJECT TITLE:

STRIP GRADE CORRECTION INCLUDING
REPAIR AND REPLACEMENT OF
EXISTING PERIMETER FENCE FROM
BARBED TO CHB


LOCATION:

CAUAYAN AIRPORT
Airport Rd., Cauayan City, Isabela


SHEET CONTENTS:

* CROSS SECTION VIEWS
(From STA 1+240 to STA 1+260)

DRAWING SCALE:	SHEET NO.:
AS SHOWN	CW - 37
	37 70

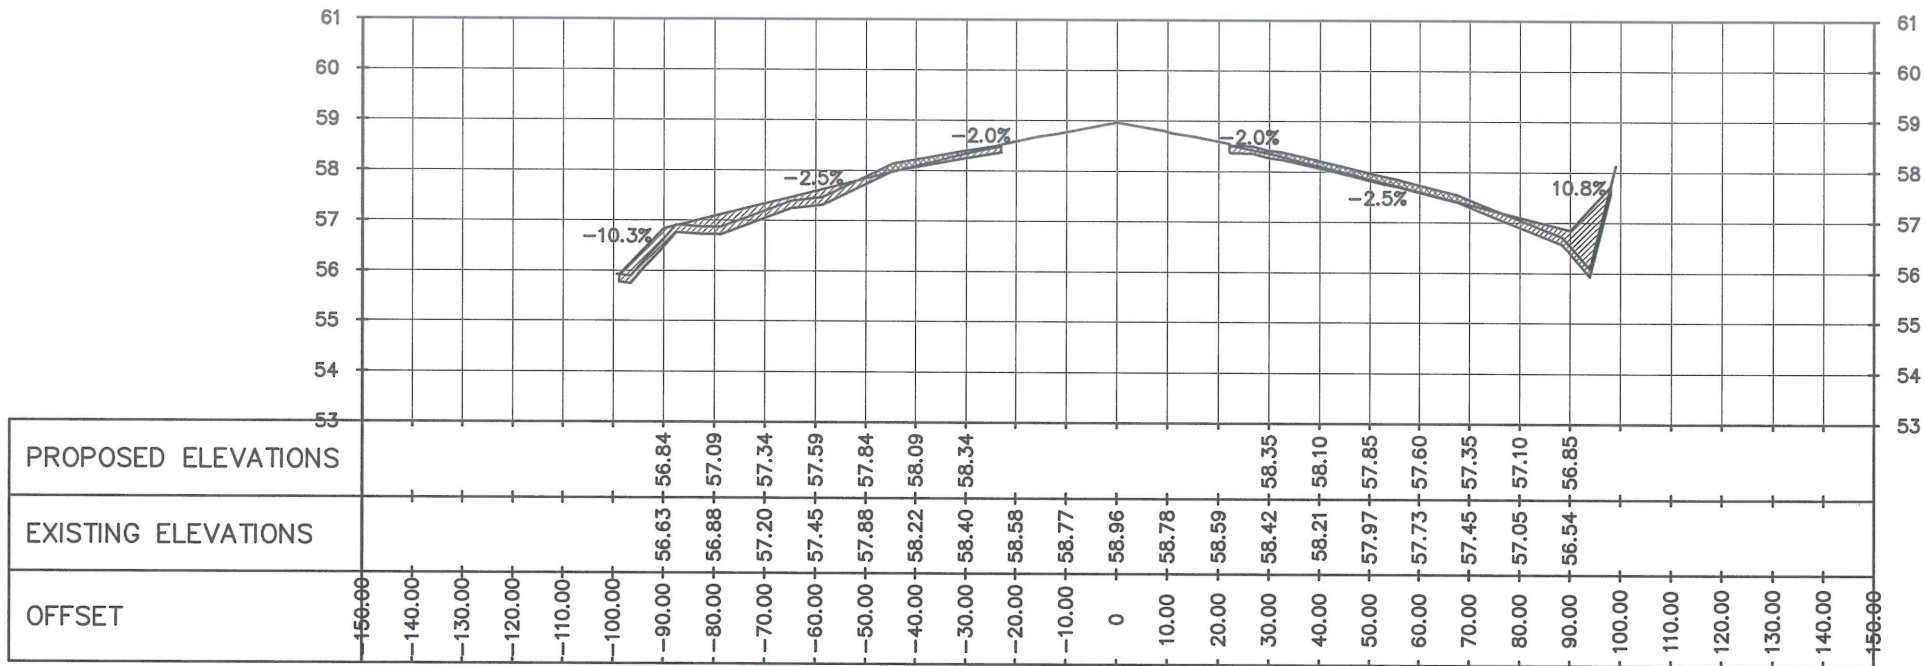

STA 1+240

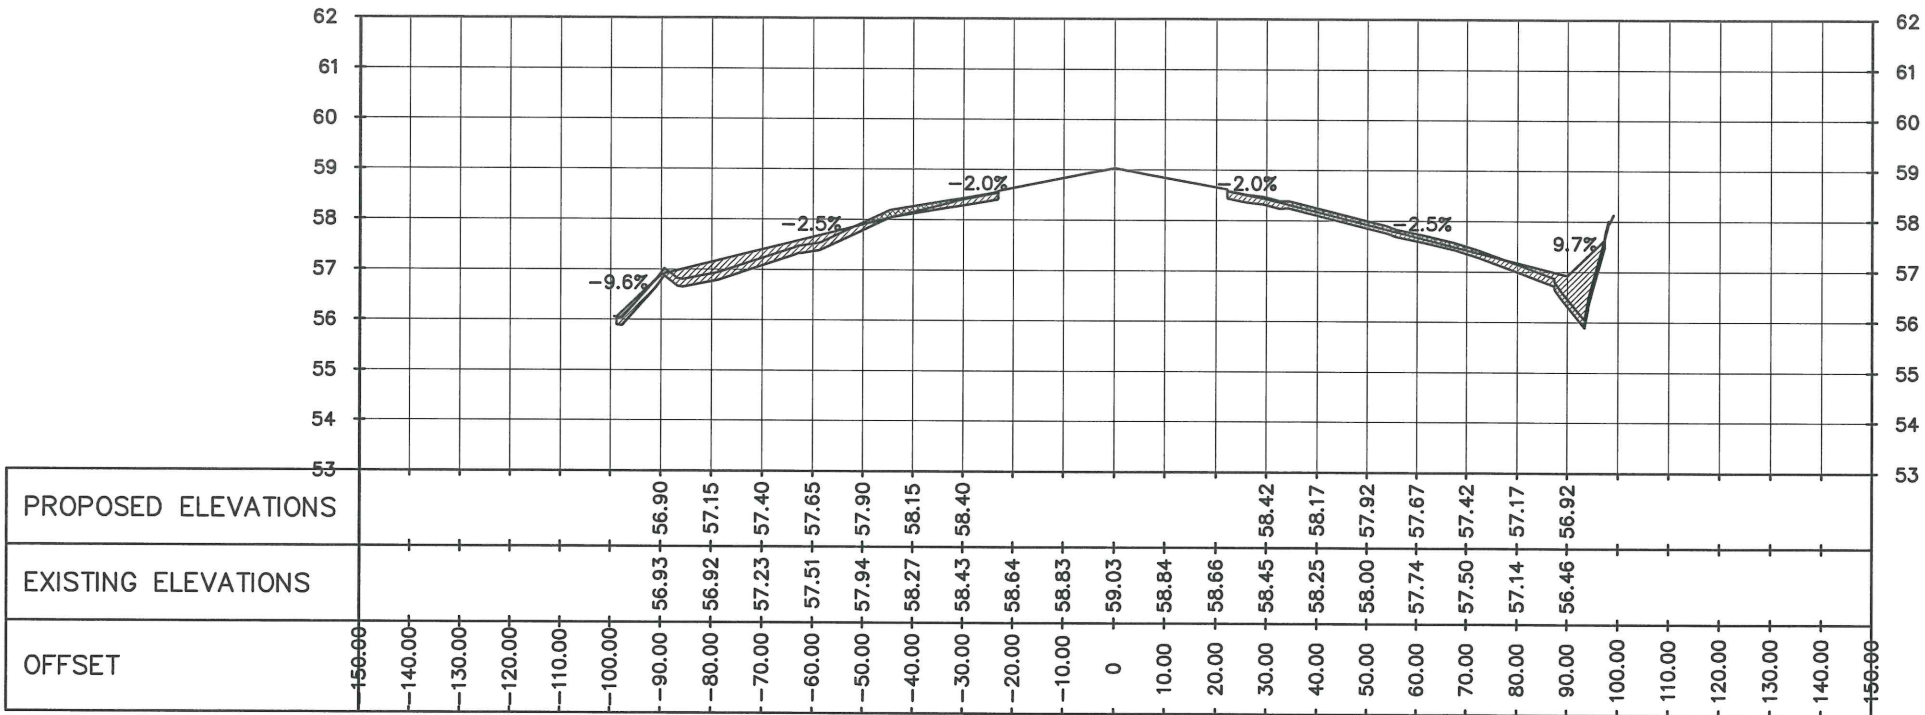

STA 1+260

FROM STA 1+240 TO STA 1+260
39 CROSS SECTION VIEWS
SCALE 1:1500 mts



REPUBLIC OF THE PHILIPPINES
CIVIL AVIATION AUTHORITY OF THE PHILIPPINES
MIA ROAD, 1300 PASAY CITY

THIS DRAWING IS EXCLUSIVE PROPERTY OF
CIVIL AVIATION AUTHORITY OF THE
PHILIPPINES AND MUST NOT BE
REPRODUCED, EXHIBITED, LOANED OR
COPIED IN PART OR IN WHOLE WITHOUT
PROPER PERMISSION AND/OR WRITTEN
CONSENT FROM THE DIRECTOR GENERAL
CAAP.

AERODROME DEVELOPMENT AND
MANAGEMENT SERVICE

INFRASTRUCTURE DEVELOPMENT AND DESIGN
DIVISION

DESIGN STAFF	INITIAL/DATE
DESIGNED BY:	FMN
DRAWN BY:	GIV <i>[Signature]</i>
REVIEWED BY:	
DATE:	

CHECKED BY:

[Signature]
RAUL R. CRUCENA
Division Chief III, IDDD

SUBMITTED BY:

[Signature]
ARNEL F. BORLADO
Department Manager III, AED-ADMS

RECOMMEND APPROVAL:

[Signature]
LT COL VALENTINO A DIONELA PAF (RET)
Assistant Director General II, ADMS

APPROVED:

[Signature]
LTGEN RAUL L DEL ROSARIO AFP (RET)
DIRECTOR GENERAL

NOTE/REVISIONS:

PROJECT TITLE:

STRIP GRADE CORRECTION INCLUDING
REPAIR AND REPLACEMENT OF
EXISTING PERIMETER FENCE FROM
BARBED TO CHB


LOCATION:

CAUAYAN AIRPORT
Airport Rd., Cauayan City, Isabela


SHEET CONTENTS:

CROSS SECTION VIEWS
(From STA 1+280 to STA 1+300)

DRAWING SCALE:	SHEET NO.:
AS SHOWN	CW - 38
	38 70

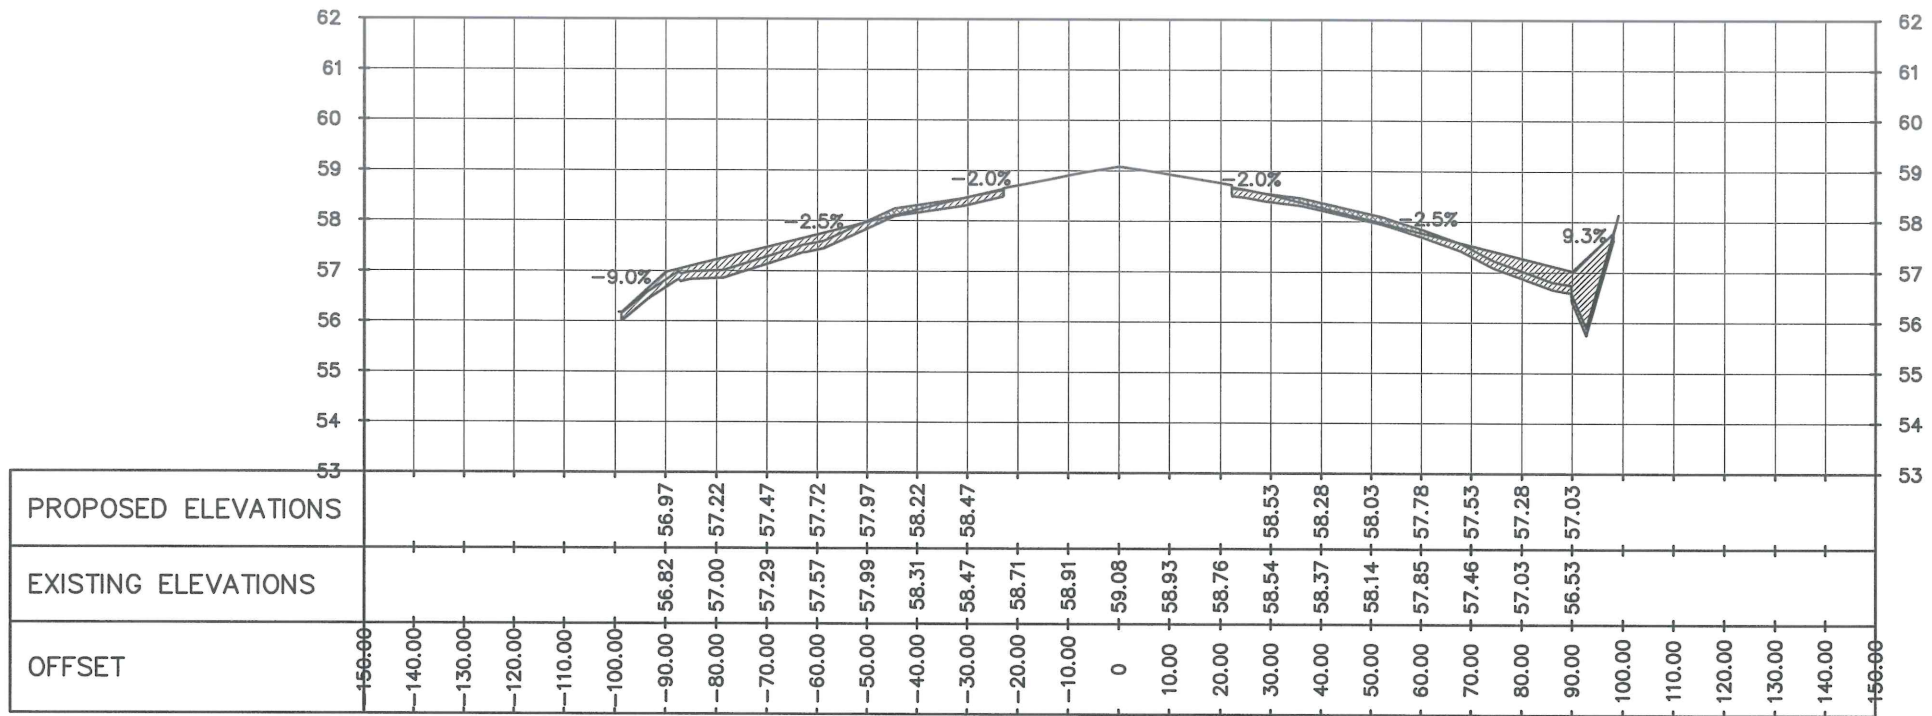

STA 1+280

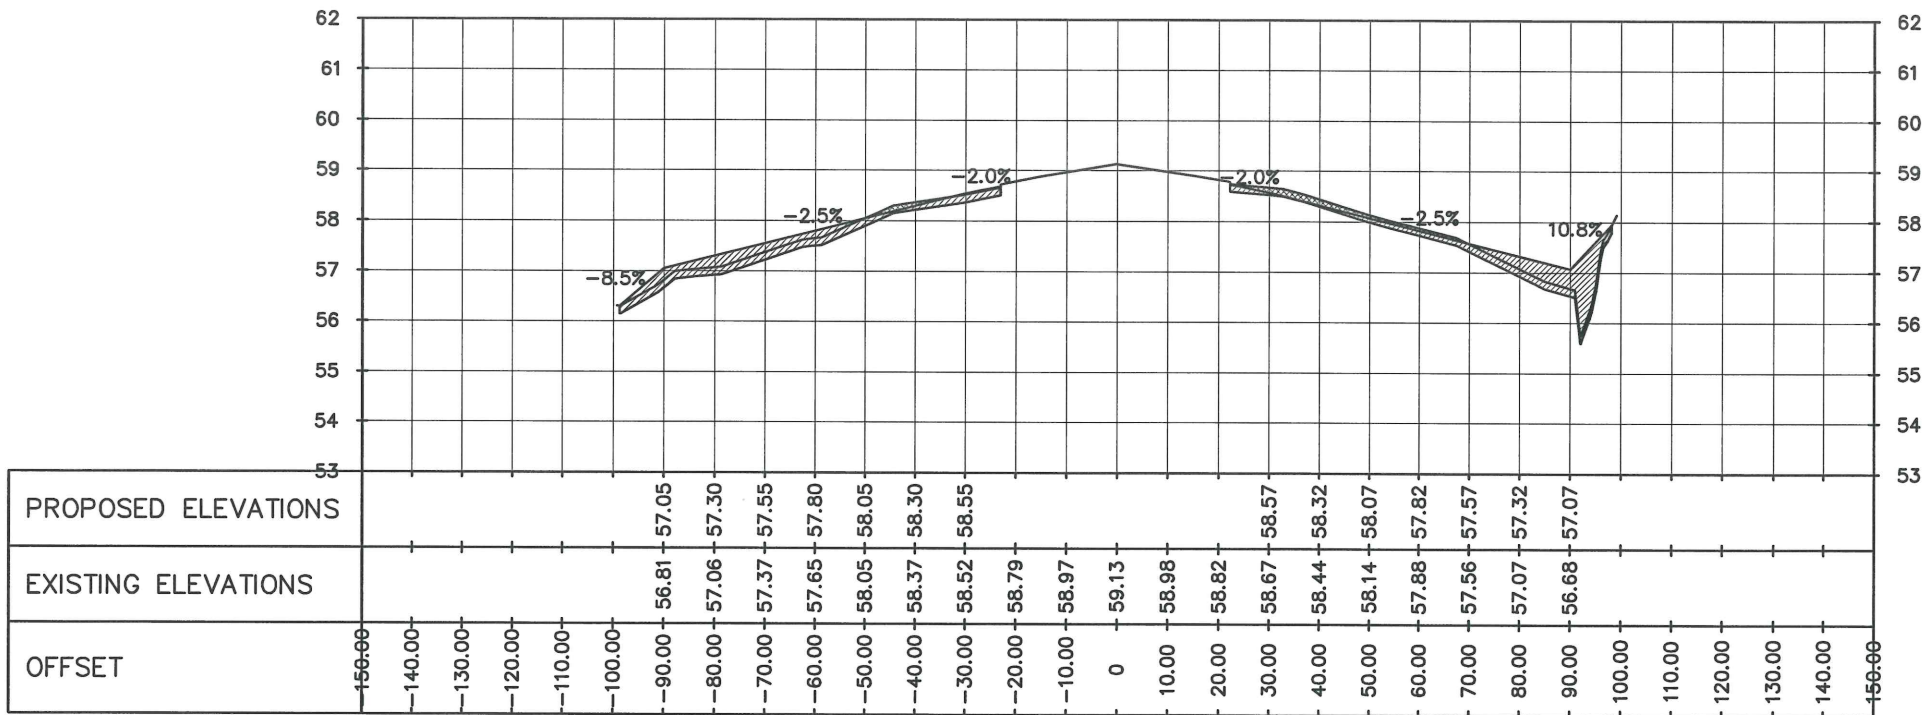

STA 1+300

FROM STA 1+280 TO STA 1+300
CROSS SECTION VIEWS
SCALE 1:1500 mts



REPUBLIC OF THE PHILIPPINES
CIVIL AVIATION AUTHORITY OF THE PHILIPPINES
MIA ROAD, 1300 PASAY CITY

THIS DRAWING IS EXCLUSIVE PROPERTY OF
CIVIL AVIATION AUTHORITY OF THE
PHILIPPINES AND MUST NOT BE
REPRODUCED, EXHIBITED, LOANED OR
COPIED IN PART OR IN WHOLE WITHOUT
PROPER PERMISSION AND/OR WRITTEN
CONSENT FROM THE DIRECTOR GENERAL
CAAP.

AERODROME DEVELOPMENT AND
MANAGEMENT SERVICE

INFRASTRUCTURE DEVELOPMENT AND DESIGN
DIVISION

DESIGN STAFF	INITIAL/DATE
DESIGNED BY:	FMN
DRAWN BY:	GJV <i>[Signature]</i>
REVIEWED BY:	
DATE:	

CHECKED BY:

[Signature]
RAUL R. CRUCENA
Division Chief III, IDDD

SUBMITTED BY:

[Signature]
ARNEL F. BORLADO
Department Manager III, AED-ADMS

RECOMMEND APPROVAL:

[Signature]
LT COL VALENTINO A DIONELA PAF (RET)
Assistant Director General II, ADMS

APPROVED:

[Signature]
LTGEN RAUL L DEL ROSARIO AFP (RET)
DIRECTOR GENERAL

NOTE/REVISIONS:


PROJECT TITLE:

STRIP GRADE CORRECTION INCLUDING
REPAIR AND REPLACEMENT OF
EXISTING PERIMETER FENCE FROM
BARBED TO CHB


LOCATION:

CAUAYAN AIRPORT
Airport Rd., Cauayan City, Isabela

SHEET CONTENTS:	
• CROSS SECTION VIEWS (From STA 1+320 to STA 1+340)	
DRAWING SCALE:	SHEET NO.:
AS SHOWN	CW - 39
	39 70

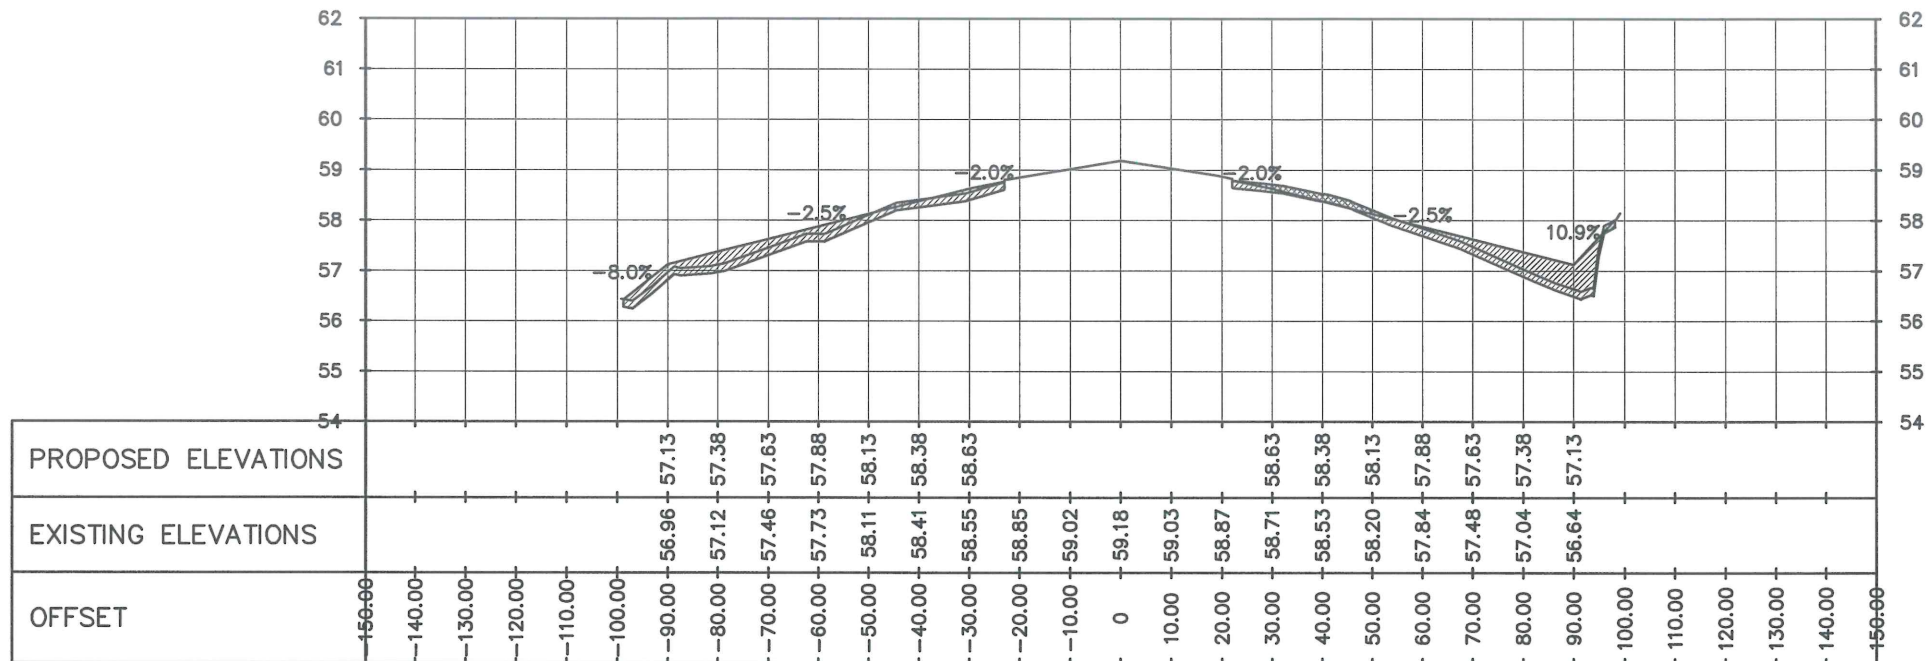

STA 1+320

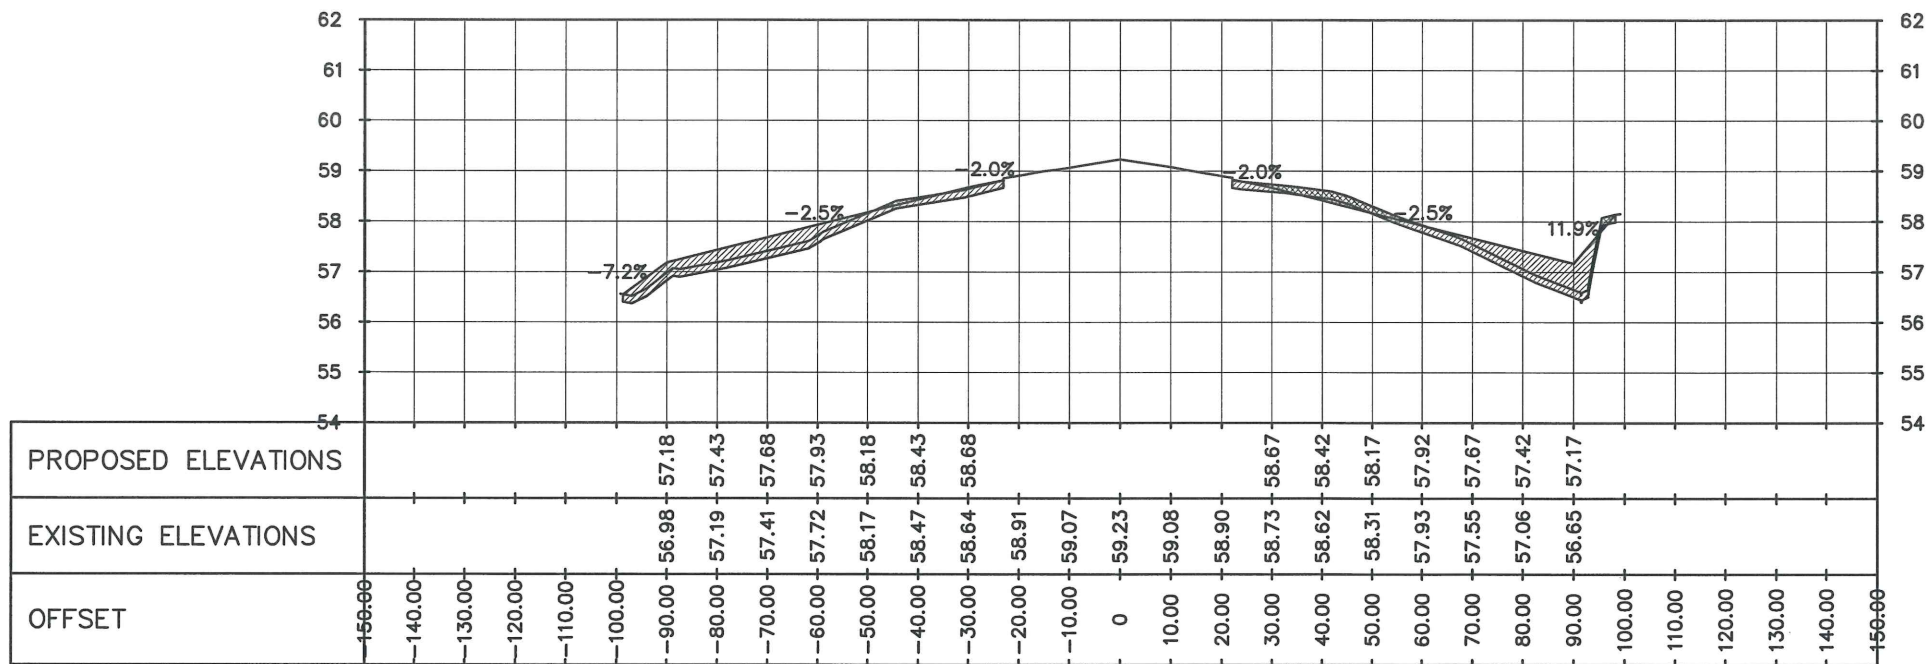

STA 1+340

FROM STA 1+320 TO STA 1+340
CROSS SECTION VIEWS
SCALE 1:1500 mts



REPUBLIC OF THE PHILIPPINES
CIVIL AVIATION AUTHORITY OF THE PHILIPPINES
MIA ROAD, 1300 PASAY CITY

THIS DRAWING IS EXCLUSIVE PROPERTY OF
CIVIL AVIATION AUTHORITY OF THE
PHILIPPINES AND MUST NOT BE
REPRODUCED, EXHIBITED, LOANED OR
COPIED IN PART OR IN WHOLE WITHOUT
PROPER PERMISSION AND/OR WRITTEN
CONSENT FROM THE DIRECTOR GENERAL
CAAP.

AERODROME DEVELOPMENT AND
MANAGEMENT SERVICE

INFRASTRUCTURE DEVELOPMENT AND DESIGN
DIVISION

DESIGN STAFF	INITIAL/DATE
DESIGNED BY:	FMN
DRAWN BY:	GV <i>[Signature]</i>
REVIEWED BY:	
DATE:	

CHECKED BY:

[Signature]
RAUL R. CRUCENA
Division Chief III, IDDD

SUBMITTED BY:

[Signature]
ARNEL F. BORLADO
Department Manager III, AED-ADMS

RECOMMEND APPROVAL:

[Signature]
LTCOL VALENTINO A DIONELA PAF (RET)
Assistant Director General II, ADMS

APPROVED:

[Signature]
LTGEN RAUL L DEL ROSARIO AFP (RET)
DIRECTOR GENERAL

NOTE/REVISIONS:


PROJECT TITLE:
STRIP GRADE CORRECTION INCLUDING
REPAIR AND REPLACEMENT OF
EXISTING PERIMETER FENCE FROM
BARBED TO CHB

LOCATION:


CAUAYAN AIRPORT
Airport Rd., Cauayan City, Isabela

SHEET CONTENTS:
* CROSS SECTION VIEWS
(From STA 1+360 to STA 1+380)

DRAWING SCALE:	SHEET NO.:
AS SHOWN	CW - 40
	40 70

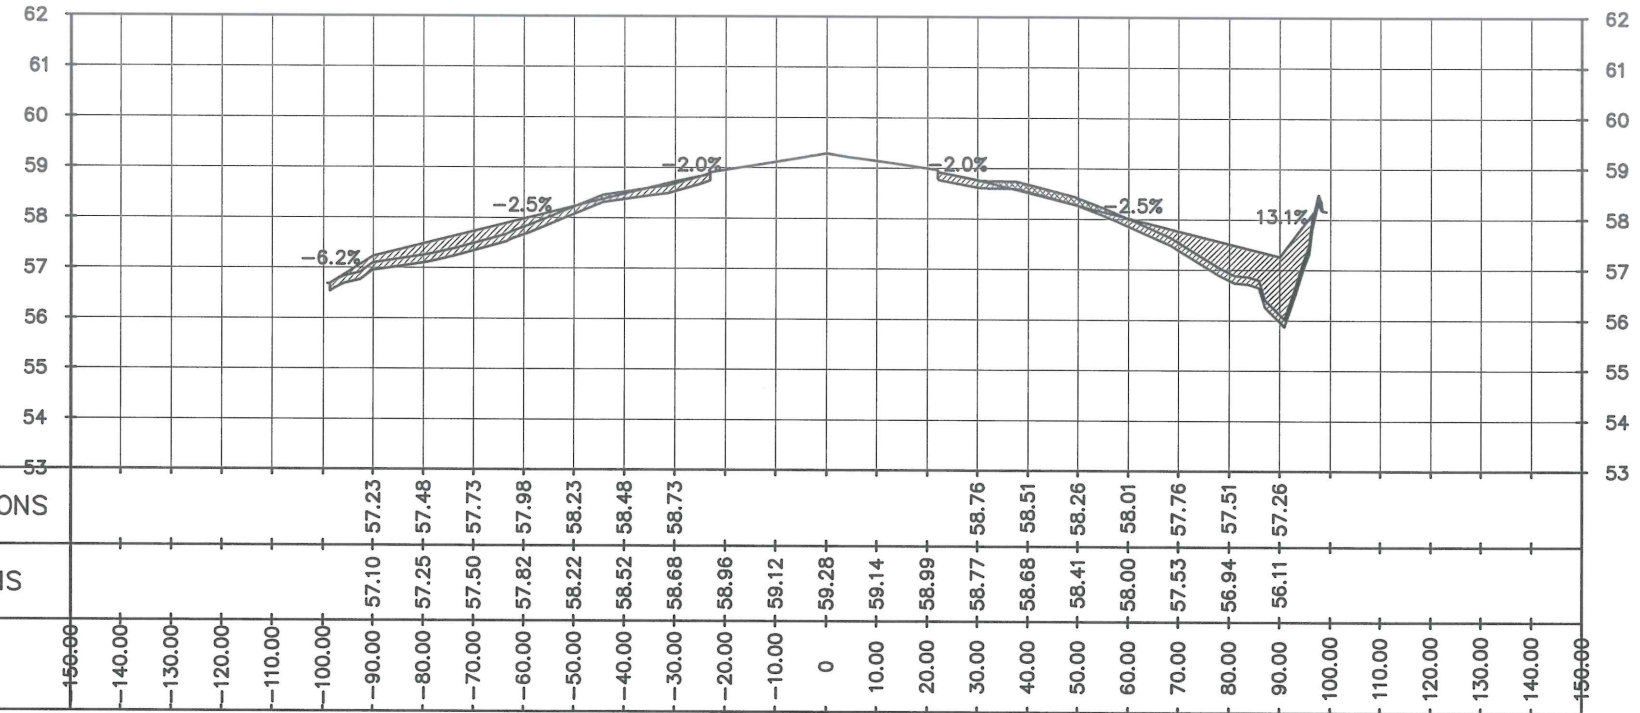

STA 1+360

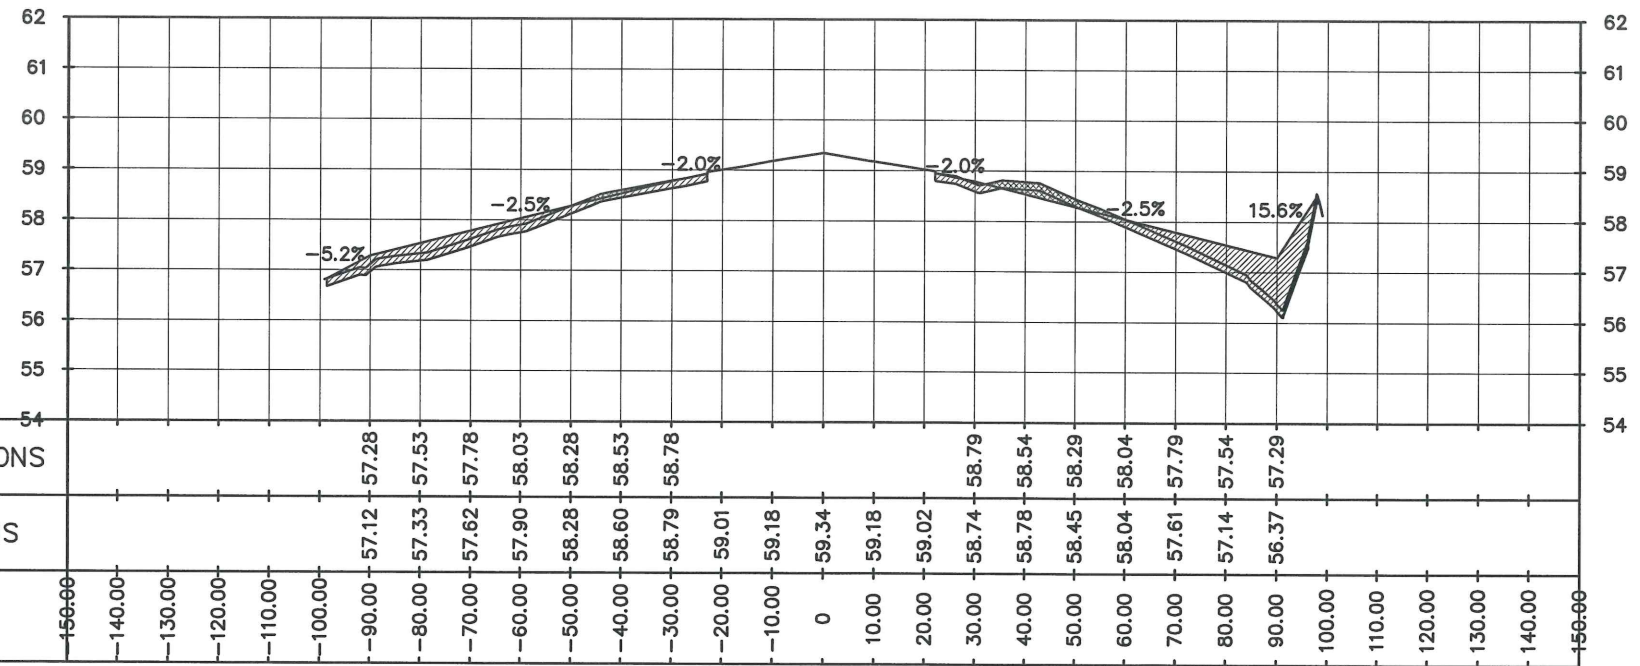

STA 1+380

FROM STA 1+360 TO STA 1+380
42 CROSS SECTION VIEWS
SCALE 1:1500 mts



REPUBLIC OF THE PHILIPPINES
CIVIL AVIATION AUTHORITY OF THE PHILIPPINES
MIA ROAD, 1300 PASAY CITY

THIS DRAWING IS EXCLUSIVE PROPERTY OF
CIVIL AVIATION AUTHORITY OF THE
PHILIPPINES AND MUST NOT BE
REPRODUCED, EXHIBITED, LOANED OR
COPIED IN PART OR IN WHOLE WITHOUT
PROPER PERMISSION AND/OR WRITTEN
CONSENT FROM THE DIRECTOR GENERAL
CAAP.

AERODROME DEVELOPMENT AND MANAGEMENT SERVICE

INFRASTRUCTURE DEVELOPMENT AND DESIGN
DIVISION

DESIGN STAFF	INITIAL/DATE
DESIGNED BY:	FMN
DRAWN BY:	GIV <i>[Signature]</i>
REVIEWED BY:	
DATE:	

CHECKED BY:

[Signature]
RAUL R. CRUCENA
Division Chief III, IDDD

SUBMITTED BY:

[Signature]
ARNEL F. BORLADO
Department Manager III, AED-ADMS

RECOMMEND APPROVAL:

[Signature]
LTCOL VALENTINO A DIONELA PAF (RET)
Assistant Director General II, ADMS

APPROVED:

[Signature]
LTGEN RAUL L DEL ROSARIO AFP (RET)
DIRECTOR GENERAL

NOTE/REVISIONS:

PROJECT TITLE:

STRIP GRADE CORRECTION INCLUDING
REPAIR AND REPLACEMENT OF
EXISTING PERIMETER FENCE FROM
BARBED TO CHB


LOCATION:

CAUAYAN AIRPORT
Airport Rd., Cauayan City, Isabela


SHEET CONTENTS:

* CROSS SECTION VIEWS
(From STA 1+400 to STA 1+420)

DRAWING SCALE:	SHEET NO.:
AS SHOWN	CW - 41
	41 70

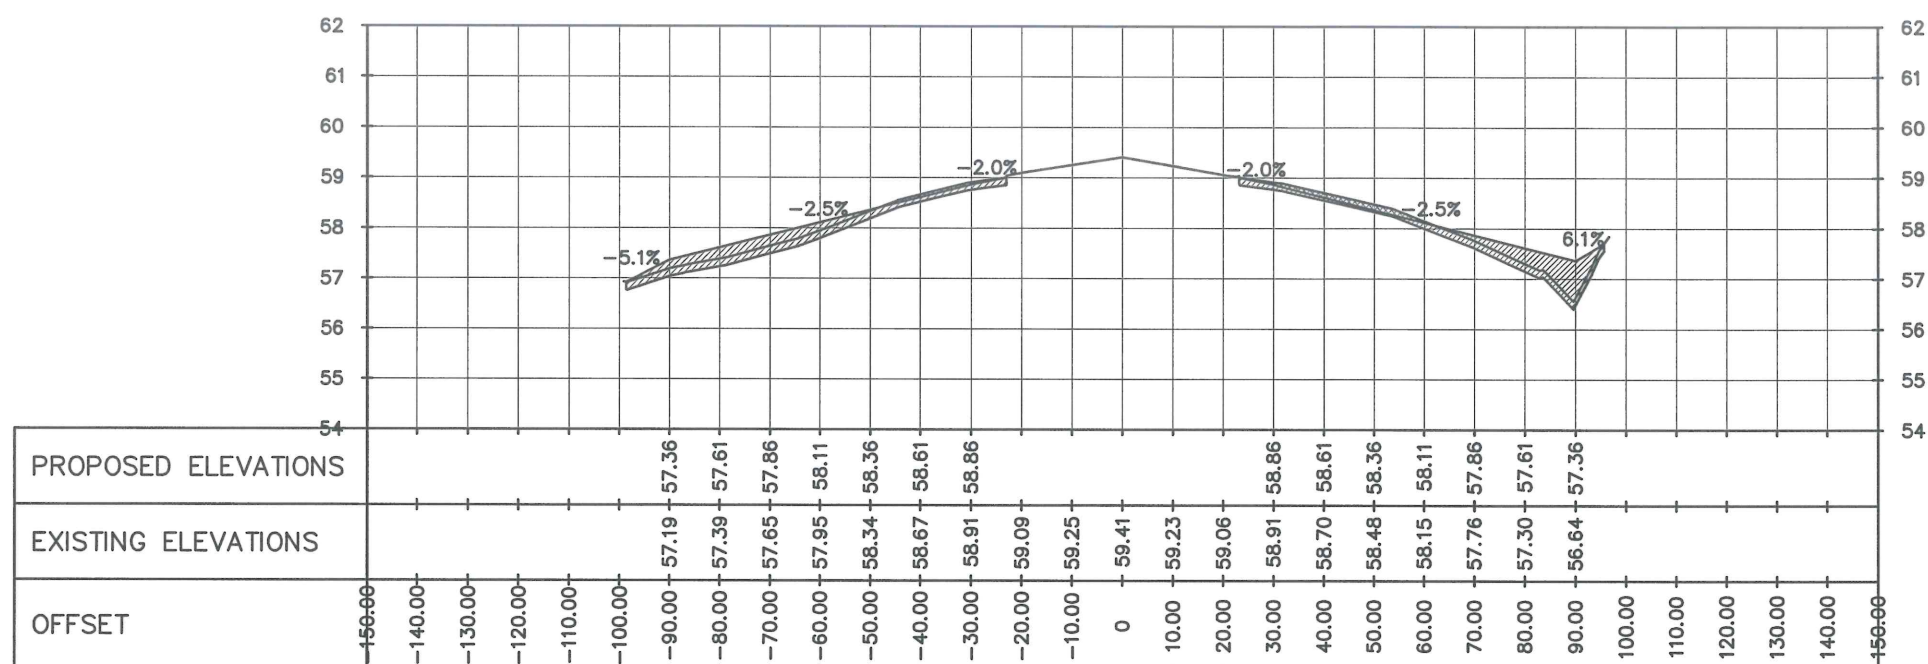

STA 1+400

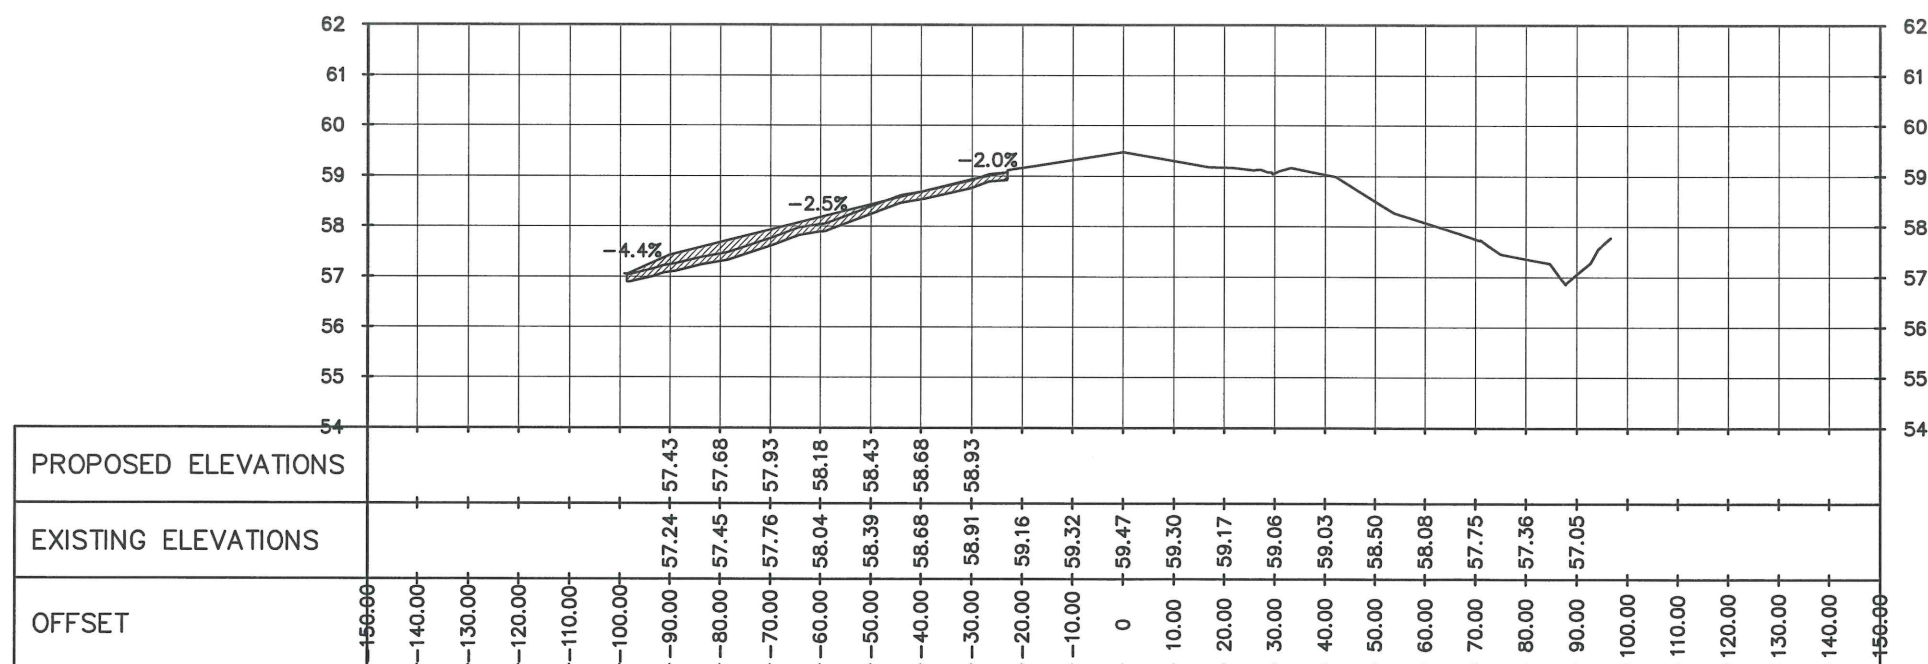

STA 1+420

FROM STA 1+400 TO STA 1+420
CROSS SECTION VIEWS
SCALE 1:1500 mts





REPUBLIC OF THE PHILIPPINES
CIVIL AVIATION AUTHORITY OF THE PHILIPPINES
MIA ROAD, 1300 PASAY CITY

THIS DRAWING IS EXCLUSIVE PROPERTY OF
CIVIL AVIATION AUTHORITY OF THE
PHILIPPINES AND MUST NOT BE
REPRODUCED, EXHIBITED, LOANED OR
COPIED IN PART OR IN WHOLE WITHOUT
PROPER PERMISSION AND/OR WRITTEN
CONSENT FROM THE DIRECTOR GENERAL
CAAP.

AERODROME DEVELOPMENT AND
MANAGEMENT SERVICE

INFRASTRUCTURE DEVELOPMENT AND DESIGN
DIVISION

DESIGN STAFF	INITIAL/DATE
DESIGNED BY:	FMN
DRAWN BY:	GIV <i>Giv</i>
REVIEWED BY:	
DATE:	

CHECKED BY:

Raul R. Crucena
RAUL R. CRUCENA
Division Chief III, IDDD

SUBMITTED BY:

Arnel F. Borlado
ARNEL F. BORLADO
Department Manager III, AED-ADMS

RECOMMEND APPROVAL:

LT Col. Valentino A. Dionela PAF (RET)
LT COL VALENTINO A DIONELA PAF (RET)
Assistant Director General II, ADMS

APPROVED:

LT Gen. Raul L. Del Rosario AFP (RET)
LTGEN RAUL L DEL ROSARIO AFP (RET)
DIRECTOR GENERAL

NOTE/REVISIONS:

PROJECT TITLE:

STRIP GRADE CORRECTION INCLUDING
REPAIR AND REPLACEMENT OF
EXISTING PERIMETER FENCE FROM
BARBED TO CHB


LOCATION:

CAUAYAN AIRPORT
Airport Rd., Cauayan City, Isabela


SHEET CONTENTS:

* CROSS SECTION VIEWS
(From STA 1+440 to STA 1+460)

DRAWING SCALE:	SHEET NO.:
AS SHOWN	CW - 42
	42 70

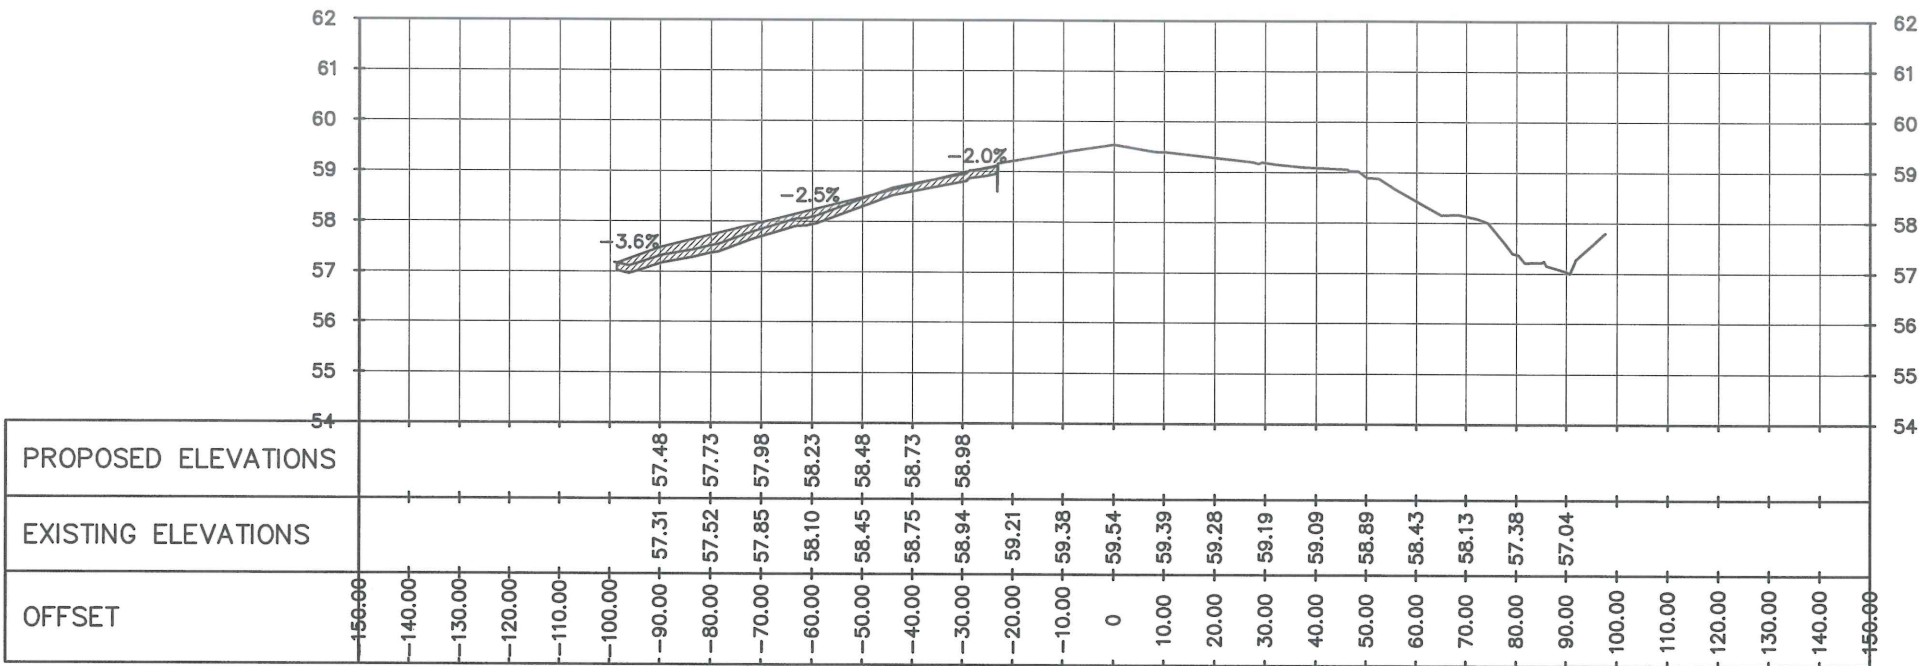

STA 1+440

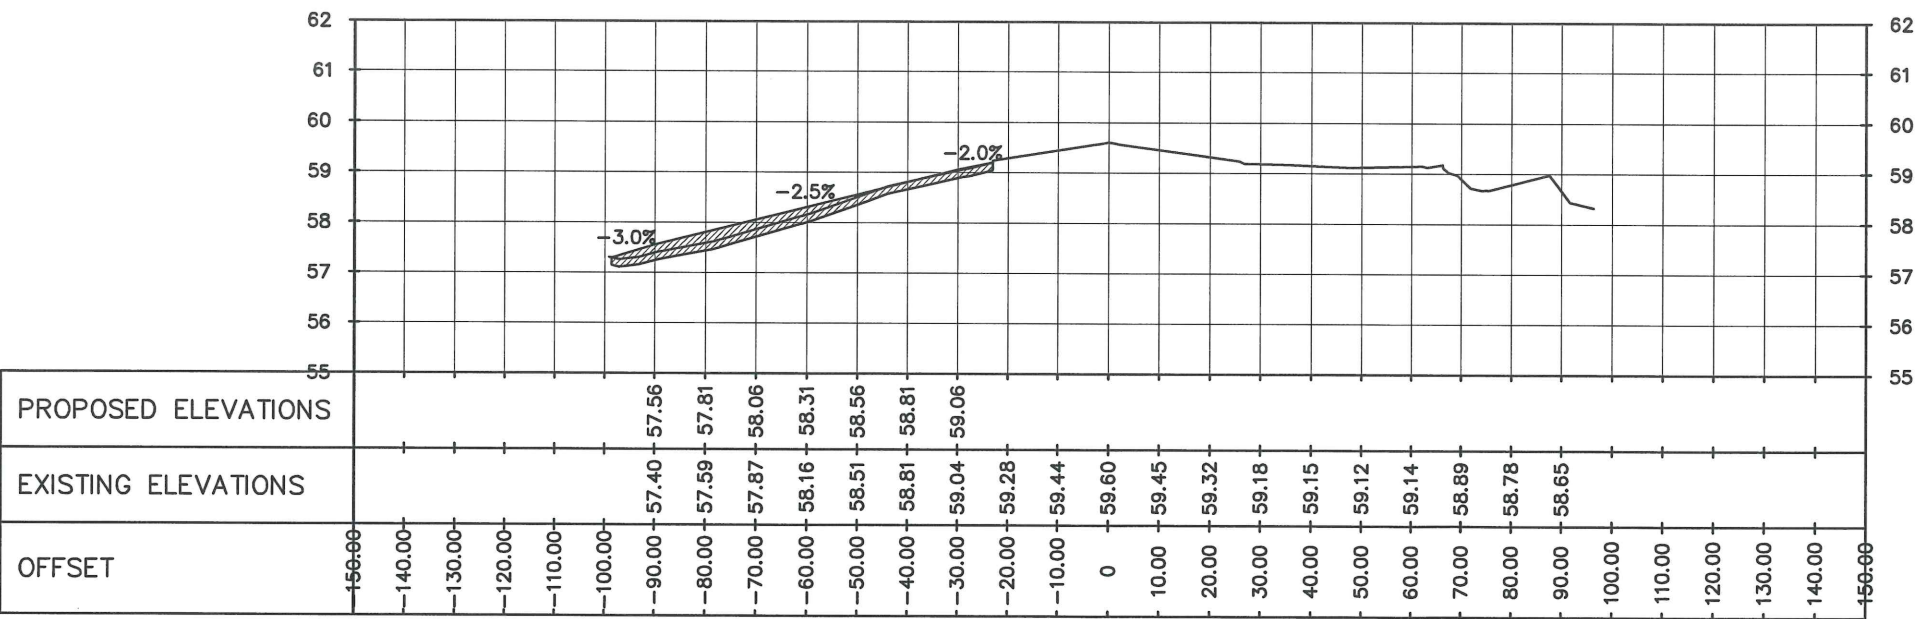

STA 1+460

FROM STA 1+440 TO STA 1+460
44 CROSS SECTION VIEWS
SCALE 1:1500 mts



REPUBLIC OF THE PHILIPPINES
CIVIL AVIATION AUTHORITY OF THE PHILIPPINES
MIA ROAD, 1300 PASAY CITY

THIS DRAWING IS EXCLUSIVE PROPERTY OF
CIVIL AVIATION AUTHORITY OF THE
PHILIPPINES AND MUST NOT BE
REPRODUCED, EXHIBITED, LOANED OR
COPIED IN PART OR IN WHOLE WITHOUT
PROPER PERMISSION AND/OR WRITTEN
CONSENT FROM THE DIRECTOR GENERAL
CAAP.

**AERODROME DEVELOPMENT AND
MANAGEMENT SERVICE**

**INFRASTRUCTURE DEVELOPMENT AND DESIGN
DIVISION**

DESIGN STAFF	INITIAL/DATE
DESIGNED BY:	FMN
DRAWN BY:	GIV <i>[Signature]</i>
REVIEWED BY:	
DATE:	

CHECKED BY:

[Signature]
RAUL R. CRUCENA
Division Chief III, IDDD

SUBMITTED BY:

[Signature]
ARNEL F. BORLADO
Department Manager III, AED-ADMS

RECOMMEND APPROVAL:

[Signature]
LTCOL VALENTINO A DIONELA PAF (RET)
Assistant Director General II, ADMS

APPROVED:

[Signature]
LTGEN RAUL L DEL ROSARIO AFP (RET)
DIRECTOR GENERAL

NOTE/REVISIONS:

PROJECT TITLE:

STRIP GRADE CORRECTION INCLUDING
REPAIR AND REPLACEMENT OF
EXISTING PERIMETER FENCE FROM
BARBED TO CHB


LOCATION:

CAUAYAN AIRPORT
Airport Rd., Cauayan City, Isabela


SHEET CONTENTS:

* CROSS SECTION VIEWS
(From STA 1+480 to STA 1+500)

DRAWING SCALE:	SHEET NO.:
AS SHOWN	CW - 43
	43 70

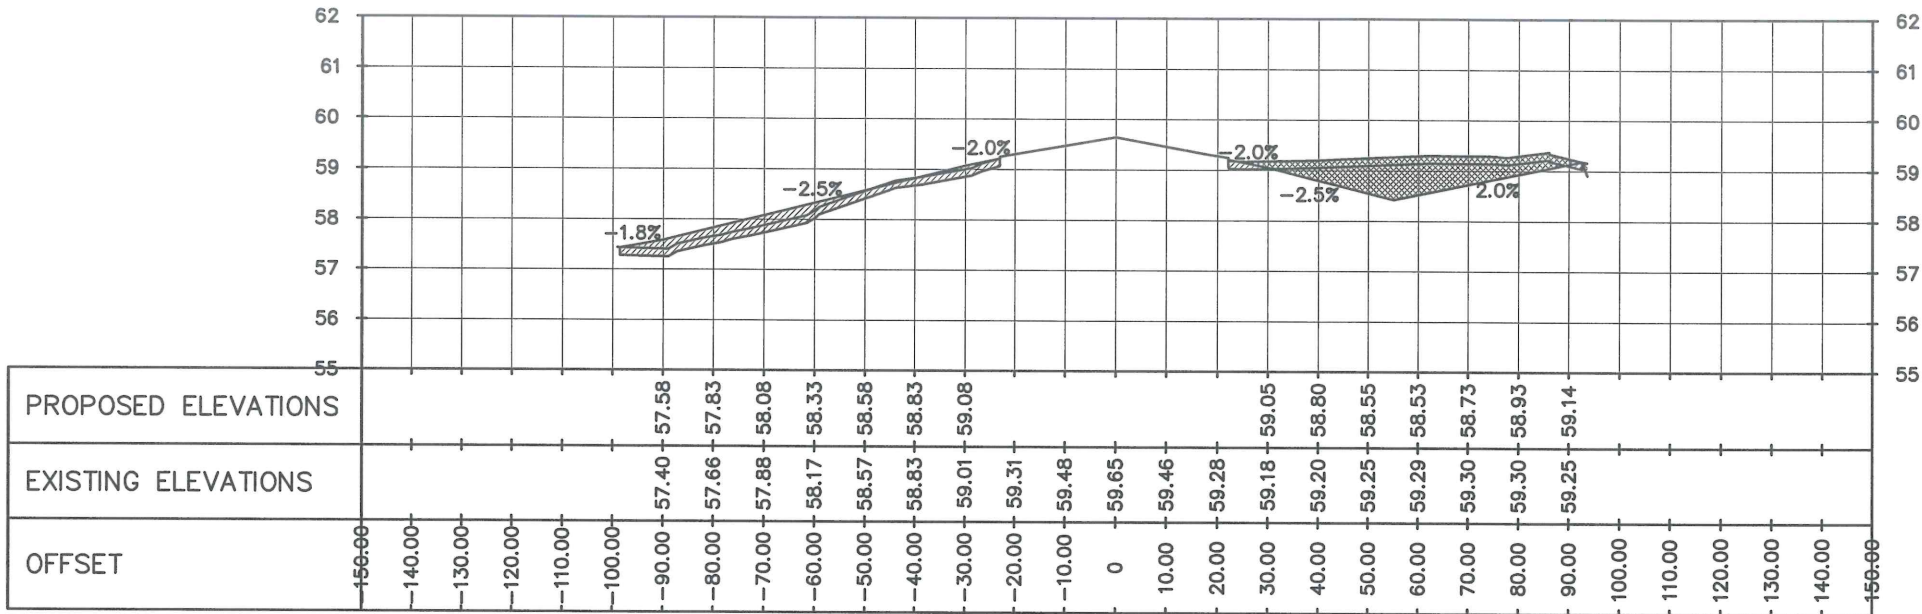

STA 1+480

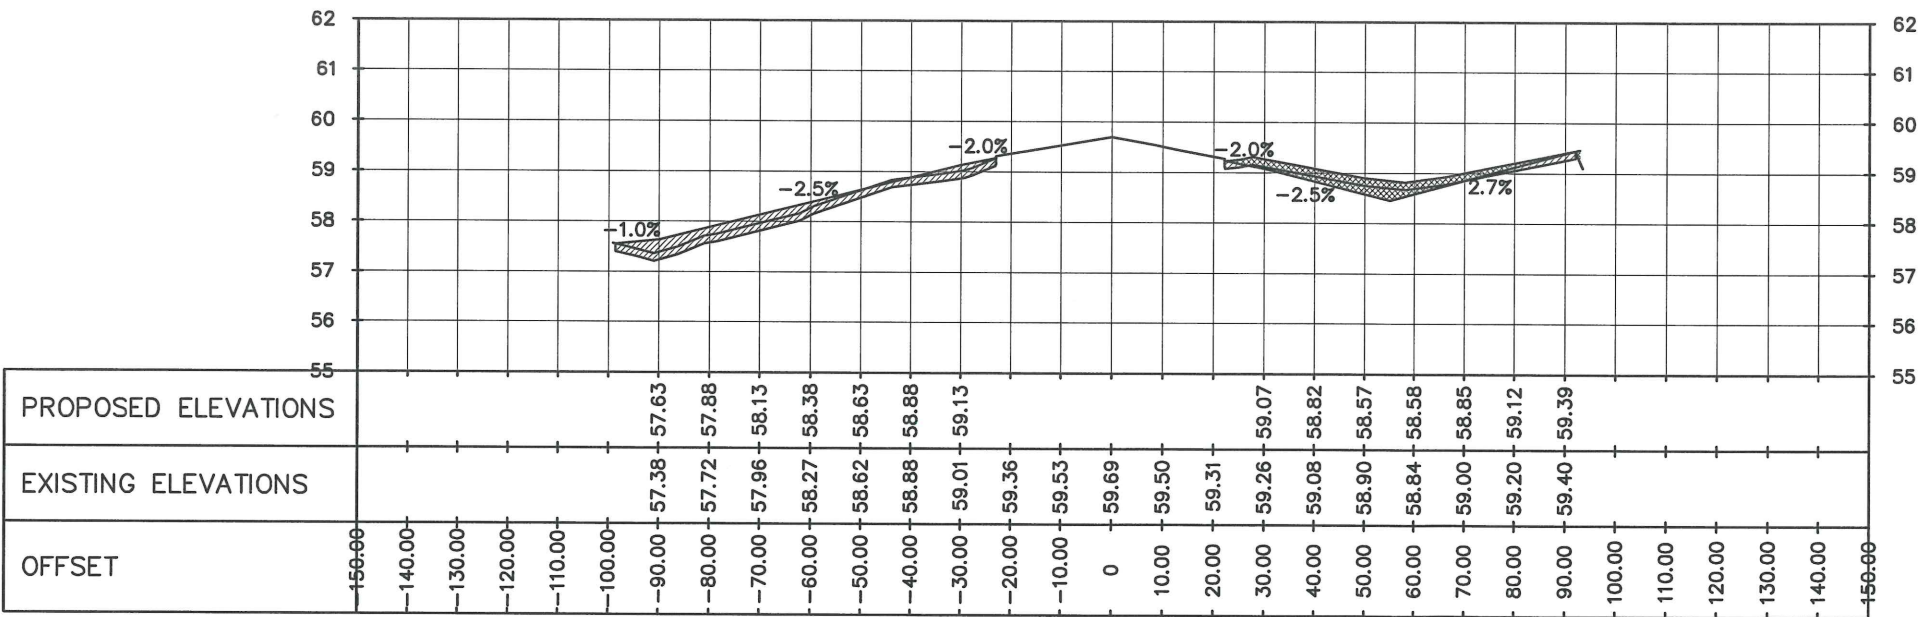

STA 1+500

FROM STA 1+480 TO STA 1+500
CROSS SECTION VIEWS
SCALE 1:1500 mts



REPUBLIC OF THE PHILIPPINES
CIVIL AVIATION AUTHORITY OF THE PHILIPPINES
MIA ROAD, 1300 PASAY CITY

THIS DRAWING IS EXCLUSIVE PROPERTY OF
CIVIL AVIATION AUTHORITY OF THE
PHILIPPINES AND MUST NOT BE
REPRODUCED, EXHIBITED, LOANED OR
COPIED IN PART OR IN WHOLE WITHOUT
PROPER PERMISSION AND/OR WRITTEN
CONSENT FROM THE DIRECTOR GENERAL
CAAP.

AERODROME DEVELOPMENT AND
MANAGEMENT SERVICE

INFRASTRUCTURE DEVELOPMENT AND DESIGN
DIVISION

DESIGN STAFF	INITIAL/DATE
DESIGNED BY:	FMN
DRAWN BY:	GJV
REVIEWED BY:	
DATE:	

CHECKED BY:


RAUL R. CRUCENA
Division Chief III, IDDD

SUBMITTED BY:


ARNEL F. BORLADO
Department Manager III, AED-ADMS

RECOMMEND APPROVAL:


LTCOL VALENTINO A. DIONELA PAF (RET)
Assistant Director General II, ADMS

APPROVED:


LTGEN RAUL L. DEL ROSARIO AFP (RET)
DIRECTOR GENERAL

NOTE/REVISIONS:

PROJECT TITLE:

STRIP GRADE CORRECTION INCLUDING
REPAIR AND REPLACEMENT OF
EXISTING PERIMETER FENCE FROM
BARBED TO CHB


LOCATION:

CAUAYAN AIRPORT
Airport Rd., Cauayan City, Isabela


SHEET CONTENTS:

* CROSS SECTION VIEWS
(From STA 1+520 to STA 1+540)

DRAWING SCALE:	SHEET NO.:
AS SHOWN	CW - 44
	44
	70

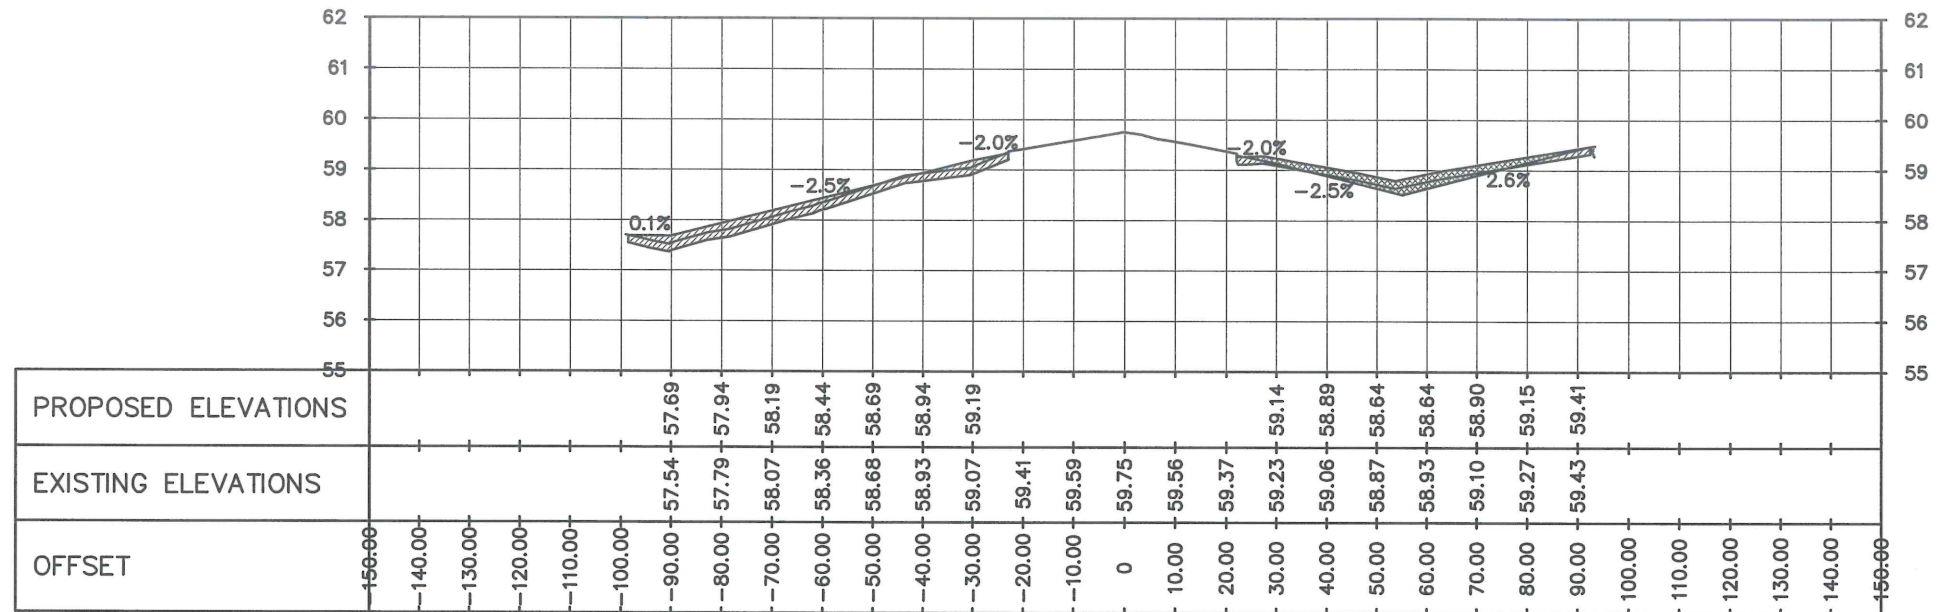

STA 1+520

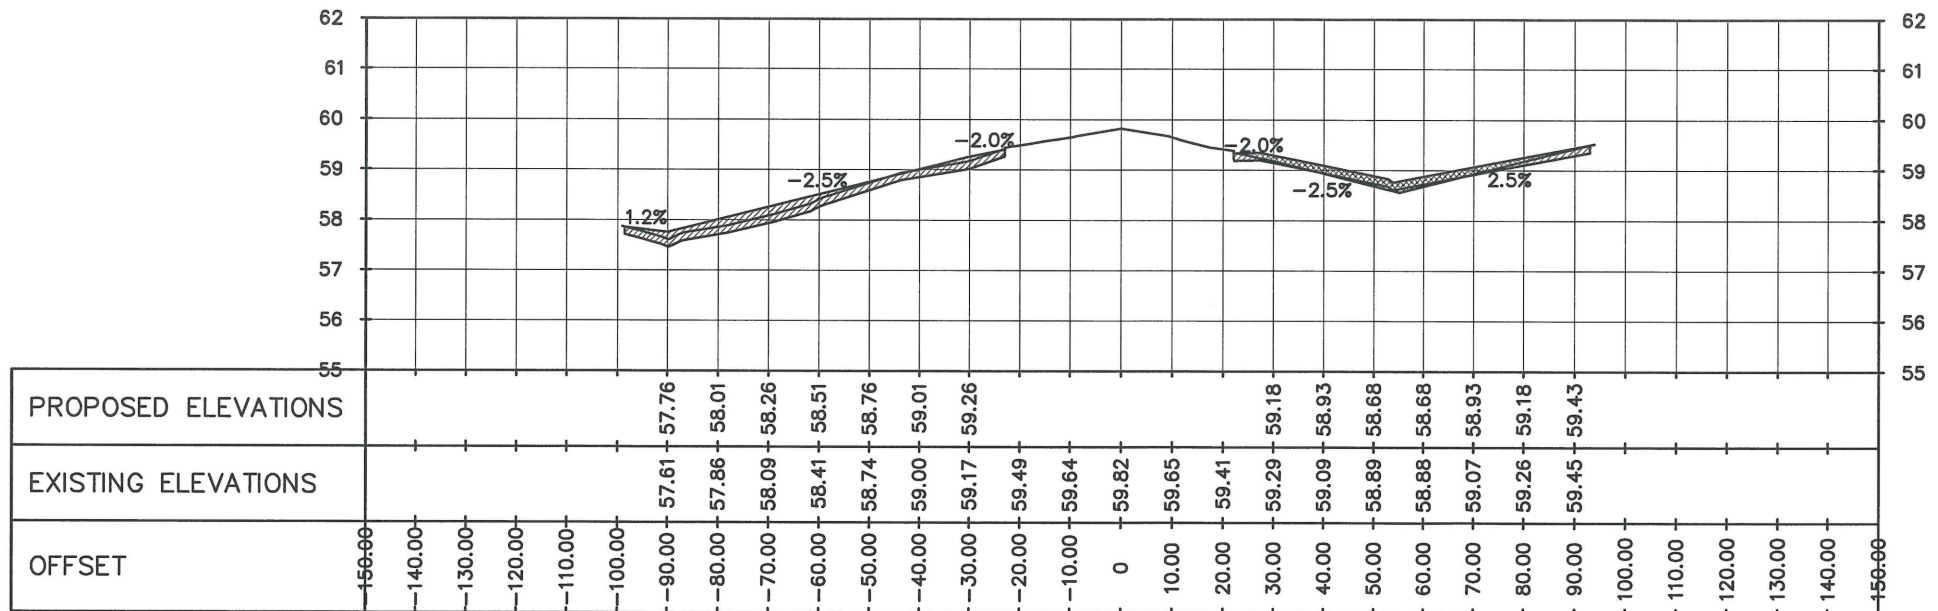

STA 1+540

FROM STA 1+520 TO STA 1+540
46
CROSS SECTION VIEWS
SCALE 1:1500 mts



REPUBLIC OF THE PHILIPPINES
CIVIL AVIATION AUTHORITY OF THE PHILIPPINES
MIA ROAD, 1300 PASAY CITY

THIS DRAWING IS EXCLUSIVE PROPERTY OF
CIVIL AVIATION AUTHORITY OF THE
PHILIPPINES AND MUST NOT BE
REPRODUCED, EXHIBITED, LOANED OR
COPIED IN PART OR IN WHOLE WITHOUT
PROPER PERMISSION AND/OR WRITTEN
CONSENT FROM THE DIRECTOR GENERAL
CAAP.

AERODROME DEVELOPMENT AND
MANAGEMENT SERVICE

INFRASTRUCTURE DEVELOPMENT AND DESIGN
DIVISION

DESIGN STAFF	INITIAL/DATE
DESIGNED BY:	FMN
DRAWN BY:	GIV
REVIEWED BY:	
DATE:	

CHECKED BY:


RAUL R. CRUCENA
Division Chief III, IDDD

SUBMITTED BY:


ARNEL F. BORLADO
Department Manager III, AED-ADMS

RECOMMEND APPROVAL:


LTCOL VALENTINO A DIONELA PAF (RET)
Assistant Director General II, ADMS

APPROVED:


LTGEN RAUL L DEL ROSARIO AFP (RET)
DIRECTOR GENERAL

NOTE/REVISIONS:

PROJECT TITLE:

STRIP GRADE CORRECTION INCLUDING
REPAIR AND REPLACEMENT OF
EXISTING PERIMETER FENCE FROM
BARBED TO CHB


LOCATION:

CAUAYAN AIRPORT
Airport Rd., Cauayan City, Isabela


SHEET CONTENTS:

CROSS SECTION VIEWS
(From STA 1+560 to STA 1+580)

DRAWING SCALE:	SHEET NO.:
AS SHOWN	CW - 45
	45 70

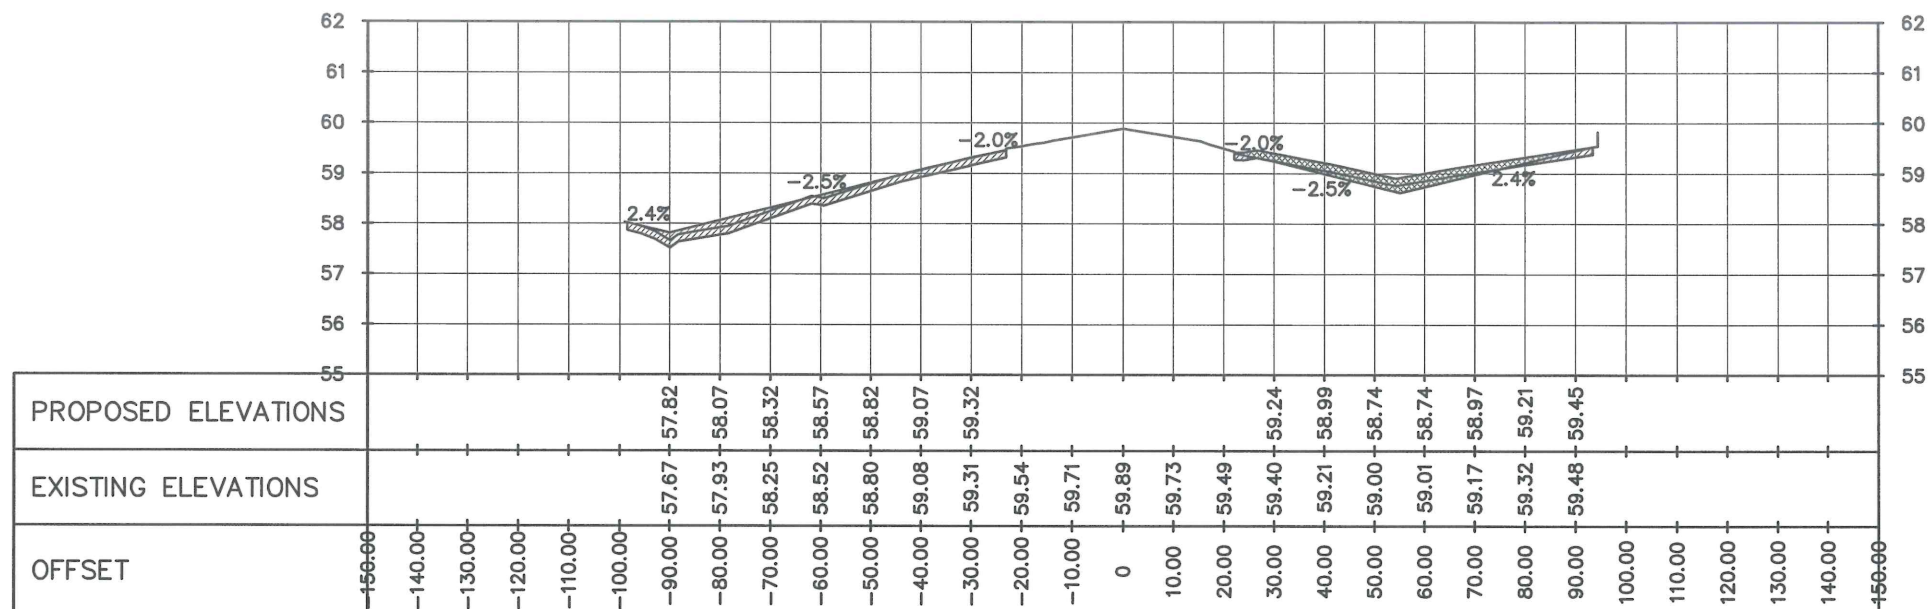

STA 1+560

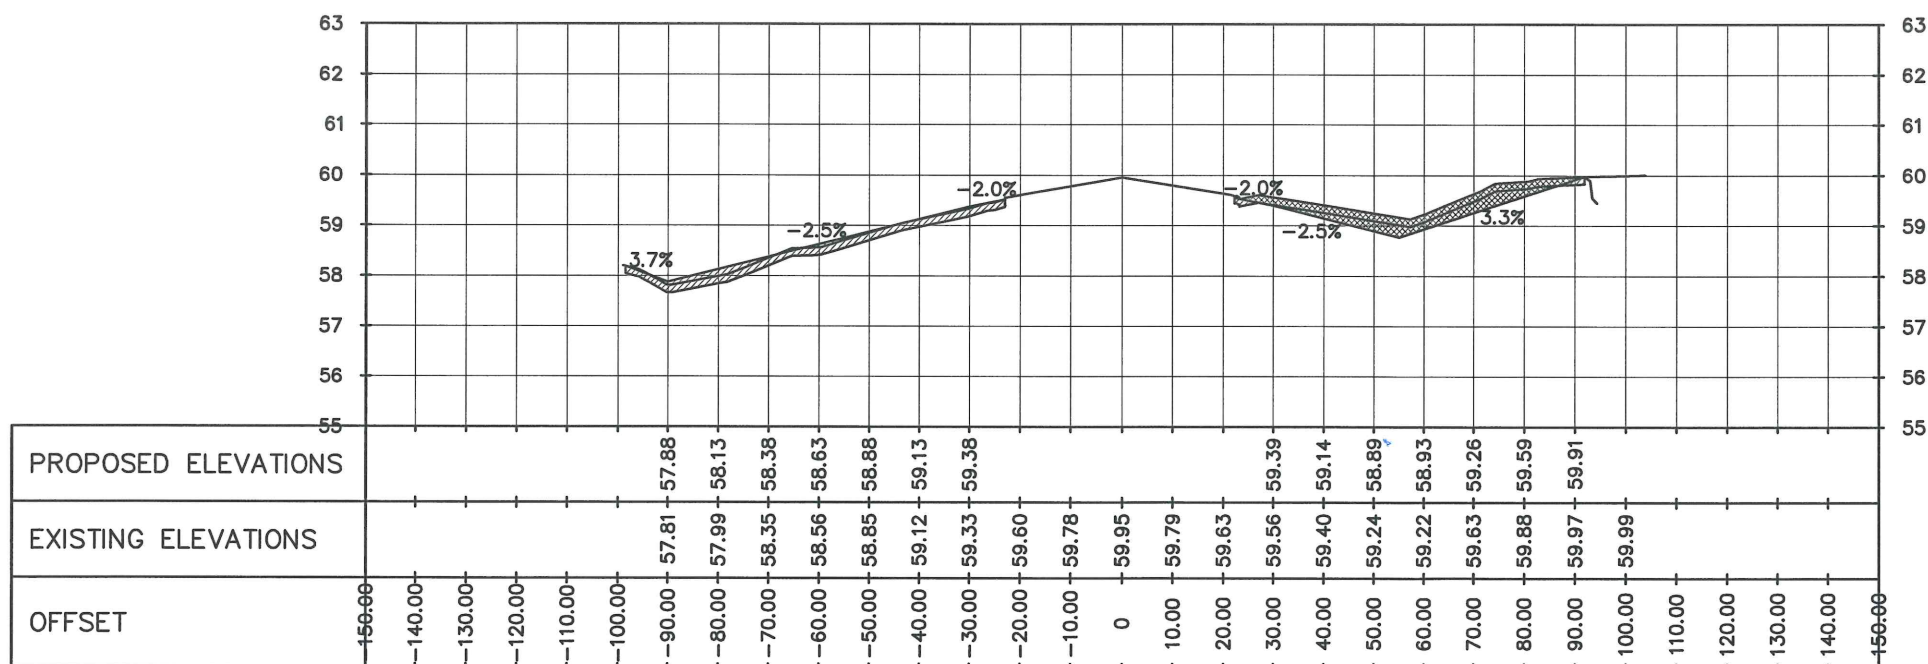

STA 1+580

FROM STA 1+560 TO STA 1+580
47
CROSS SECTION VIEWS
SCALE 1:1500 mts



REPUBLIC OF THE PHILIPPINES
CIVIL AVIATION AUTHORITY OF THE PHILIPPINES
MIA ROAD, 1300 PASAY CITY

THIS DRAWING IS EXCLUSIVE PROPERTY OF
CIVIL AVIATION AUTHORITY OF THE
PHILIPPINES AND MUST NOT BE
REPRODUCED, EXHIBITED, LOANED OR
COPIED IN PART OR IN WHOLE WITHOUT
PROPER PERMISSION AND/OR WRITTEN
CONSENT FROM THE DIRECTOR GENERAL
CAAP.

AERODROME DEVELOPMENT AND
MANAGEMENT SERVICE

INFRASTRUCTURE DEVELOPMENT AND DESIGN
DIVISION

DESIGN STAFF	INITIAL/DATE
DESIGNED BY:	FMN
DRAWN BY:	GVN
REVIEWED BY:	
DATE:	

CHECKED BY:

RAUL R. CRUCENA
Division Chief III, IDDD

SUBMITTED BY:

ARNEL F. BORLADO
Department Manager III, AED-ADMS

RECOMMEND APPROVAL:

LT COL VALENTINO A DIONELA PAF (RET)
Assistant Director General II, ADMS

APPROVED:

LT GEN RAUL L DEL ROSARIO AFP (RET)
DIRECTOR GENERAL

NOTE/REVISIONS:

PROJECT TITLE:

STRIP GRADE CORRECTION INCLUDING
REPAIR AND REPLACEMENT OF
EXISTING PERIMETER FENCE FROM
BARBED TO CHB



LOCATION:

CAUAYAN AIRPORT
Airport Rd., Cauayan City, Isabela

SHEET CONTENTS:

• CROSS SECTION VIEWS
(From STA 1+600 to STA 1+620)

DRAWING SCALE:	SHEET NO.:
AS SHOWN	CW - 46
	46 70

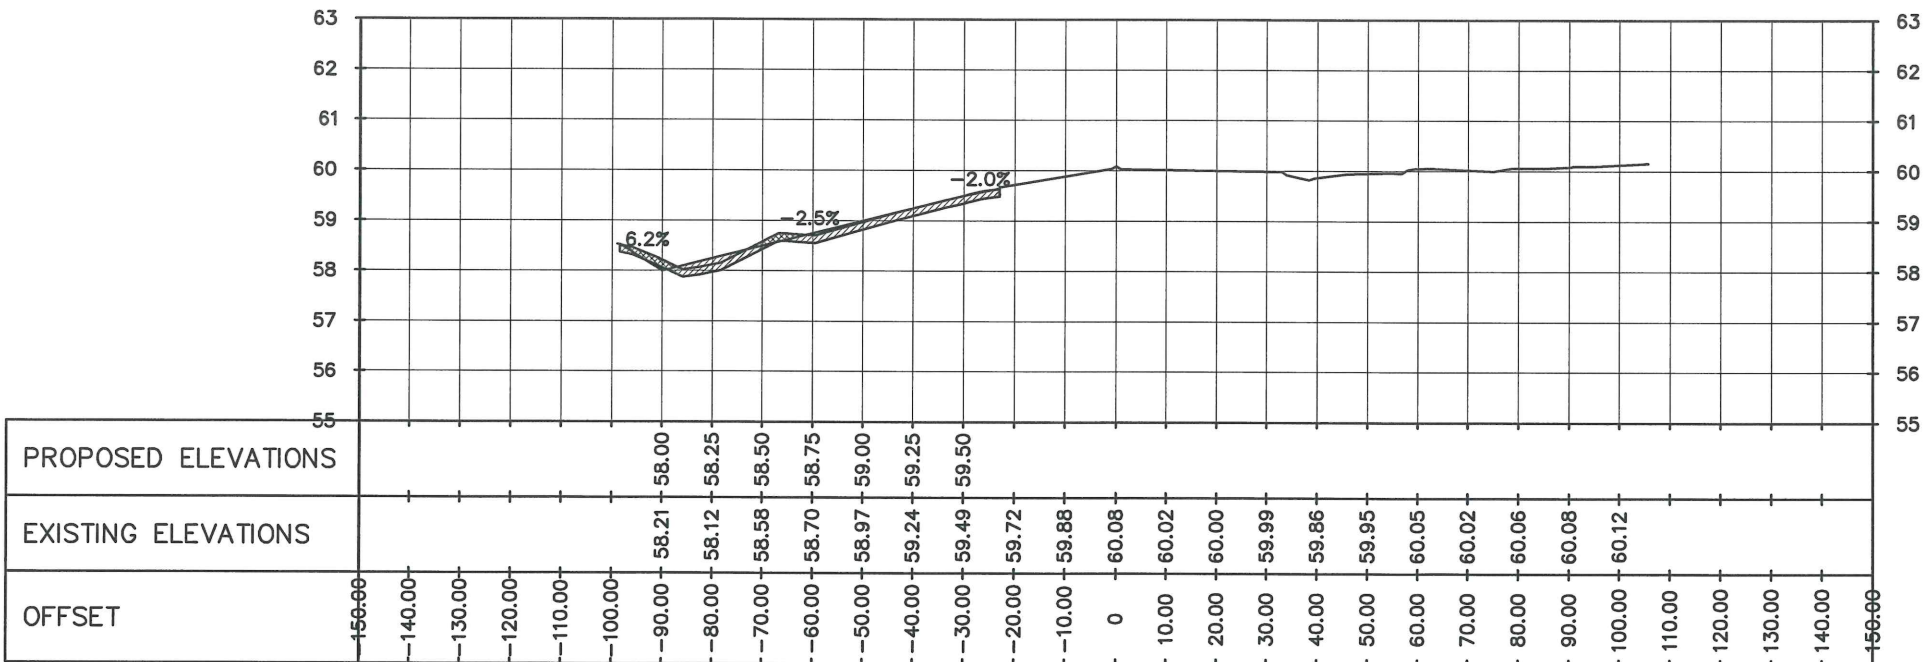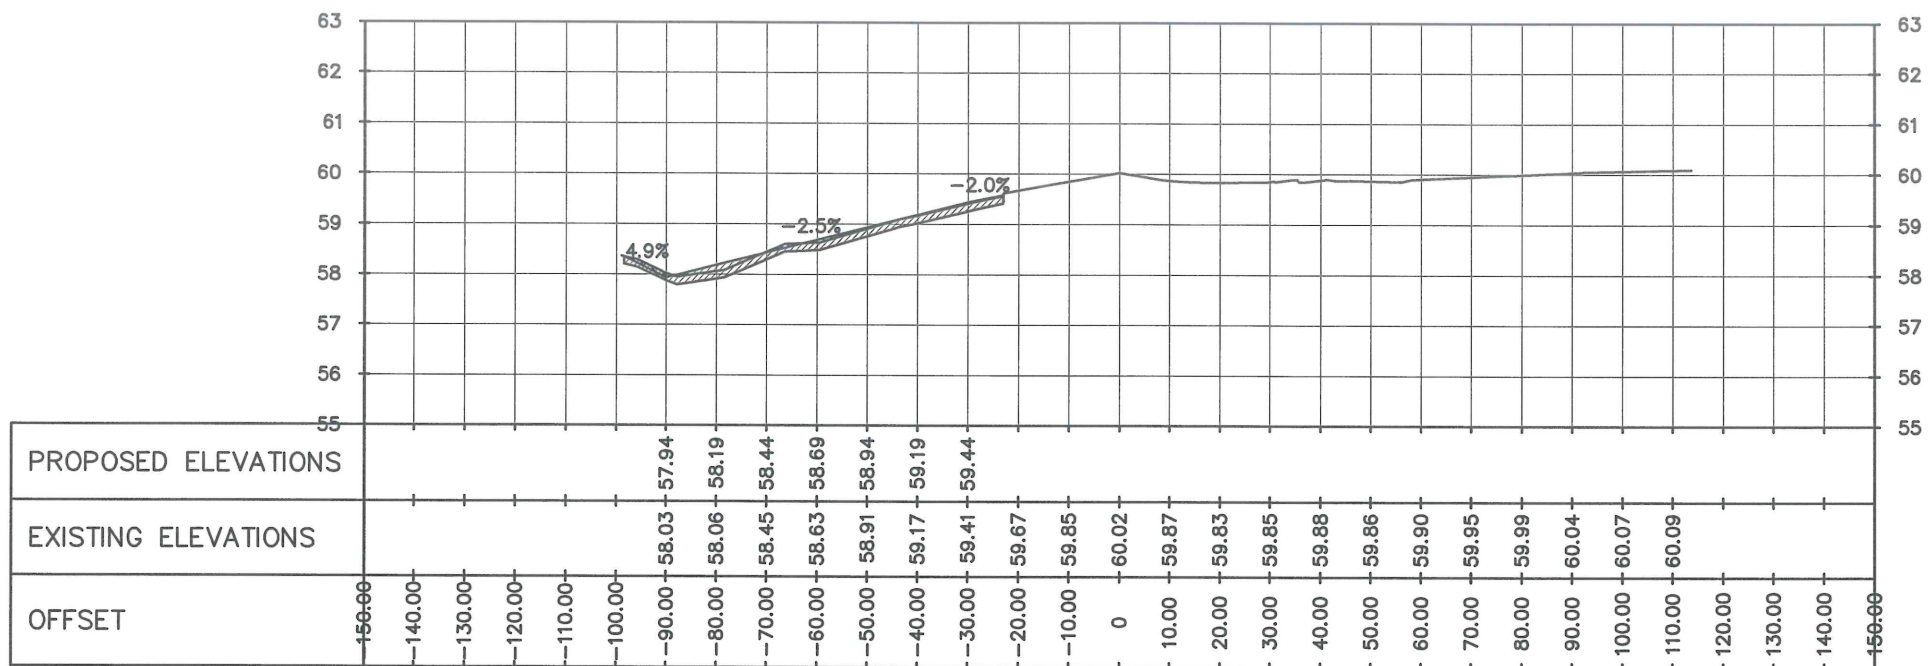

FROM STA 1+600 TO STA 1+620
CROSS SECTION VIEWS
SCALE 1:1500 mts





REPUBLIC OF THE PHILIPPINES
CIVIL AVIATION AUTHORITY OF THE PHILIPPINES
MIA ROAD, 1300 PASAY CITY

THIS DRAWING IS EXCLUSIVE PROPERTY OF
CIVIL AVIATION AUTHORITY OF THE
PHILIPPINES AND MUST NOT BE
REPRODUCED, EXHIBITED, LOANED OR
COPIED IN PART OR IN WHOLE WITHOUT
PROPER PERMISSION AND/OR WRITTEN
CONSENT FROM THE DIRECTOR GENERAL
CAAP.

AERODROME DEVELOPMENT AND
MANAGEMENT SERVICE

INFRASTRUCTURE DEVELOPMENT AND DESIGN
DIVISION

DESIGN STAFF	INITIAL/DATE
DESIGNED BY:	FMN
DRAWN BY:	GJV <i>[Signature]</i>
REVIEWED BY:	
DATE:	

CHECKED BY:

[Signature]
RAUL R. CRUCENA
Division Chief III, IDDD

SUBMITTED BY:

[Signature]
ARNEL F. BORLADO
Department Manager III, AED-ADMS

RECOMMEND APPROVAL:

[Signature]
LTCOL VALENTINO A DIONELA PAF (RET)
Assistant Director General II, ADMS

APPROVED:

[Signature]
LTGEN RAUL L DEL ROSARIO AFP (RET)
DIRECTOR GENERAL

NOTE/REVISIONS:

PROJECT TITLE:

STRIP GRADE CORRECTION INCLUDING
REPAIR AND REPLACEMENT OF
EXISTING PERIMETER FENCE FROM
BARBED TO CHB


LOCATION:

CAUAYAN AIRPORT
Airport Rd., Cauayan City, Isabela


SHEET CONTENTS:

• CROSS SECTION VIEWS
(From STA 1+640 to STA 1+660)

DRAWING SCALE:	SHEET NO.:
AS SHOWN	CW - 47
	47 70

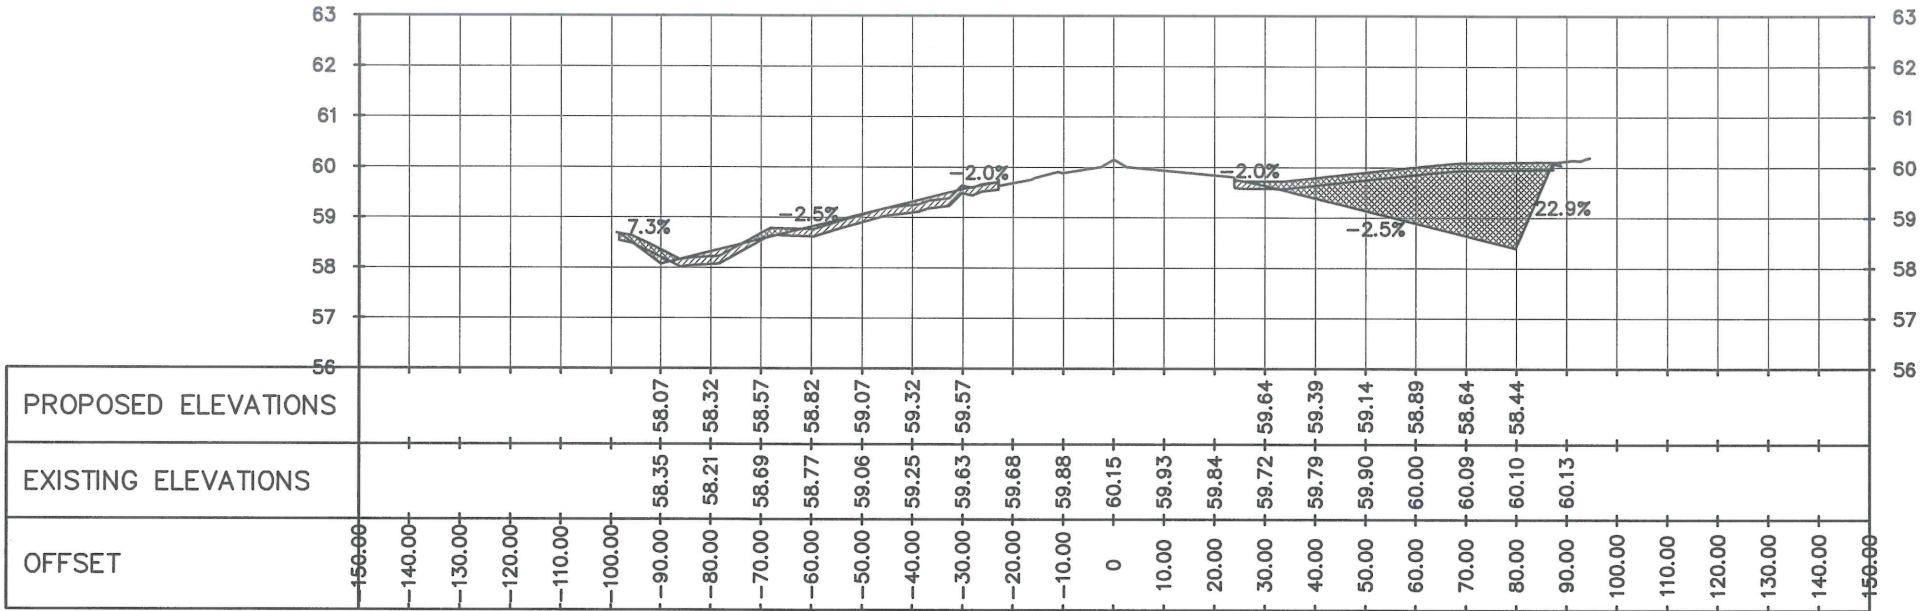

STA 1+640

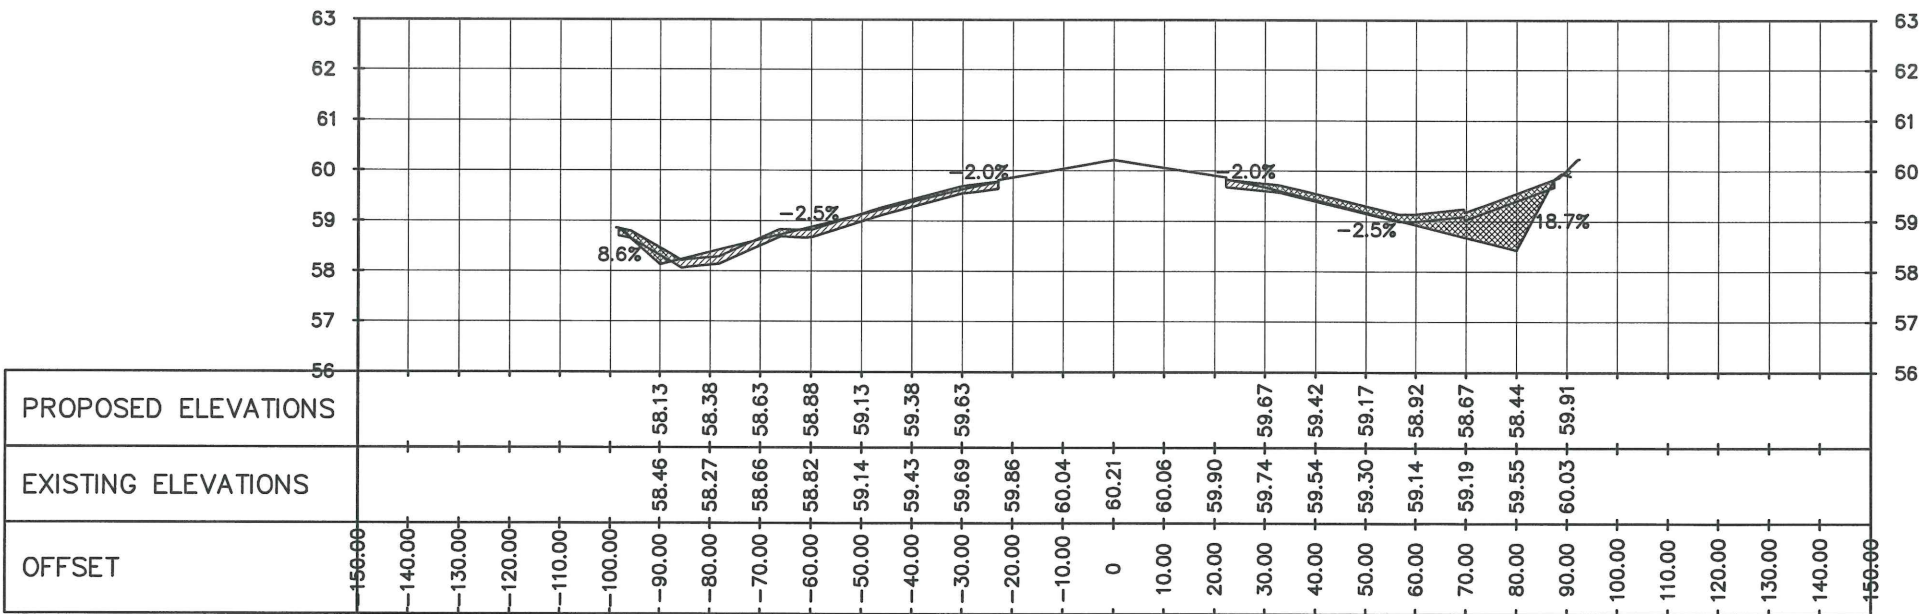

STA 1+660

FROM STA 1+640 TO STA 1+660
CROSS SECTION VIEWS
SCALE 1:1500 mts





REPUBLIC OF THE PHILIPPINES
CIVIL AVIATION AUTHORITY OF THE PHILIPPINES
MIA ROAD, 1300 PASAY CITY

THIS DRAWING IS EXCLUSIVE PROPERTY OF
CIVIL AVIATION AUTHORITY OF THE
PHILIPPINES AND MUST NOT BE
REPRODUCED, EXHIBITED, LOANED OR
COPIED IN PART OR IN WHOLE WITHOUT
PROPER PERMISSION AND/OR WRITTEN
CONSENT FROM THE DIRECTOR GENERAL
CAAP.

AERODROME DEVELOPMENT AND
MANAGEMENT SERVICE

INFRASTRUCTURE DEVELOPMENT AND DESIGN
DIVISION

DESIGN STAFF	INITIAL/DATE
DESIGNED BY:	FMN
DRAWN BY:	GIV <i>M. Malina</i>
REVIEWED BY:	
DATE:	

CHECKED BY:

Raul R. Crucena
RAUL R. CRUCENA
Division Chief III, IDDD

SUBMITTED BY:
Arnel F. Borlado
ARNEL F. BORLADO
Department Manager III, AED-ADMS

RECOMMEND APPROVAL:
LT Col. Valentino A. Dionela
LTCOL VALENTINO A DIONELA PAF (RET)
Assistant Director General II, ADMS

APPROVED:
LT Gen. Raul L. Del Rosario
LTGEN RAUL L DEL ROSARIO AFP (RET)
DIRECTOR GENERAL


NOTE/REVISIONS:

PROJECT TITLE:
STRIP GRADE CORRECTION INCLUDING
REPAIR AND REPLACEMENT OF
EXISTING PERIMETER FENCE FROM
BARBED TO CHB


LOCATION:

CAUAYAN AIRPORT
Airport Rd., Cauayan City, Isabela

SHEET CONTENTS:	
• CROSS SECTION VIEWS (From STA 1+680 to STA 1+700)	
DRAWING SCALE:	SHEET NO.:
AS SHOWN	CW - 48
	48 70

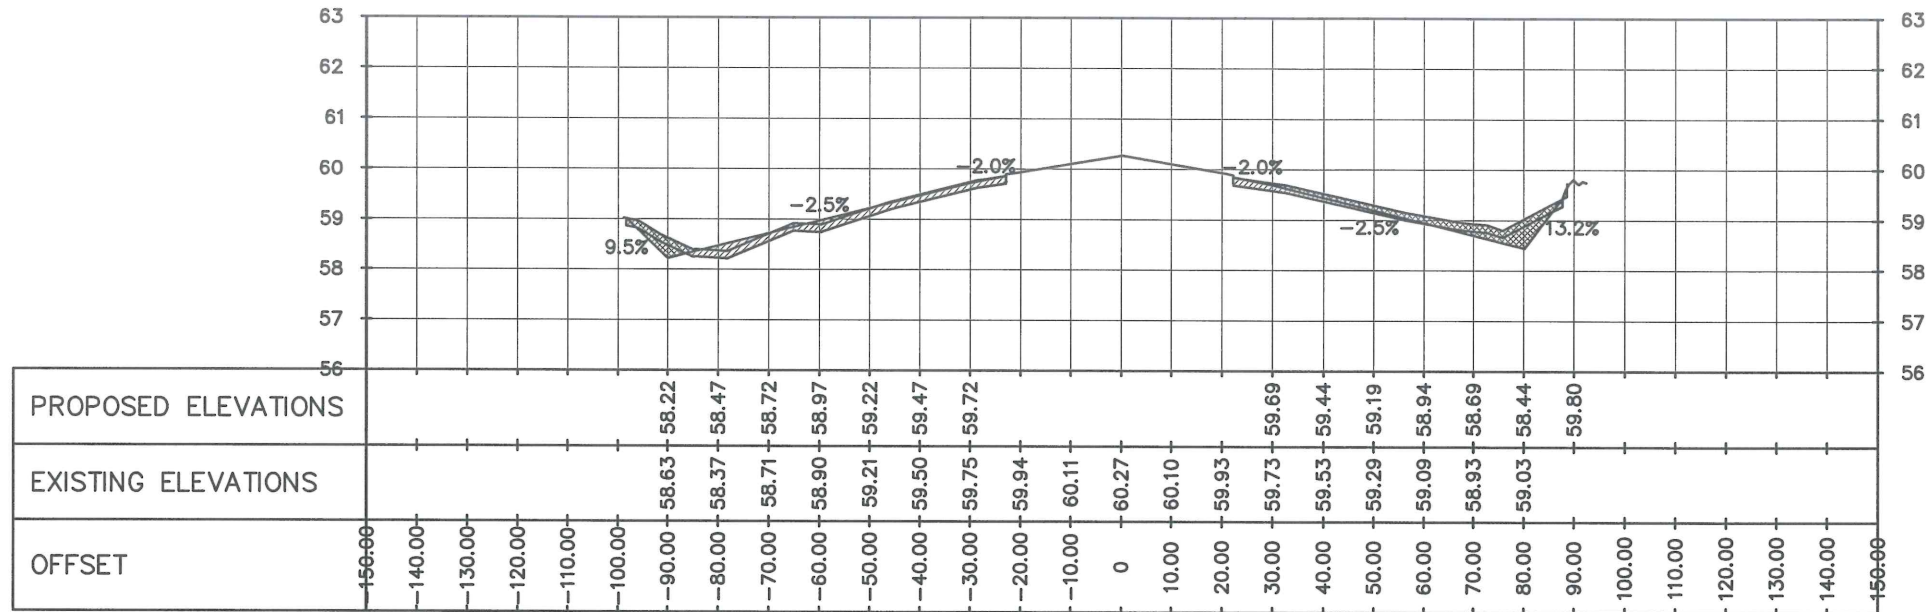

STA 1+680

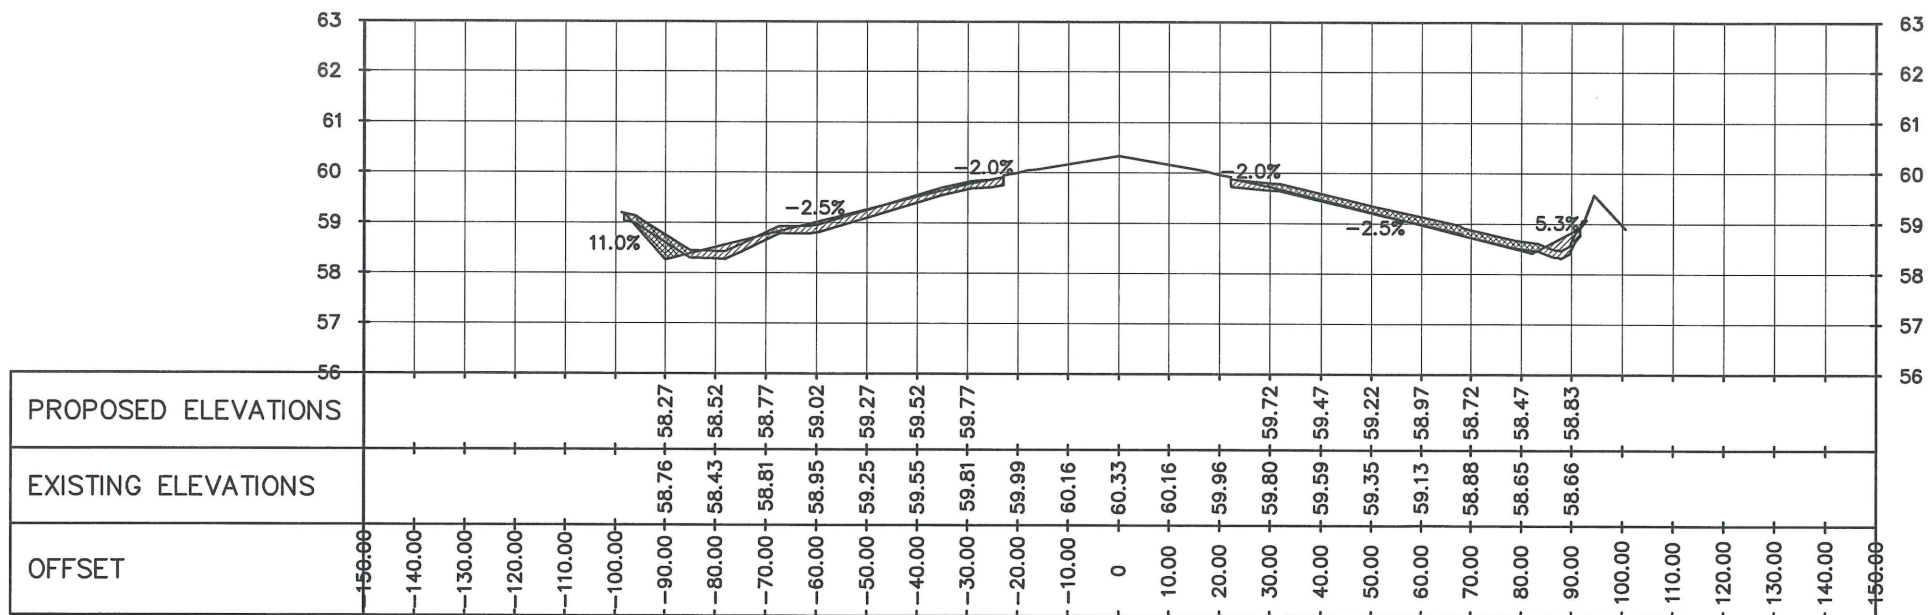

STA 1+700

FROM STA 1+680 TO STA 1+700
50
CW-48/CW-48
CROSS SECTION VIEWS
SCALE
1:1500 mts



REPUBLIC OF THE PHILIPPINES
CIVIL AVIATION AUTHORITY OF THE PHILIPPINES
MIA ROAD, 1300 PASAY CITY

THIS DRAWING IS EXCLUSIVE PROPERTY OF
CIVIL AVIATION AUTHORITY OF THE
PHILIPPINES AND MUST NOT BE
REPRODUCED, EXHIBITED, LOANED OR
COPIED IN PART OR IN WHOLE WITHOUT
PROPER PERMISSION AND/OR WRITTEN
CONSENT FROM THE DIRECTOR GENERAL
CAAP.

AERODROME DEVELOPMENT AND
MANAGEMENT SERVICE

INFRASTRUCTURE DEVELOPMENT AND DESIGN
DIVISION

DESIGN STAFF	INITIAL/DATE
DESIGNED BY:	FMN
DRAWN BY:	GV
REVIEWED BY:	
DATE:	

CHECKED BY:


RAUL R. CRUCENA
Division Chief III, IDDD

SUBMITTED BY:


ARNEL F. BORLADO
Department Manager III, AED-ADMS

RECOMMEND APPROVAL:


LTCOL VALENTINO A. DIONELA PAF (RET)
Assistant Director General II, ADMS

APPROVED:


LTGEN RAUL L. DEL ROSARIO AFP (RET)
DIRECTOR GENERAL

NOTE/REVISIONS:

PROJECT TITLE:

STRIP GRADE CORRECTION INCLUDING
REPAIR AND REPLACEMENT OF
EXISTING PERIMETER FENCE FROM
BARBED TO CHB


LOCATION:

CAUAYAN AIRPORT
Airport Rd., Cauayan City, Isabela


SHEET CONTENTS:

• CROSS SECTION VIEWS
(From STA 1+720 to STA 1+740)

DRAWING SCALE:	SHEET NO.:
AS SHOWN	CW - 49
	49 70

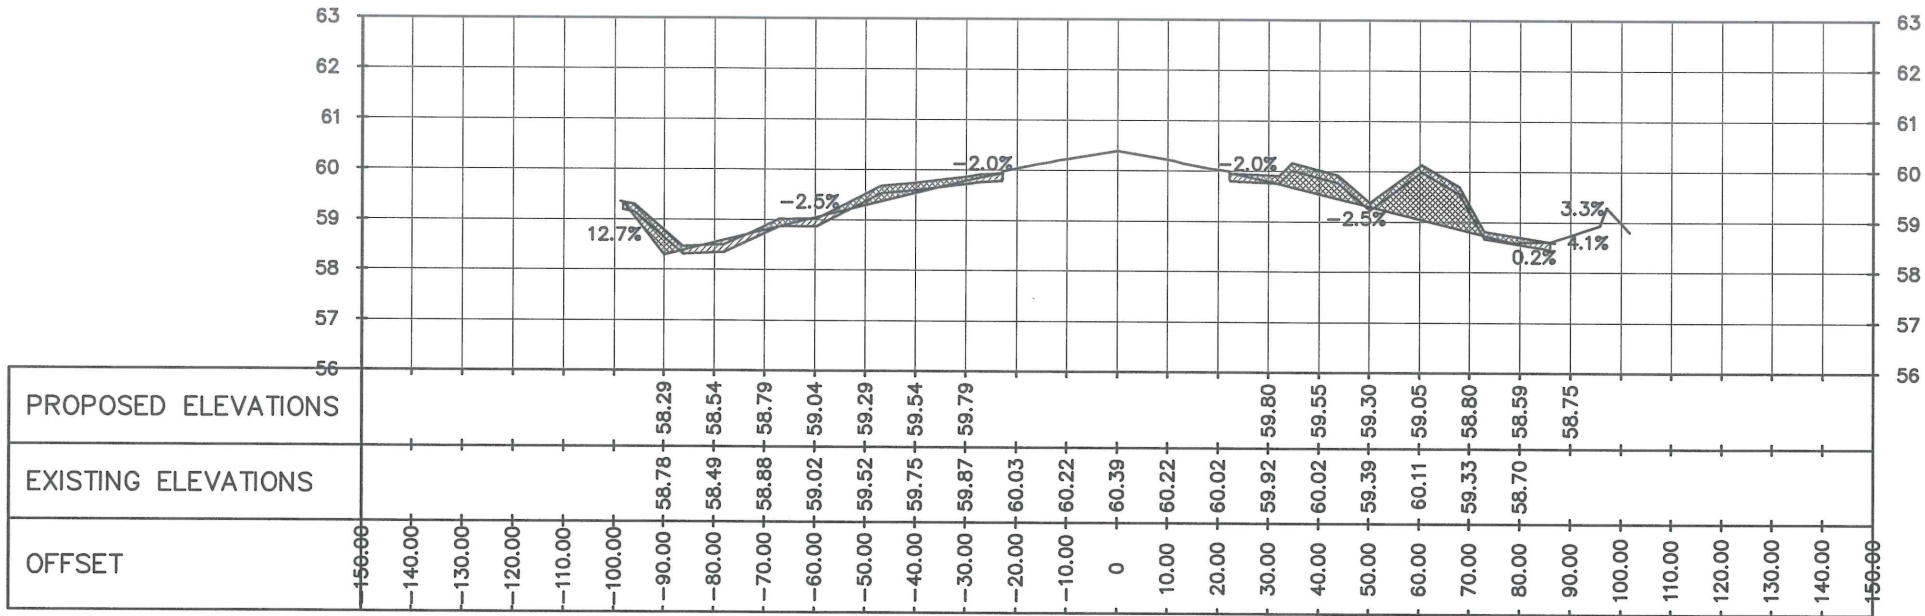

STA 1+720

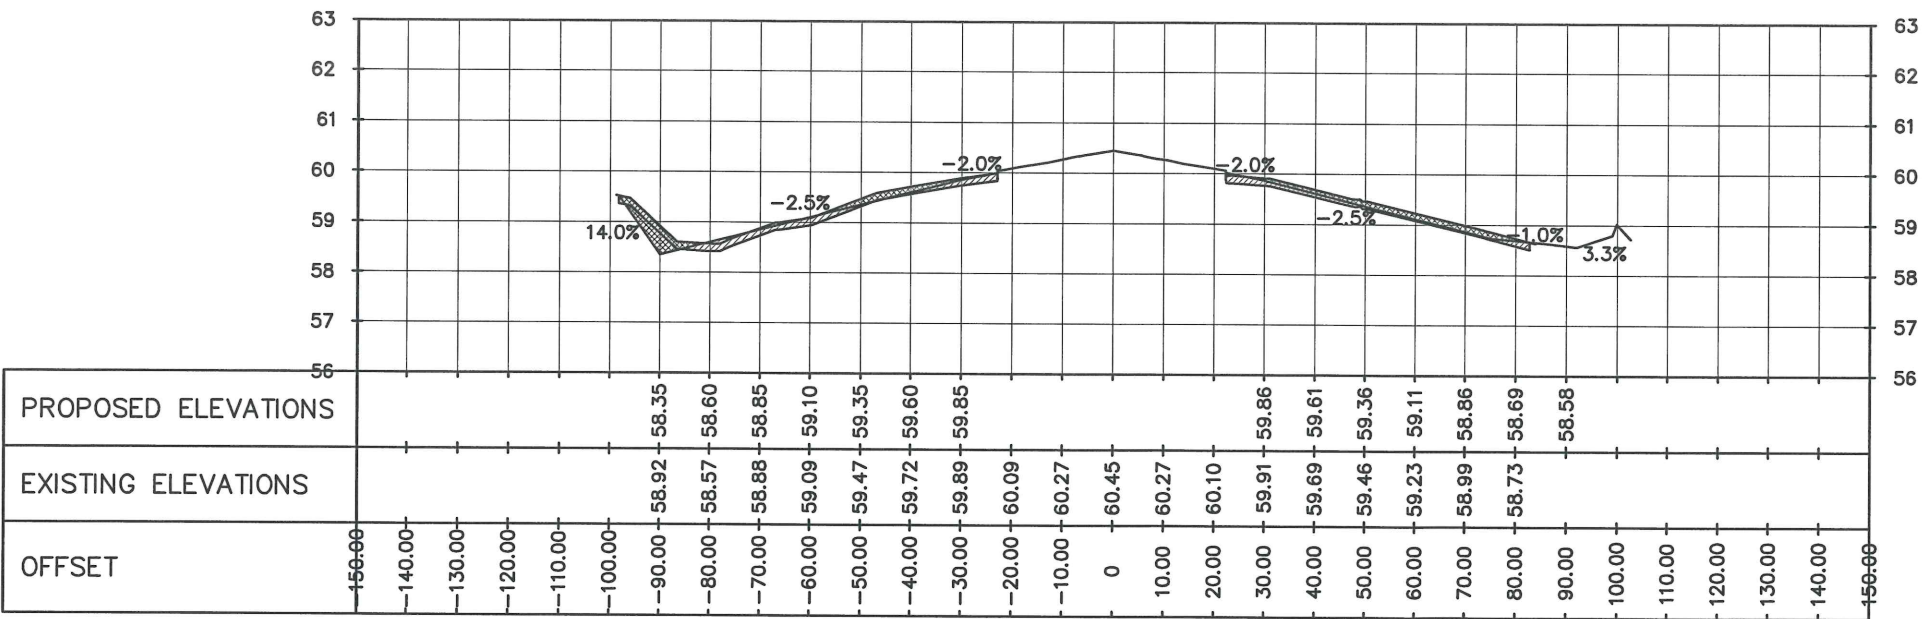

STA 1+740

FROM STA 1+720 TO STA 1+740
51 CROSS SECTION VIEWS
SCALE 1:1500 mts



REPUBLIC OF THE PHILIPPINES
CIVIL AVIATION AUTHORITY OF THE PHILIPPINES
MIA ROAD, 1300 PASAY CITY

THIS DRAWING IS EXCLUSIVE PROPERTY OF
CIVIL AVIATION AUTHORITY OF THE
PHILIPPINES AND MUST NOT BE
REPRODUCED, EXHIBITED, LOANED OR
COPIED IN PART OR IN WHOLE WITHOUT
PROPER PERMISSION AND/OR WRITTEN
CONSENT FROM THE DIRECTOR GENERAL
CAAP.

AERODROME DEVELOPMENT AND
MANAGEMENT SERVICE

INFRASTRUCTURE DEVELOPMENT AND DESIGN
DIVISION

DESIGN STAFF	INITIAL/DATE
DESIGNED BY:	FMN
DRAWN BY:	GIV <i>Amilano</i>
REVIEWED BY:	
DATE:	

CHECKED BY:

Raul R. Crucena
RAUL R. CRUCENA
Division Chief III, IDDD

SUBMITTED BY:

Arnel F. Borlado
ARNEL F. BORLADO
Department Manager III, AED-ADMS

RECOMMEND APPROVAL:

LTCOL Valentino A. Dionela
LTCOL VALENTINO A DIONELA PAF (RET)
Assistant Director General II, ADMS

APPROVED:

LTGEN Raul L. Del Rosario
LTGEN RAUL L DEL ROSARIO AFP (RET)
DIRECTOR GENERAL

NOTE/REVISIONS:

PROJECT TITLE:

STRIP GRADE CORRECTION INCLUDING
REPAIR AND REPLACEMENT OF
EXISTING PERIMETER FENCE FROM
BARBED TO CHB


LOCATION:

CAUAYAN AIRPORT
Airport Rd., Cauayan City, Isabela


SHEET CONTENTS:

CROSS SECTION VIEWS
(From STA 1+760 to STA 1+780)

DRAWING SCALE:	SHEET NO.:
AS SHOWN	CW - 50
	50
	70

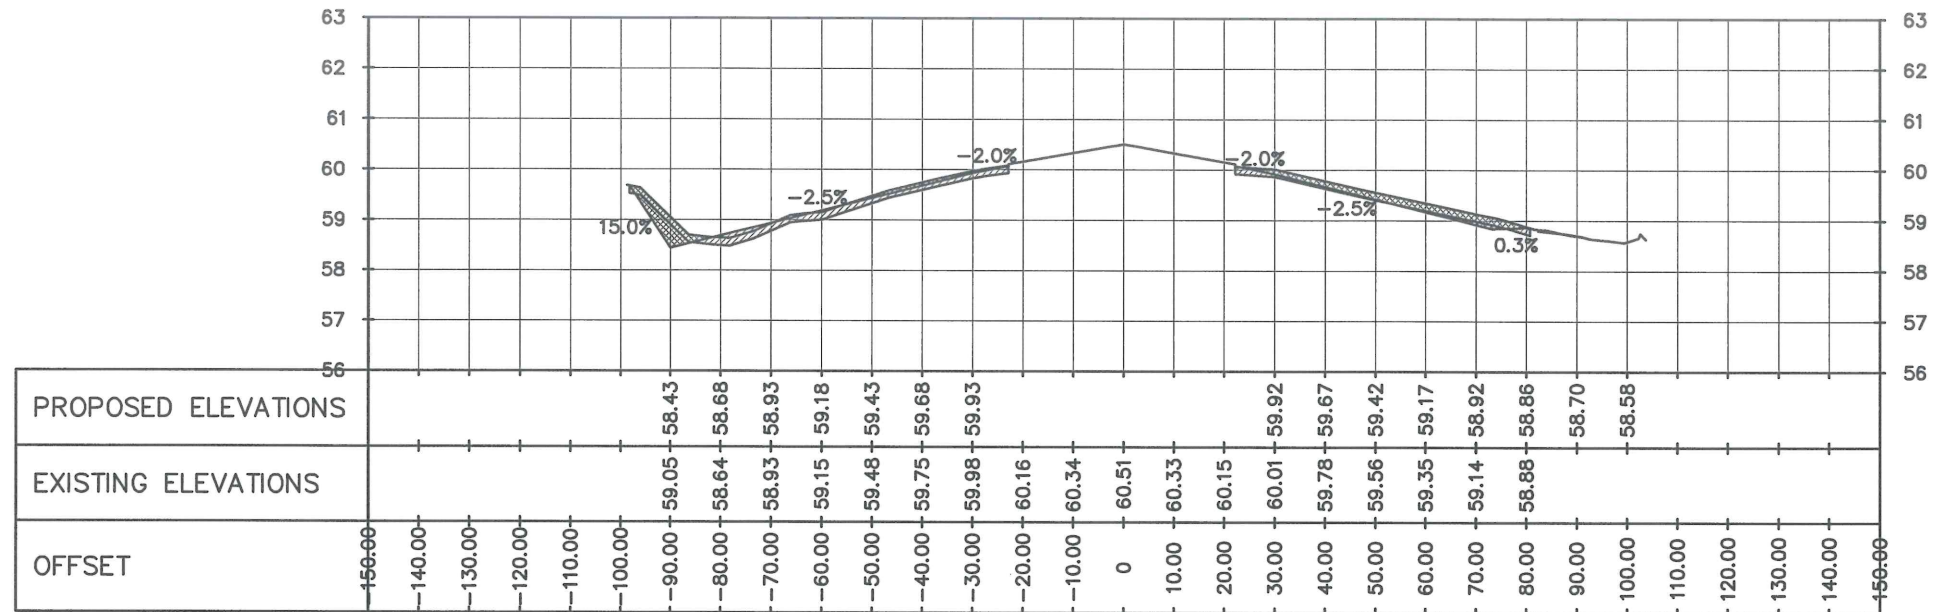

STA 1+760

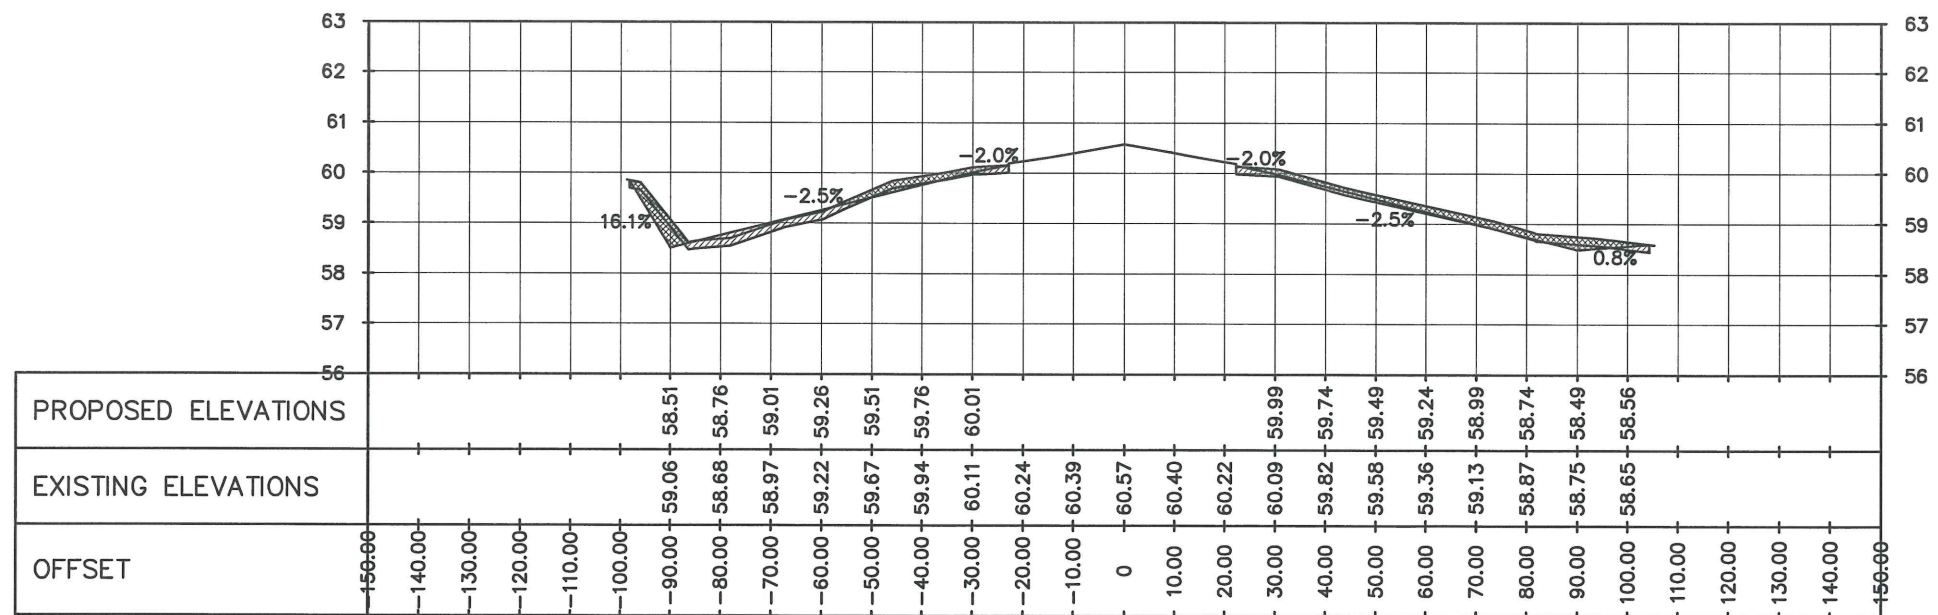

STA 1+780

FROM STA 1+760 TO STA 1+780
CROSS SECTION VIEWS
SCALE 1:1500 mts





REPUBLIC OF THE PHILIPPINES
CIVIL AVIATION AUTHORITY OF THE PHILIPPINES
MIA ROAD, 1300 PASAY CITY

THIS DRAWING IS EXCLUSIVE PROPERTY OF
CIVIL AVIATION AUTHORITY OF THE
PHILIPPINES AND MUST NOT BE
REPRODUCED, EXHIBITED, LOANED OR
COPIED IN PART OR IN WHOLE WITHOUT
PROPER PERMISSION AND/OR WRITTEN
CONSENT FROM THE DIRECTOR GENERAL
CAAP.

AERODROME DEVELOPMENT AND
MANAGEMENT SERVICE

INFRASTRUCTURE DEVELOPMENT AND DESIGN
DIVISION

DESIGN STAFF	INITIAL/DATE
DESIGNED BY:	FMN
DRAWN BY:	GJV <i>GJV</i>
REVIEWED BY:	
DATE:	

CHECKED BY:

[Signature]
RAUL R. CRUCENA
Division Chief III, IDDD

SUBMITTED BY:

[Signature]
ARNEL F. BORLADO
Department Manager III, AED-ADMS

RECOMMEND APPROVAL:

[Signature]
LTCOL VALENTINO A DIONELA PAF (RET)
Assistant Director General II, ADMS

APPROVED:

[Signature]
LTGEN RAUL L DEL ROSARIO AFP (RET)
DIRECTOR GENERAL

NOTE/REVISIONS:

PROJECT TITLE:

STRIP GRADE CORRECTION INCLUDING
REPAIR AND REPLACEMENT OF
EXISTING PERIMETER FENCE FROM
BARBED TO CHB


LOCATION:

CAUAYAN AIRPORT
Airport Rd., Cauayan City, Isabela


SHEET CONTENTS:

• CROSS SECTION VIEWS
(From STA 1+800 to STA 1+820)

DRAWING SCALE:	SHEET NO.:
AS SHOWN	CW - 51
	51 70

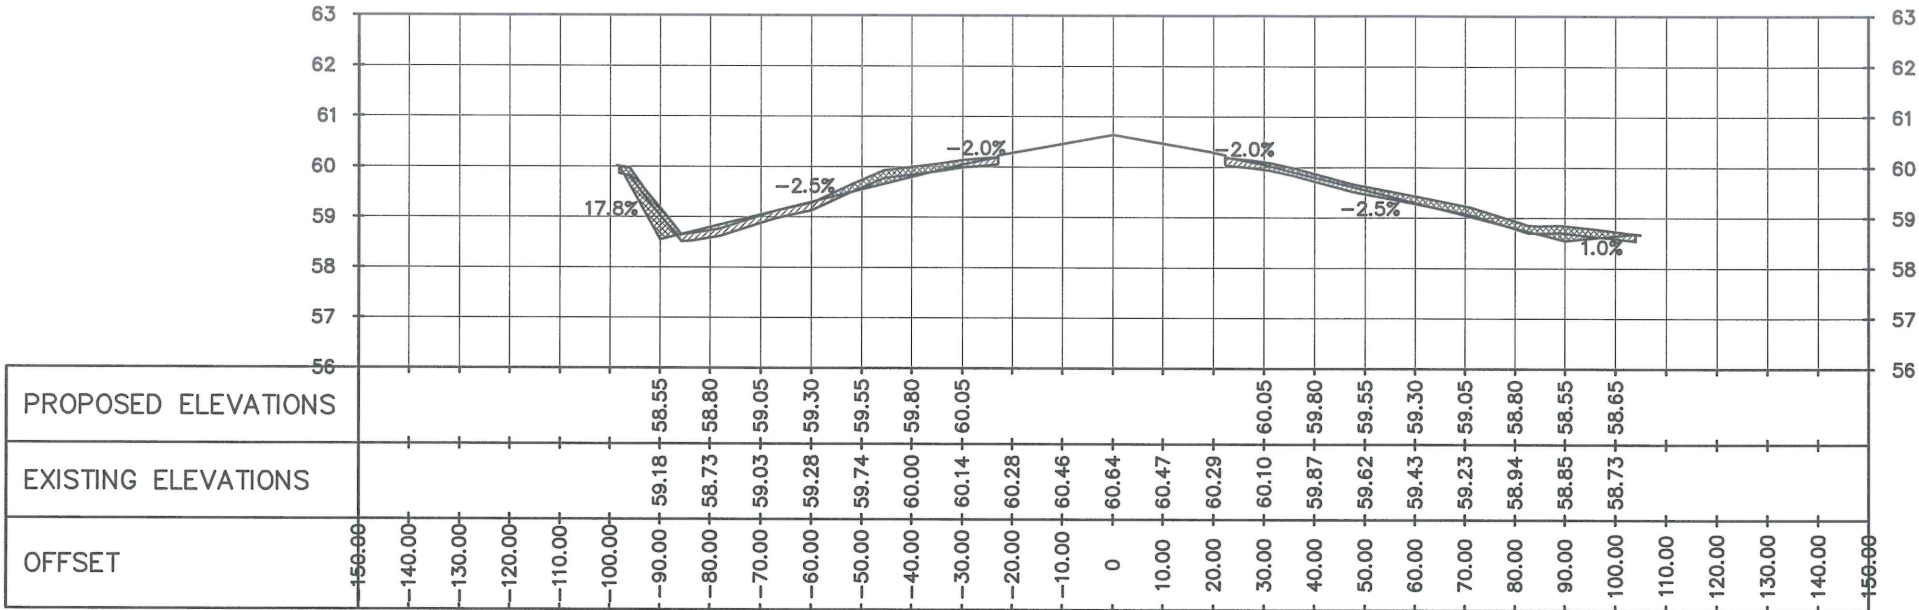

STA 1+800

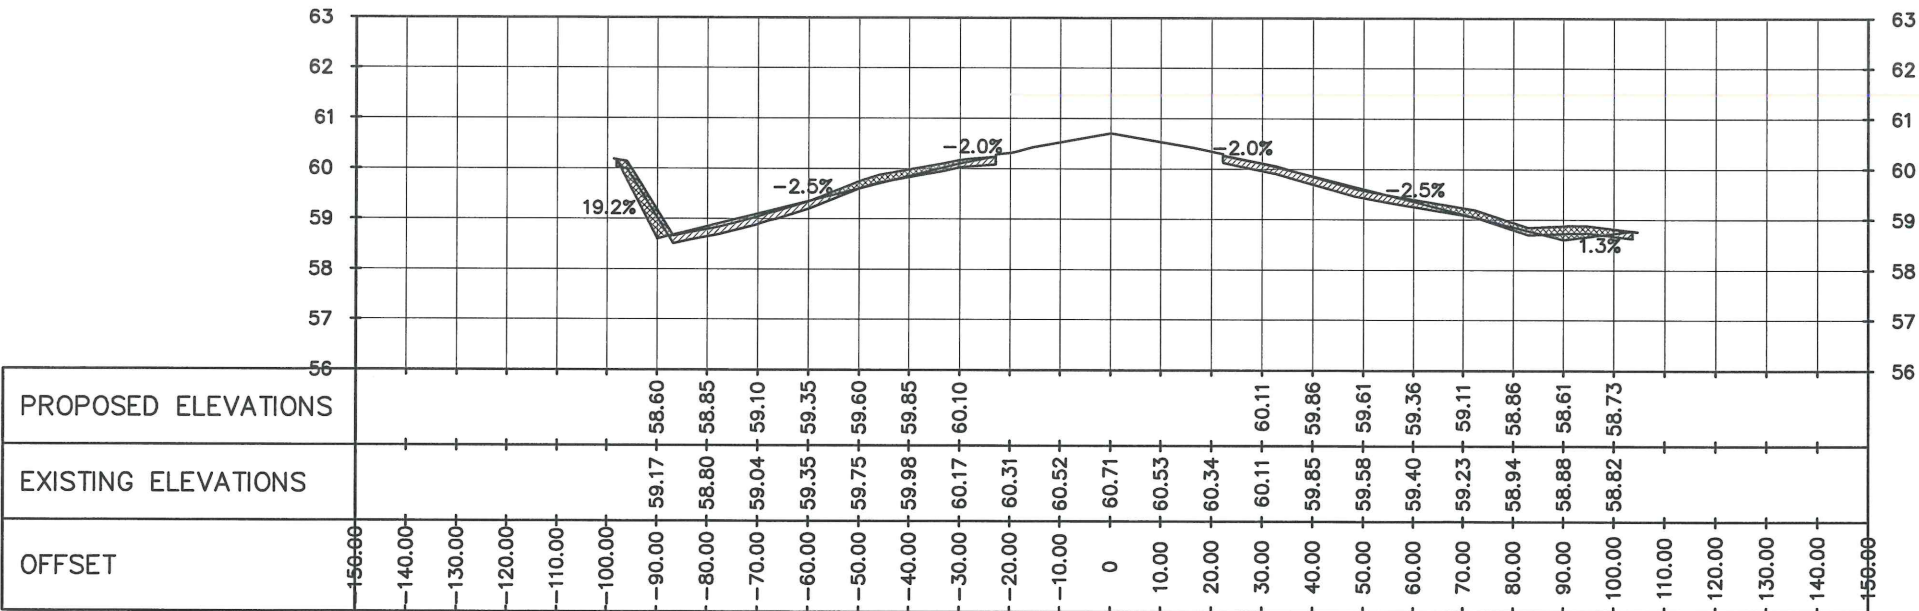

STA 1+820

FROM STA 1+800 TO STA 1+820
53 CROSS SECTION VIEWS
SCALE 1:1500 mts



REPUBLIC OF THE PHILIPPINES
CIVIL AVIATION AUTHORITY OF THE PHILIPPINES
MIA ROAD, 1300 PASAY CITY

THIS DRAWING IS EXCLUSIVE PROPERTY OF
CIVIL AVIATION AUTHORITY OF THE
PHILIPPINES AND MUST NOT BE
REPRODUCED, EXHIBITED, LOANED OR
COPIED IN PART OR IN WHOLE WITHOUT
PROPER PERMISSION AND/OR WRITTEN
CONSENT FROM THE DIRECTOR GENERAL
CAAP.

AERODROME DEVELOPMENT AND MANAGEMENT SERVICE

INFRASTRUCTURE DEVELOPMENT AND DESIGN DIVISION

DESIGN STAFF	INITIAL/DATE
DESIGNED BY:	FMN
DRAWN BY:	GIV <i>[Signature]</i>
REVIEWED BY:	
DATE:	

CHECKED BY:

[Signature]
RAUL R. CRUCENA
Division Chief III, IDDD

SUBMITTED BY:

[Signature]
ARNEL F. BORLADO
Department Manager III, AED-ADMS

RECOMMEND APPROVAL:

[Signature]
LTCOL VALENTINO A DIONELA PAF (RET)
Assistant Director General II, ADMS

APPROVED:

[Signature]
LTGEN RAUL L DEL ROSARIO AFP (RET)
DIRECTOR GENERAL

NOTE/REVISIONS:

PROJECT TITLE:

STRIP GRADE CORRECTION INCLUDING
REPAIR AND REPLACEMENT OF
EXISTING PERIMETER FENCE FROM
BARBED TO CHB


LOCATION:

CAUAYAN AIRPORT
Airport Rd., Cauayan City, Isabela


SHEET CONTENTS:

* CROSS SECTION VIEWS
(From STA 1+840 to STA 1+860)

DRAWING SCALE:	SHEET NO.:
AS SHOWN	CW - 52
	52 70

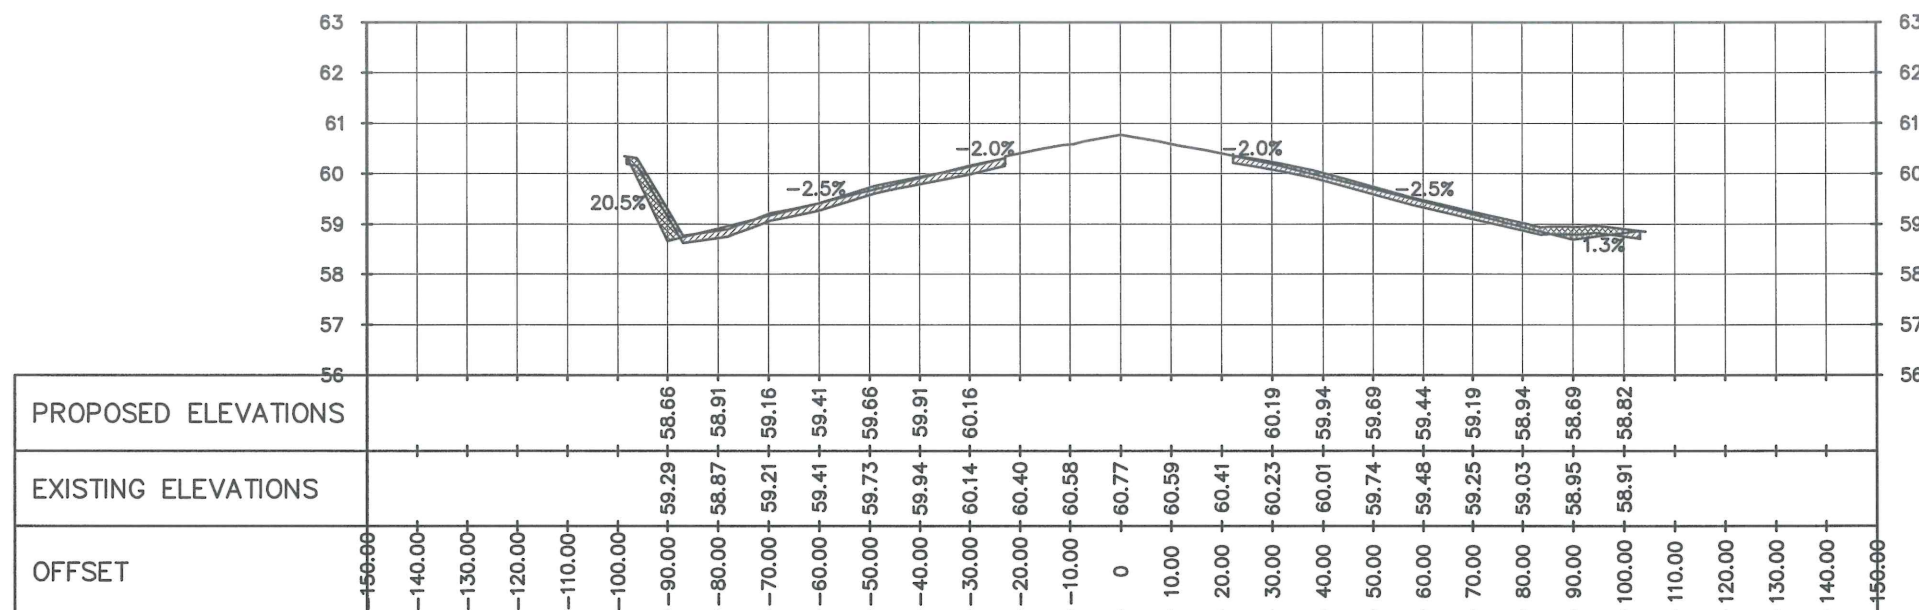

STA 1+840

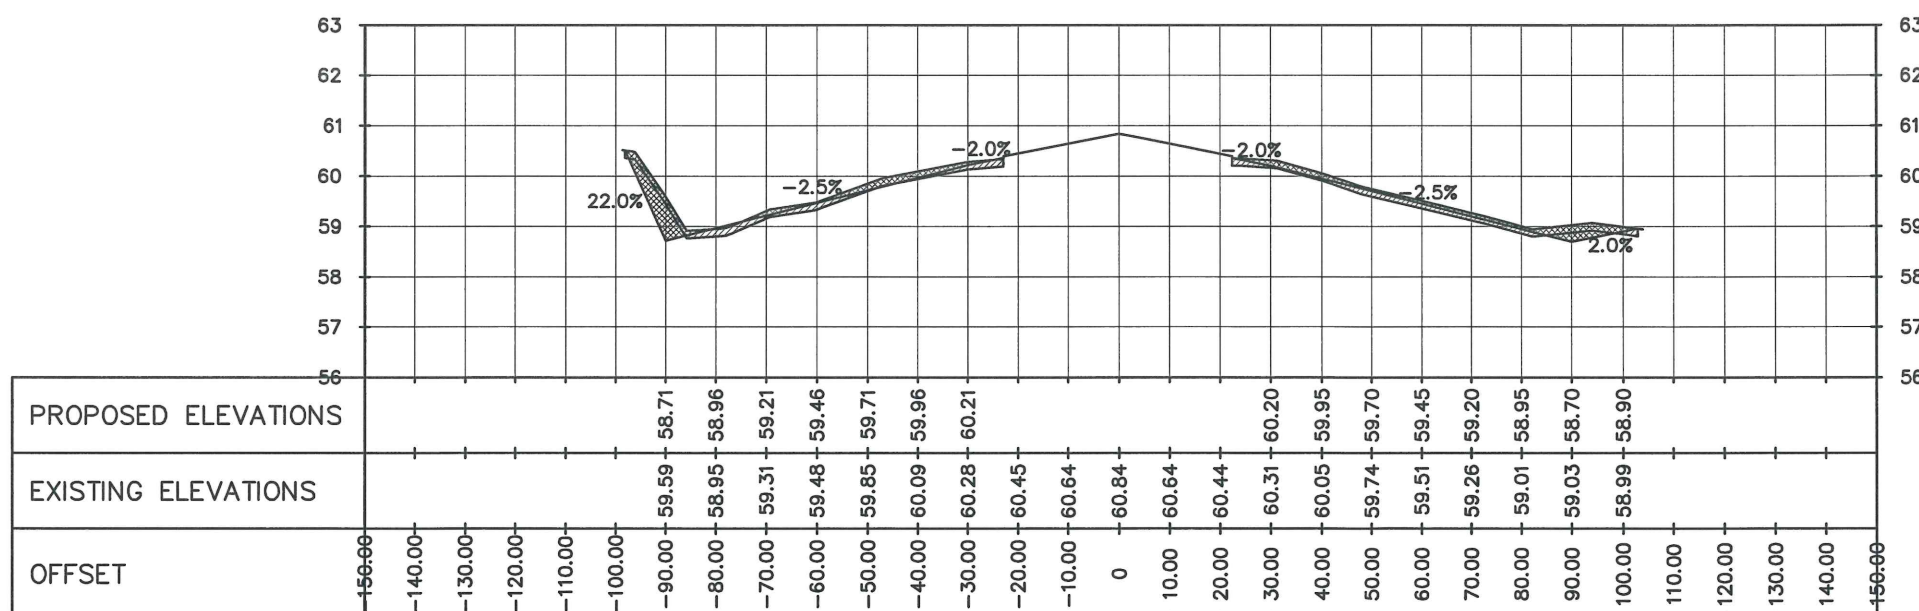

STA 1+860

FROM STA 1+840 TO STA 1+860
54 CROSS SECTION VIEWS
SCALE 1:1500 mts



REPUBLIC OF THE PHILIPPINES
CIVIL AVIATION AUTHORITY OF THE PHILIPPINES
MIA ROAD, 1300 PASAY CITY

THIS DRAWING IS EXCLUSIVE PROPERTY OF
CIVIL AVIATION AUTHORITY OF THE
PHILIPPINES AND MUST NOT BE
REPRODUCED, EXHIBITED, LOANED OR
COPIED IN PART OR IN WHOLE WITHOUT
PROPER PERMISSION AND/OR WRITTEN
CONSENT FROM THE DIRECTOR GENERAL
CAAP.

AERODROME DEVELOPMENT AND MANAGEMENT SERVICE

INFRASTRUCTURE DEVELOPMENT AND DESIGN
DIVISION

DESIGN STAFF	INITIAL/DATE
DESIGNED BY:	FMN
DRAWN BY:	GIV
REVIEWED BY:	
DATE:	

CHECKED BY:

RAUL R. CRUCENA
Division Chief III, IDDD

SUBMITTED BY:

ARNEL F. BORLADO
Department Manager III, AED-ADMS

RECOMMEND APPROVAL:

LTCOL VALENTINO A DIONELA PAF (RET)
Assistant Director General II, ADMS

APPROVED:

LTGEN RAUL L DEL ROSARIO AFP (RET)
DIRECTOR GENERAL

NOTE/REVISIONS:

PROJECT TITLE:

STRIP GRADE CORRECTION INCLUDING
REPAIR AND REPLACEMENT OF
EXISTING PERIMETER FENCE FROM
BARBED TO CHB


LOCATION:

CAUAYAN AIRPORT
Airport Rd., Cauayan City, Isabela


SHEET CONTENTS:

CROSS SECTION VIEWS
(From STA 1+880 to STA 1+900)

DRAWING SCALE:	SHEET NO.:
AS SHOWN	CW - 53
	53 70

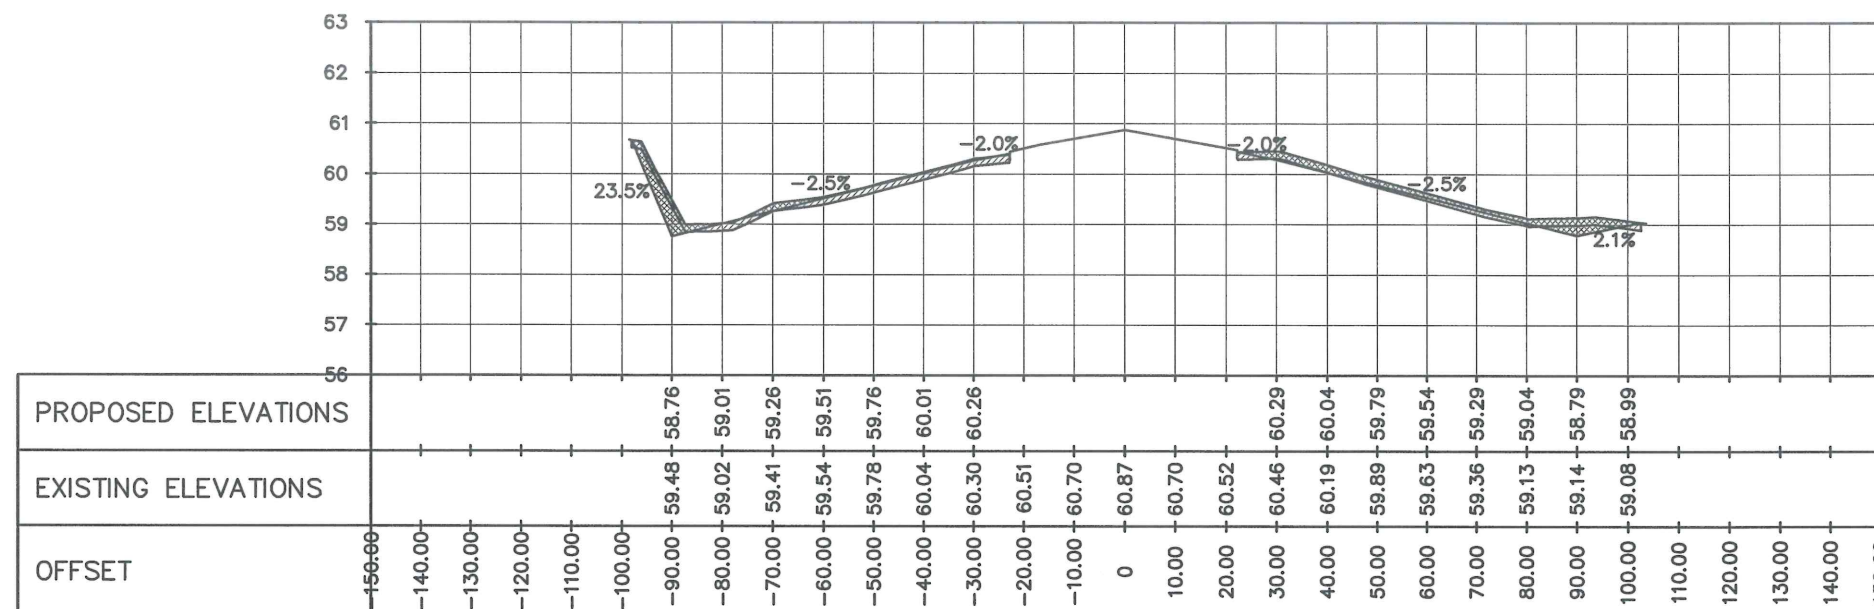

STA 1+880

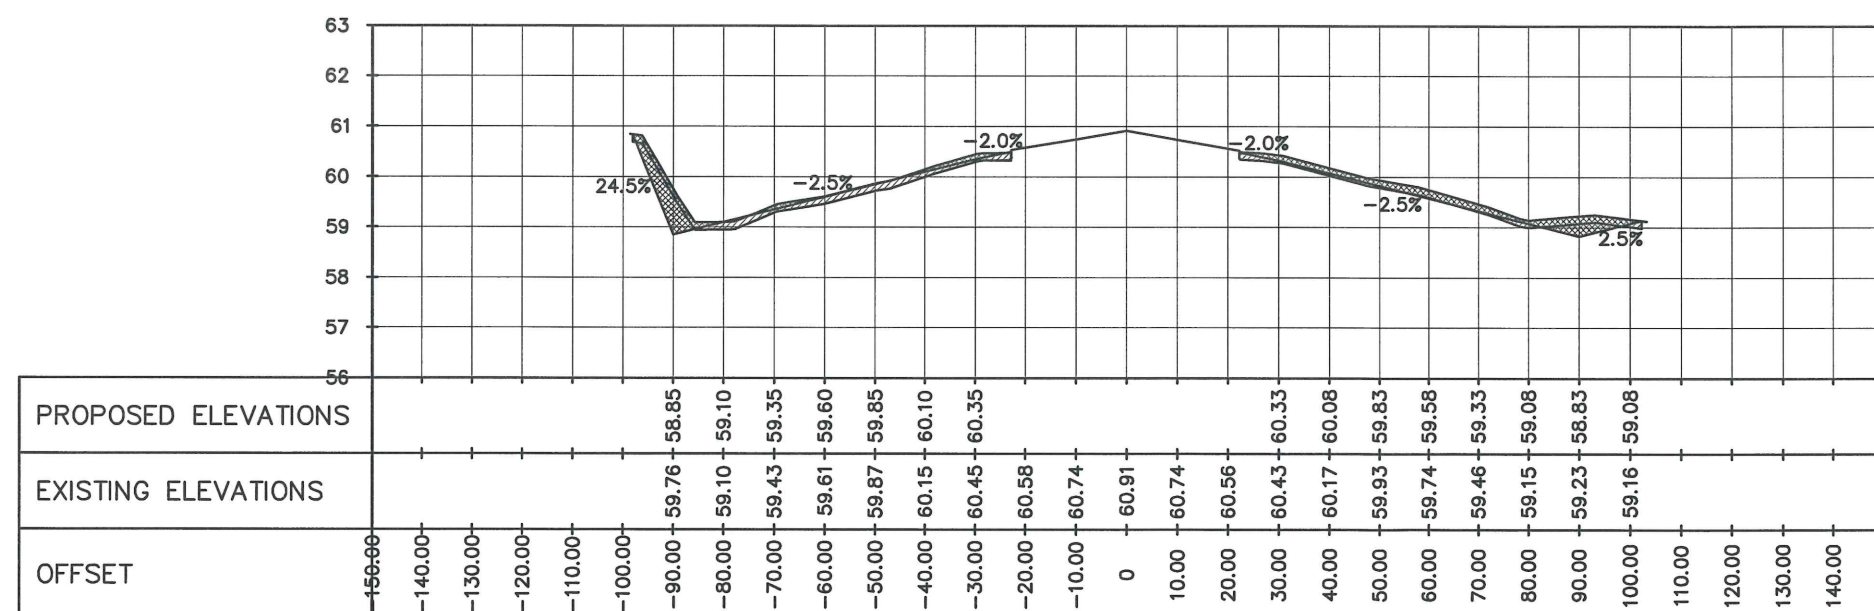

STA 1+900

FROM STA 1+880 TO STA 1+900
55
CW-53 CW-53
SCALE
CROSS SECTION VIEWS
1:1500 mts



REPUBLIC OF THE PHILIPPINES
CIVIL AVIATION AUTHORITY OF THE PHILIPPINES
MIA ROAD, 1300 PASAY CITY

THIS DRAWING IS EXCLUSIVE PROPERTY OF THE PHILIPPINES AND MUST NOT BE REPRODUCED, EXHIBITED, LOANED OR COPIED IN PART OR IN WHOLE WITHOUT PROPER PERMISSION AND/OR WRITTEN CONSENT FROM THE DIRECTOR GENERAL CAAP.

AERODROME DEVELOPMENT AND
MANAGEMENT SERVICE

INFRASTRUCTURE DEVELOPMENT AND DESIGN
DIVISION

DESIGN STAFF	INITIAL/DATE
DESIGNED BY: FMN	
DRAWN BY: GIV	<i>GIV</i>
REVIEWED BY:	
DATE:	

CHECKED BY:

Raul R. Crucena
RAUL R. CRUCENA
Division Chief III, IDDD

SUBMITTED BY:

Arnel F. Borlado
ARNEL F. BORLADO
Department Manager III, AED-ADMS

RECOMMEND APPROVAL:

LT Col Valentino A. Dionela PAF (RET)
LT COL VALENTINO A DIONELA PAF (RET)
Assistant Director General II, ADMS

APPROVED:

LT Gen Raul L. Del Rosario AFP (RET)
LT GEN RAUL L DEL ROSARIO AFP (RET)
DIRECTOR GENERAL

NOTE/REVISIONS:

PROJECT TITLE:

STRIP GRADE CORRECTION INCLUDING
REPAIR AND REPLACEMENT OF
EXISTING PERIMETER FENCE FROM
BARBED TO CHB


LOCATION:

CAUAYAN AIRPORT
Airport Rd., Cauayan City, Isabela


SHEET CONTENTS:

* CROSS SECTION VIEWS
(From STA 1+920 to STA 1+940)

DRAWING SCALE:	SHEET NO.:
AS SHOWN	CW - 54
	54 70

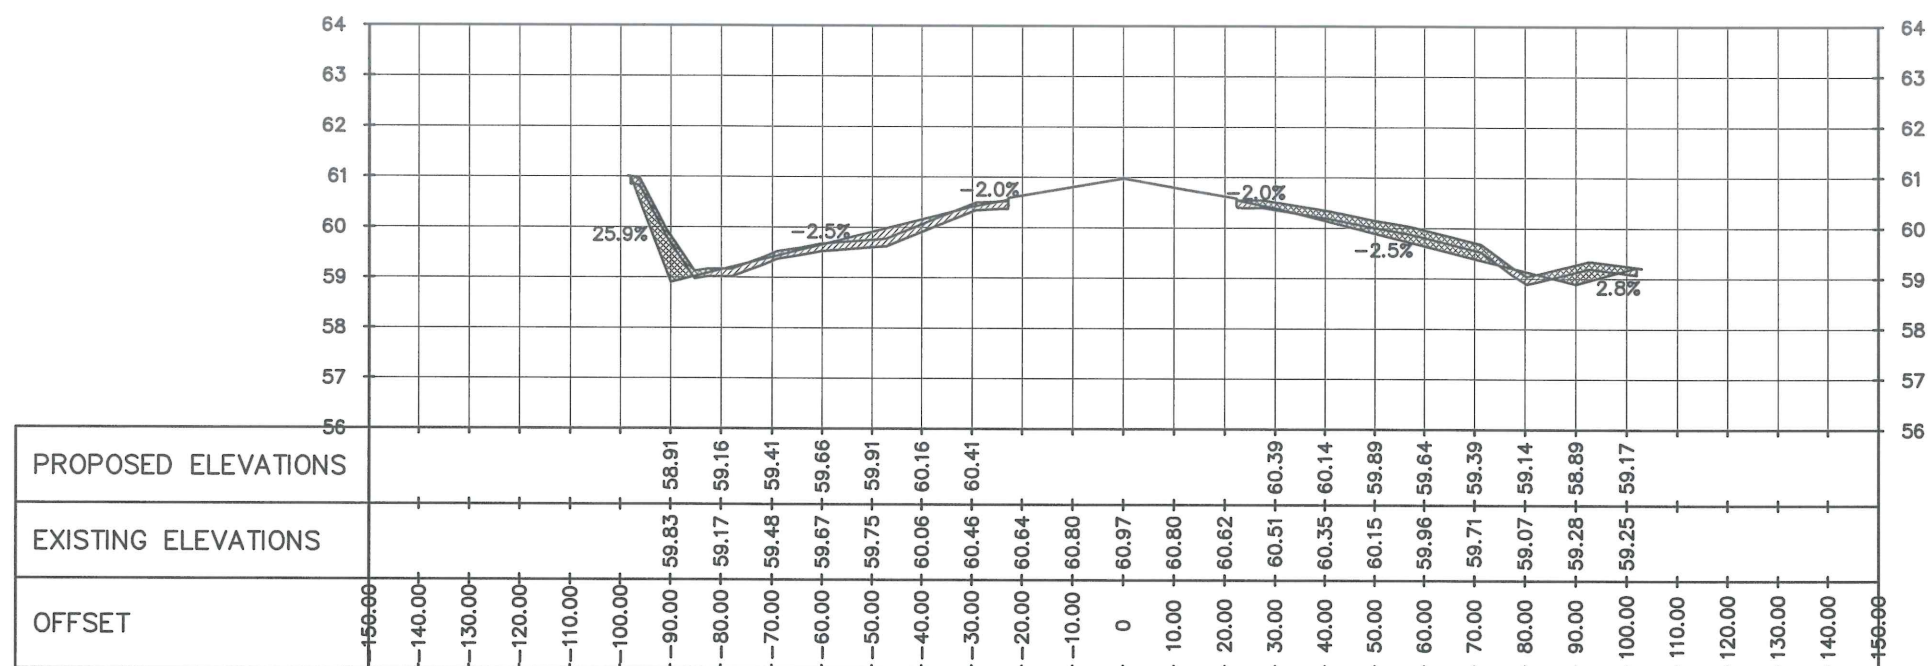

STA 1+920

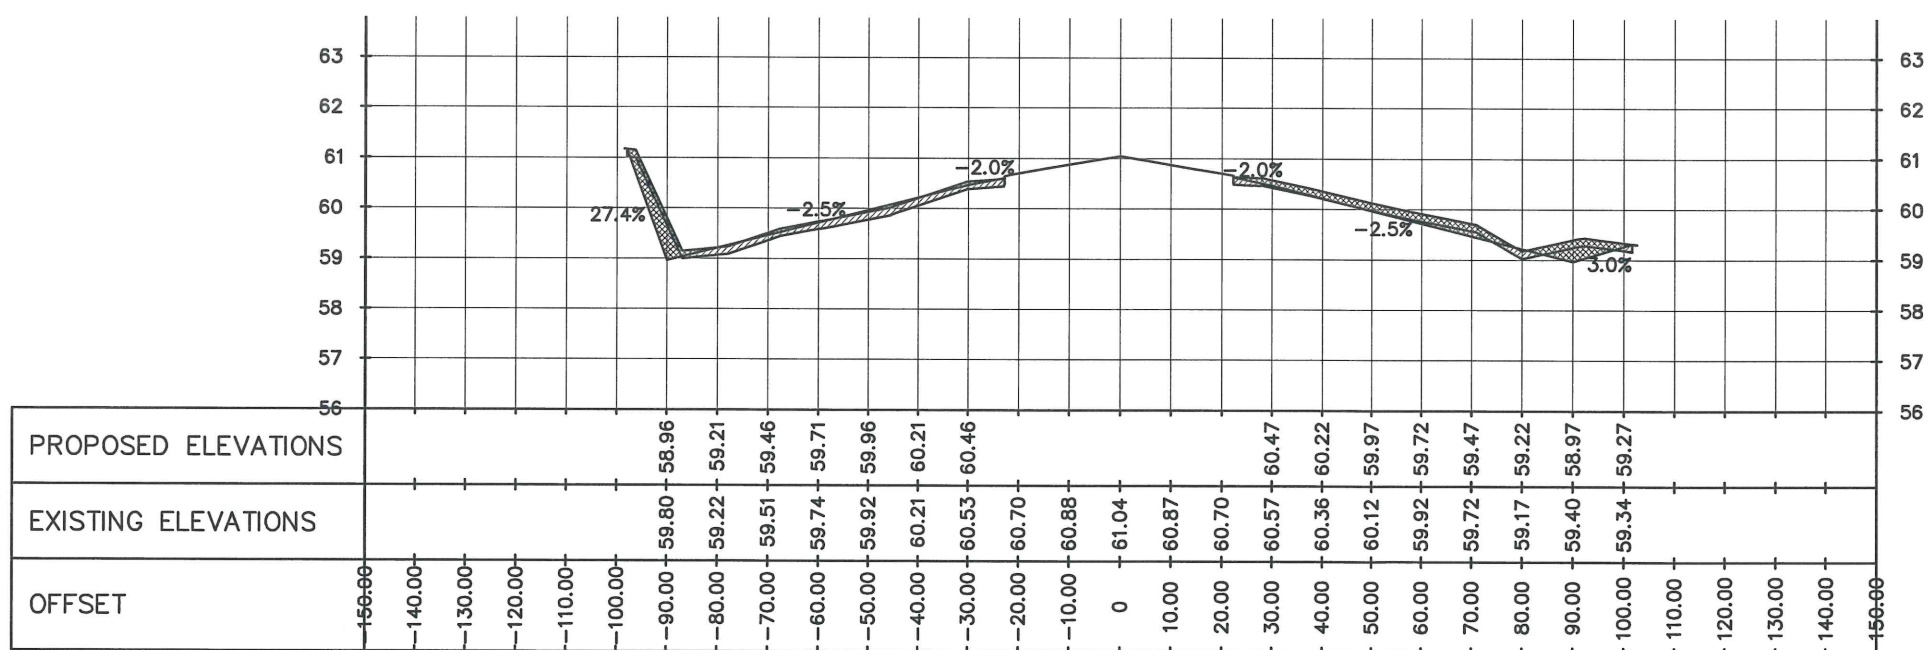

STA 1+940

FROM STA 1+920 TO STA 1+940

56 CROSS SECTION VIEWS

SCALE 1:1500 mts



REPUBLIC OF THE PHILIPPINES
CIVIL AVIATION AUTHORITY OF THE PHILIPPINES
MIA ROAD, 1300 PASAY CITY

THIS DRAWING IS EXCLUSIVE PROPERTY OF
CIVIL AVIATION AUTHORITY OF THE
PHILIPPINES AND MUST NOT BE
REPRODUCED, EXHIBITED, LOANED OR
COPIED IN PART OR IN WHOLE WITHOUT
PROPER PERMISSION AND/OR WRITTEN
CONSENT FROM THE DIRECTOR GENERAL
CAAP.

AERODROME DEVELOPMENT AND
MANAGEMENT SERVICE

INFRASTRUCTURE DEVELOPMENT AND DESIGN
DIVISION

DESIGN STAFF	INITIAL/DATE
DESIGNED BY:	FMN
DRAWN BY:	GIV
REVIEWED BY:	
DATE:	

CHECKED BY:


RAUL R. CRUCENA
Division Chief III, IDDD

SUBMITTED BY:


ARNEL F. BORLADO
Department Manager III, AED-ADMS

RECOMMEND APPROVAL:


LT COL VALENTINO A DIONELA PAF (RET)
Assistant Director General II, ADMS

APPROVED:


LT GEN RAUL L. DEL ROSARIO AFP (RET)
DIRECTOR GENERAL

NOTE/REVISIONS:

PROJECT TITLE:

STRIP GRADE CORRECTION INCLUDING
REPAIR AND REPLACEMENT OF
EXISTING PERIMETER FENCE FROM
BARBED TO CHB


LOCATION:

CAUAYAN AIRPORT
Airport Rd., Cauayan City, Isabela


SHEET CONTENTS:

* CROSS SECTION VIEWS
(From STA 1+960 to STA 1+980)

DRAWING SCALE:	SHEET NO.:
AS SHOWN	CW - 55
	55 70

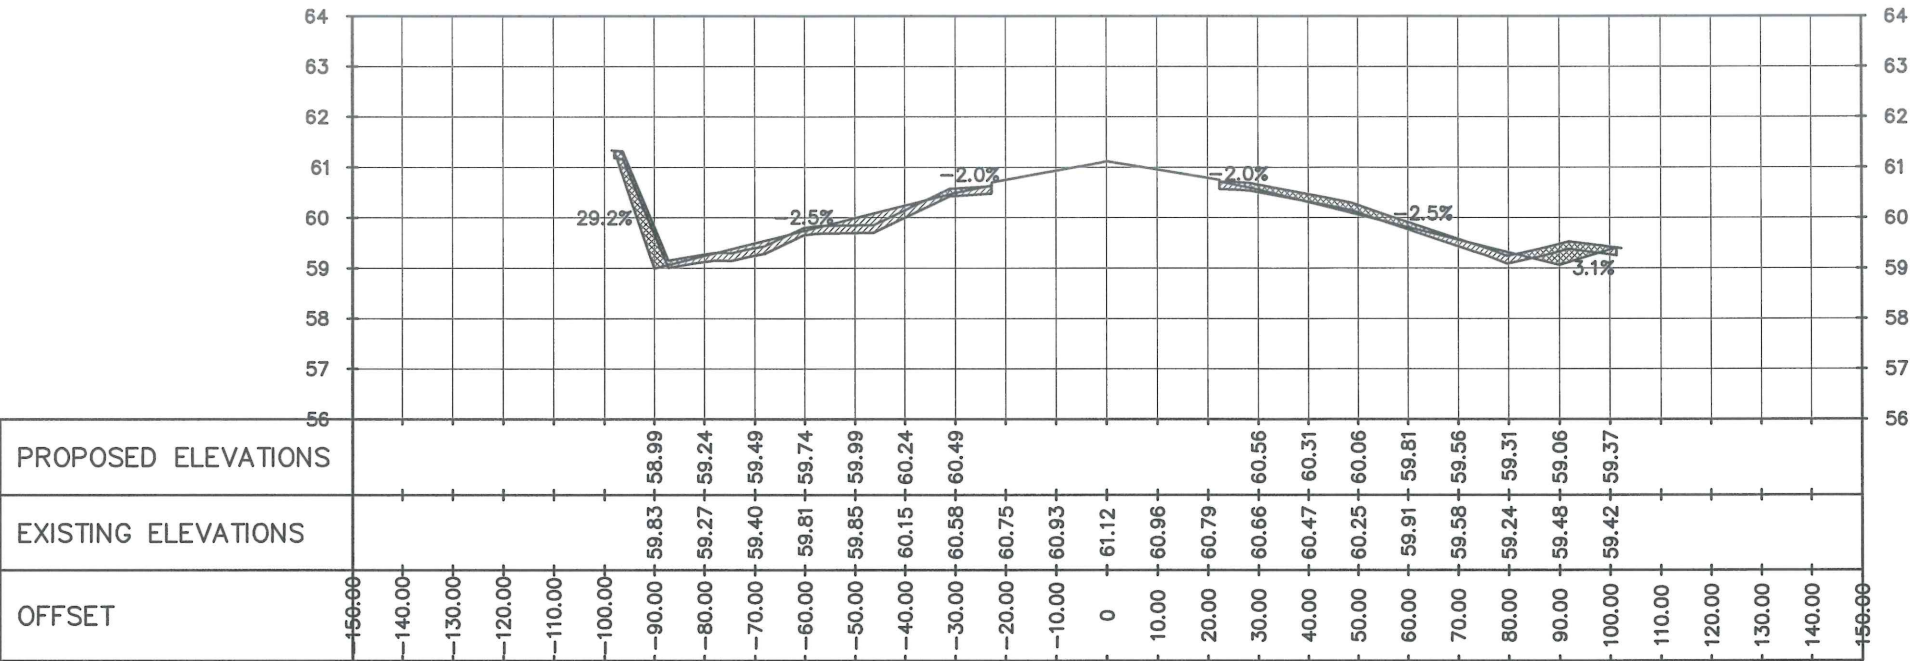

STA 1+960

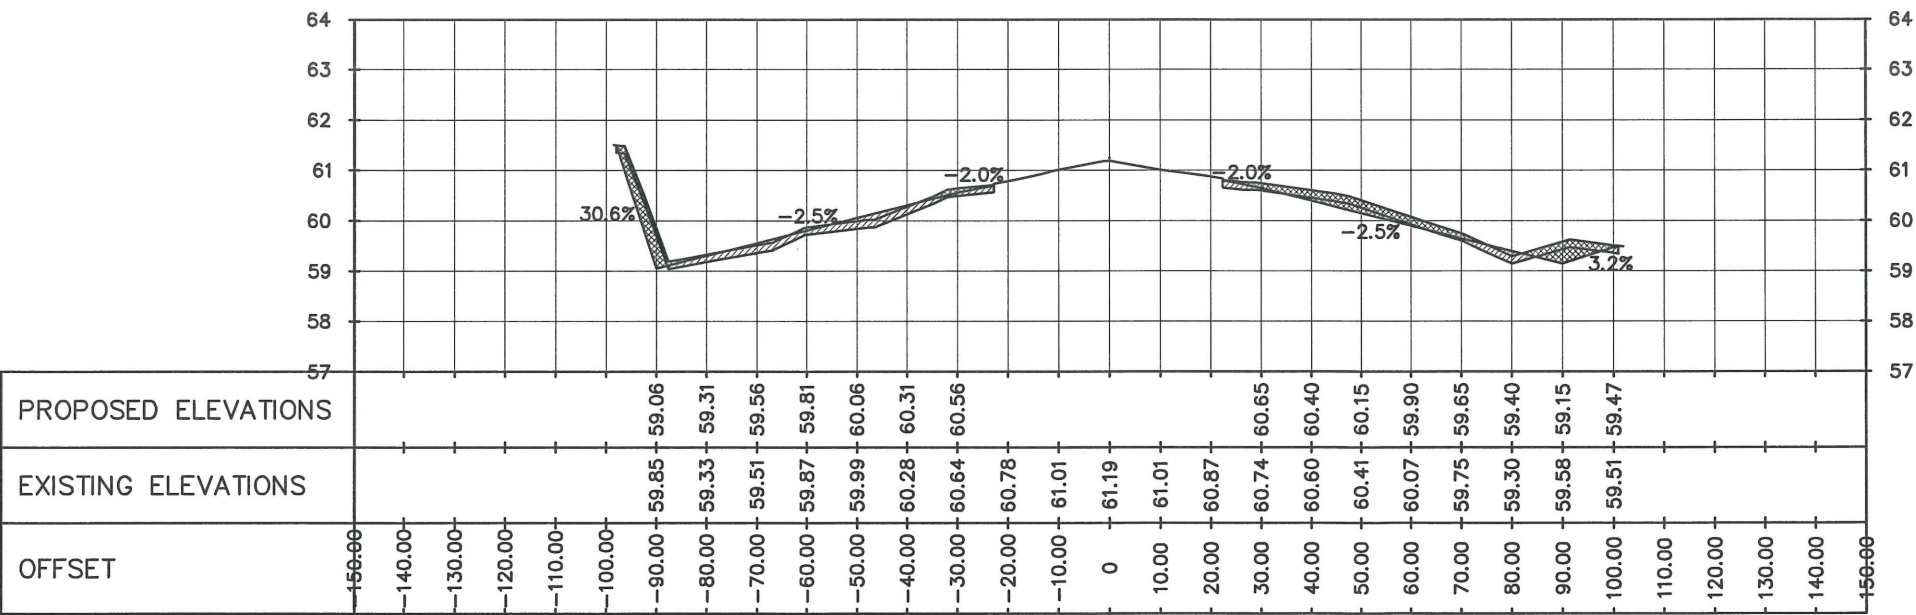

STA 1+980

FROM STA 1+960 TO STA 1+980
CROSS SECTION VIEWS
SCALE 1:1500 mts





REPUBLIC OF THE PHILIPPINES
CIVIL AVIATION AUTHORITY OF THE PHILIPPINES
MIA ROAD, 1300 PASAY CITY

THIS DRAWING IS EXCLUSIVE PROPERTY OF
CIVIL AVIATION AUTHORITY OF THE
PHILIPPINES AND MUST NOT BE
REPRODUCED, EXHIBITED, LOANED OR
COPIED IN PART OR IN WHOLE WITHOUT
PROPER PERMISSION AND/OR WRITTEN
CONSENT FROM THE DIRECTOR GENERAL
CAAP.

AERODROME DEVELOPMENT AND MANAGEMENT SERVICE

INFRASTRUCTURE DEVELOPMENT AND DESIGN
DIVISION

DESIGN STAFF	INITIAL/DATE
DESIGNED BY:	FMN
DRAWN BY:	GIV <i>[Signature]</i>
REVIEWED BY:	
DATE:	

CHECKED BY:

[Signature]
RAUL R. CRUCENA
Division Chief III, IDDD

SUBMITTED BY:

[Signature]
ARNEL F. BORLADO
Department Manager III, AED-ADMS

RECOMMEND APPROVAL:

[Signature]
LT COL VALENTINO A DIONELA PAF (RET)
Assistant Director General II, ADMS

APPROVED:

[Signature]
LTGEN RAUL L. DEL ROSARIO AFP (RET)
DIRECTOR GENERAL

NOTE/REVISIONS:

PROJECT TITLE:

STRIP GRADE CORRECTION INCLUDING
REPAIR AND REPLACEMENT OF
EXISTING PERIMETER FENCE FROM
BARBED TO CHB



LOCATION:

CAUAYAN AIRPORT
Airport Rd., Cauayan City, Isabela

SHEET CONTENTS:

• CROSS SECTION VIEWS
(From STA 2+000 to STA 2+020)

DRAWING SCALE:	SHEET NO.:
AS SHOWN	CW - 56
	56 70

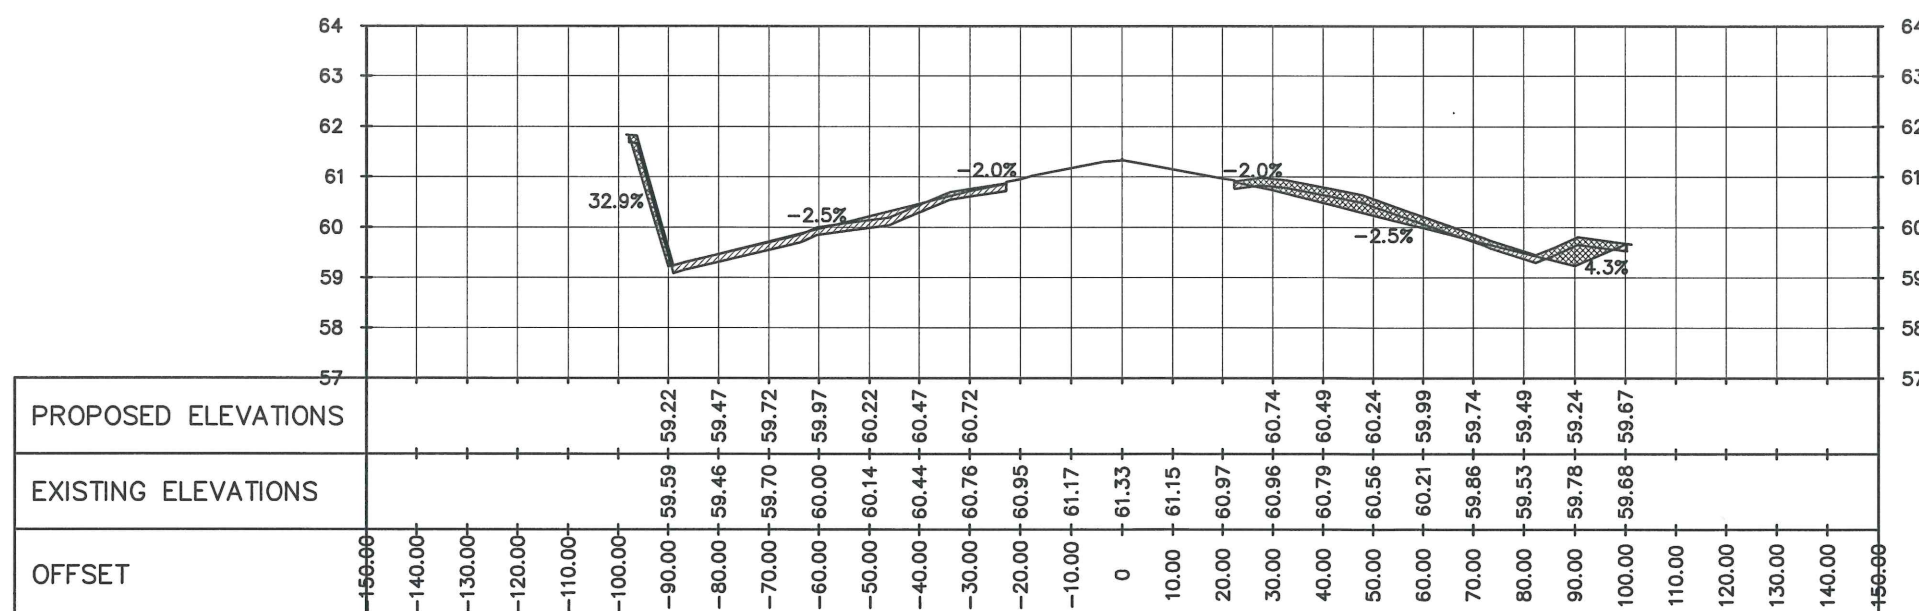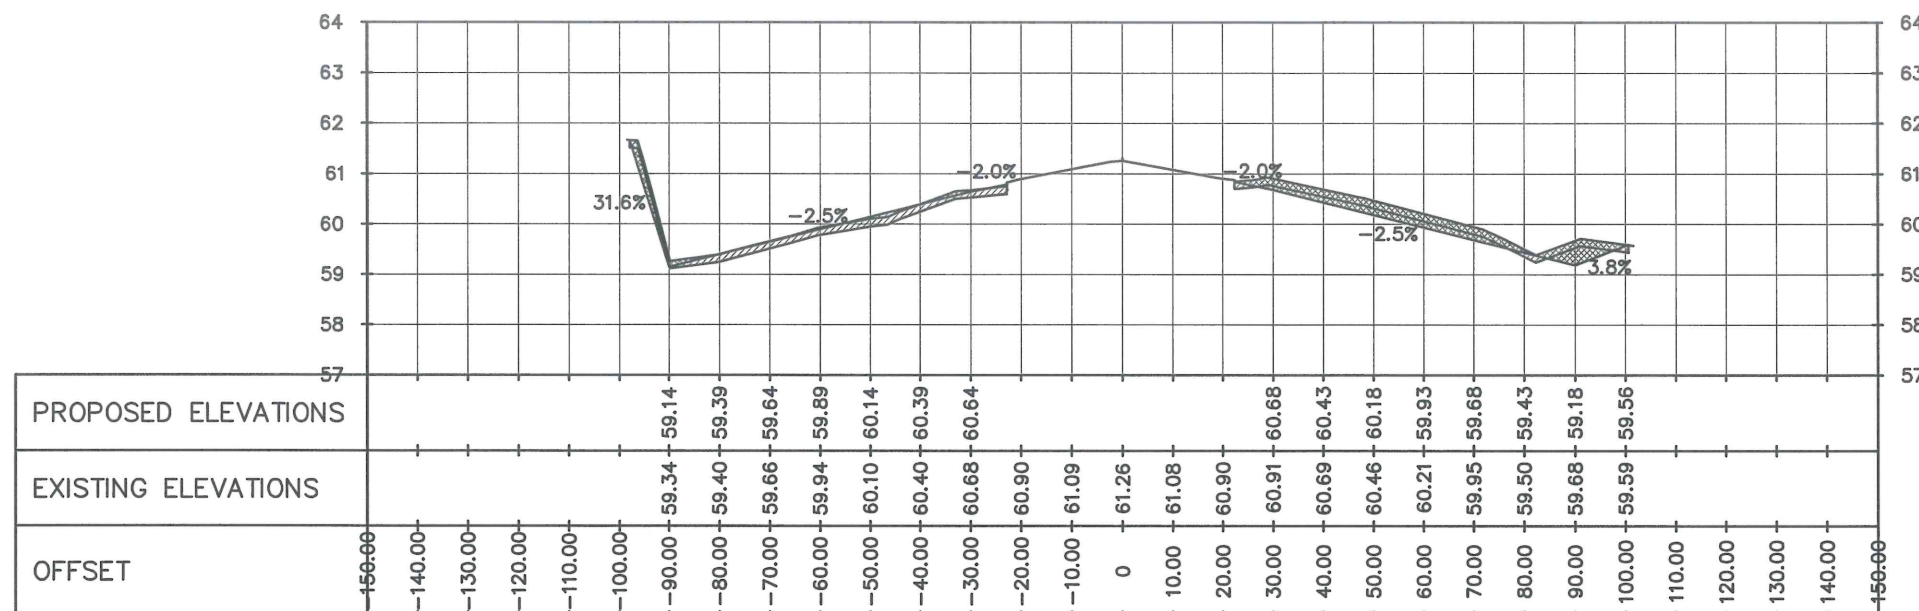

FROM STA 2+000 TO STA 2+020
CROSS SECTION VIEWS
SCALE 1:1500 mts



REPUBLIC OF THE PHILIPPINES
CIVIL AVIATION AUTHORITY OF THE PHILIPPINES
MIA ROAD, 1300 PASAY CITY

THIS DRAWING IS EXCLUSIVE PROPERTY OF
CIVIL AVIATION AUTHORITY OF THE
PHILIPPINES AND MUST NOT BE
REPRODUCED, EXHIBITED, LOANED OR
COPIED IN PART OR IN WHOLE WITHOUT
PROPER PERMISSION AND/OR WRITTEN
CONSENT FROM THE DIRECTOR GENERAL
CAAP.

AERODROME DEVELOPMENT AND MANAGEMENT SERVICE

INFRASTRUCTURE DEVELOPMENT AND DESIGN DIVISION

DESIGN STAFF	INITIAL/DATE
DESIGNED BY:	FMN
DRAWN BY:	GIV
REVIEWED BY:	
DATE:	

CHECKED BY:

RAUL R. CRUCENA
Division Chief III, IDDD

SUBMITTED BY:

ARNEL F. BORLADO
Department Manager III, AED-ADMS

RECOMMEND APPROVAL:

LTCOL VALENTINO A DIONELA PAF (RET)
Assistant Director General II, ADMS

APPROVED:

LTGEN RAUL L DEL ROSARIO AFP (RET)
DIRECTOR GENERAL

NOTE/REVISIONS:

PROJECT TITLE:

STRIP GRADE CORRECTION INCLUDING
REPAIR AND REPLACEMENT OF
EXISTING PERIMETER FENCE FROM
BARBED TO CHB


LOCATION:

CAUAYAN AIRPORT
Airport Rd., Cauayan City, Isabela


SHEET CONTENTS:

CROSS SECTION VIEWS
(From STA 2+040 to STA 2+060)

DRAWING SCALE:	SHEET NO.:
AS SHOWN	CW - 57
	57 70

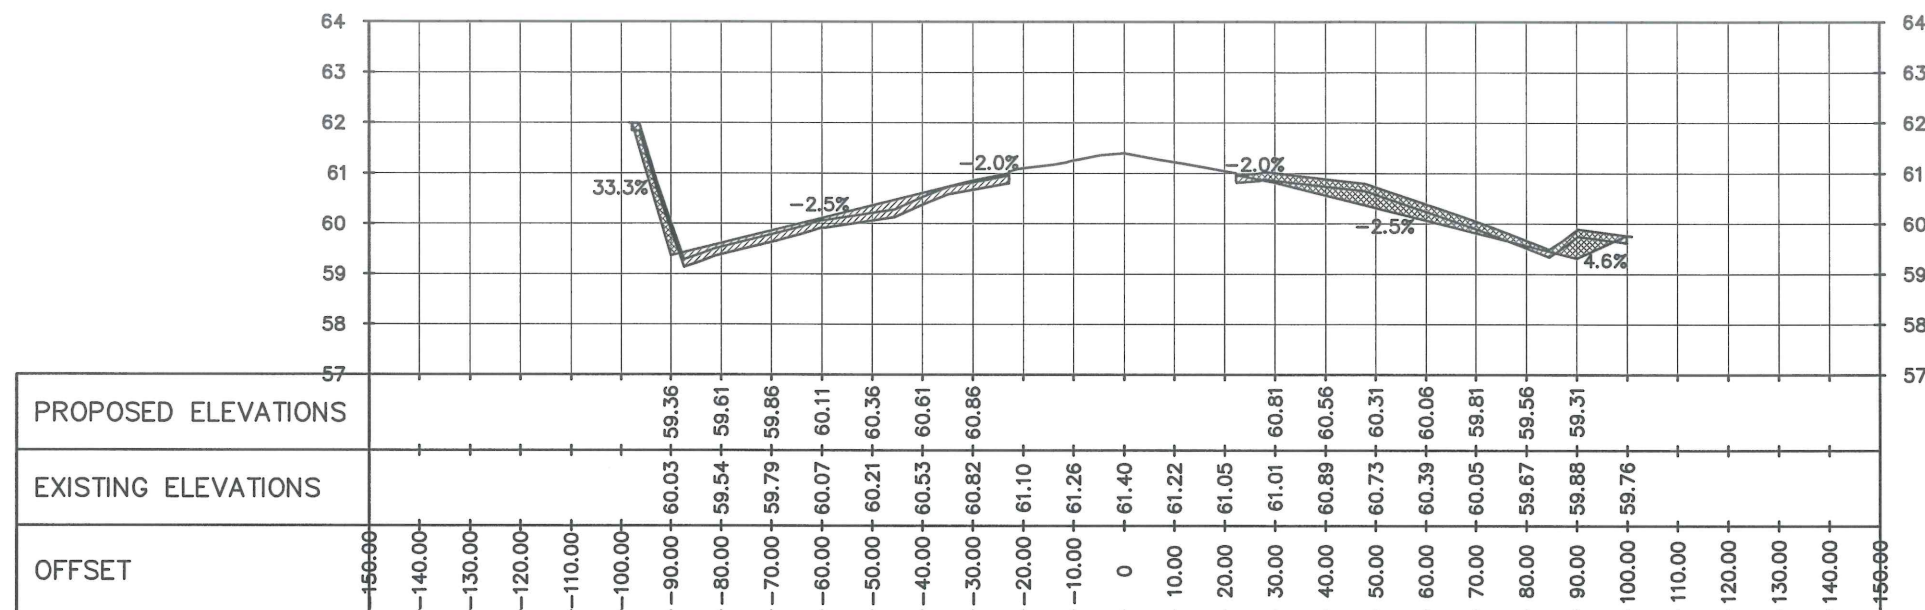

STA 2+040

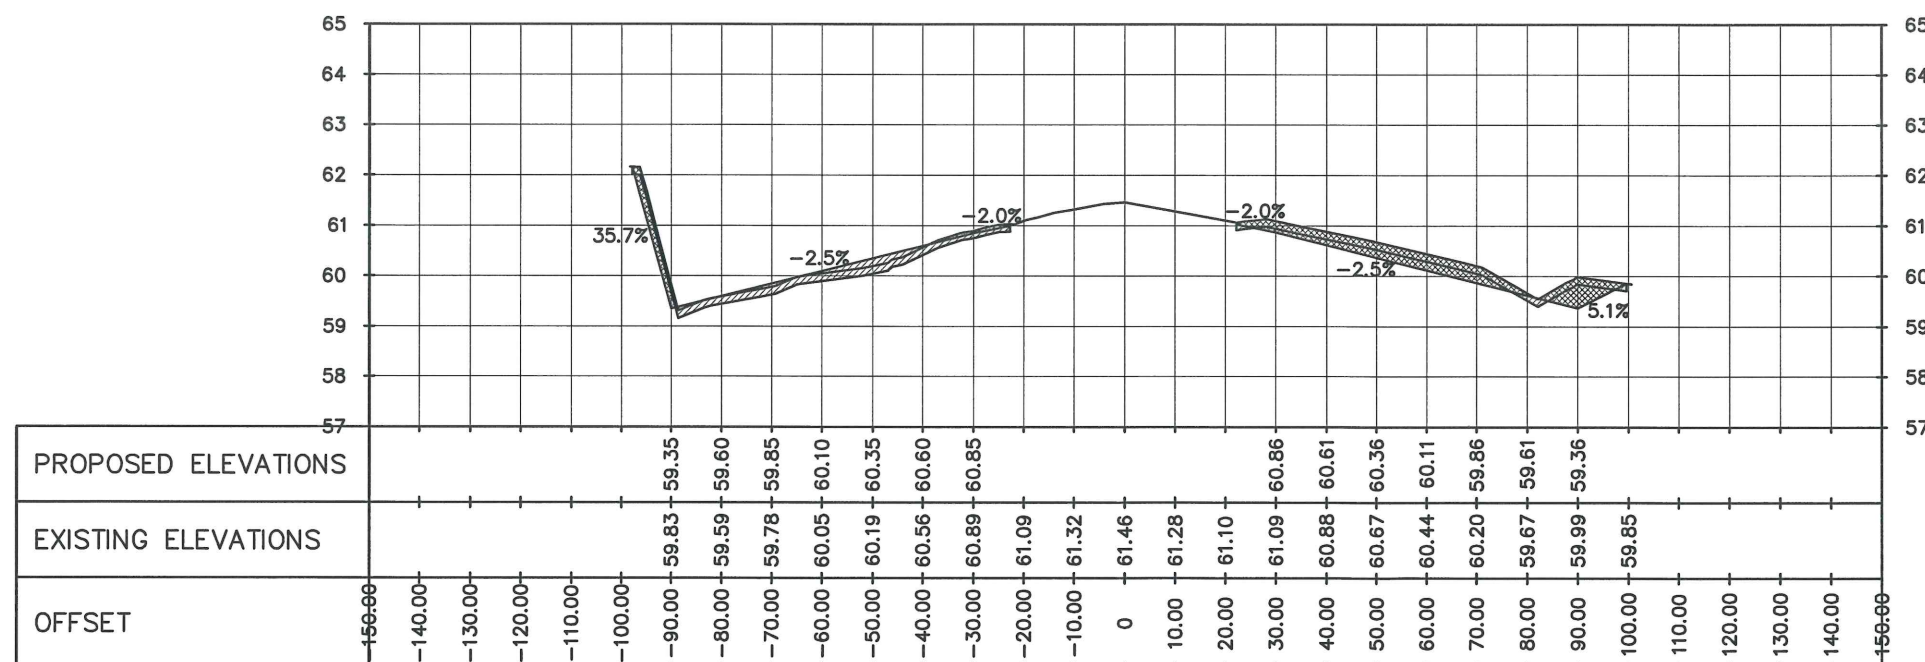

STA 2+060

FROM STA 2+040 TO STA 2+060
CROSS SECTION VIEWS
SCALE 1:1500 mts



REPUBLIC OF THE PHILIPPINES
CIVIL AVIATION AUTHORITY OF THE PHILIPPINES
MIA ROAD, 1300 PASAY CITY

THIS DRAWING IS EXCLUSIVE PROPERTY OF
CIVIL AVIATION AUTHORITY OF THE
PHILIPPINES AND MUST NOT BE
REPRODUCED, EXHIBITED, LOANED OR
COPIED IN PART OR IN WHOLE WITHOUT
PROPER PERMISSION AND/OR WRITTEN
CONSENT FROM THE DIRECTOR GENERAL
CAAP.

AERODROME DEVELOPMENT AND MANAGEMENT SERVICE

INFRASTRUCTURE DEVELOPMENT AND DESIGN
DIVISION

DESIGN STAFF	INITIAL/DATE
DESIGNED BY:	FMN
DRAWN BY:	GV
REVIEWED BY:	
DATE:	

CHECKED BY:

RAUL R. CRUCENA
Division Chief III, IDDD

SUBMITTED BY:

ARNEL F. BORLADO
Department Manager III, AED-ADMS

RECOMMEND APPROVAL:

LTCOL VALENTINO A. DIONELA PAF (RET)
Assistant Director General II, ADMS

APPROVED:

LTGEN RAUL L. DEL ROSARIO AFP (RET)
DIRECTOR GENERAL

NOTE/REVISIONS:

PROJECT TITLE:

STRIP GRADE CORRECTION INCLUDING
REPAIR AND REPLACEMENT OF
EXISTING PERIMETER FENCE FROM
BARBED TO CHB


LOCATION:

CAUAYAN AIRPORT
Airport Rd., Cauayan City, Isabela


SHEET CONTENTS:

* CROSS SECTION VIEWS
(From STA 2+080 to STA 2+100)

DRAWING SCALE:	SHEET NO.:
AS SHOWN	CW - 58
	58 70

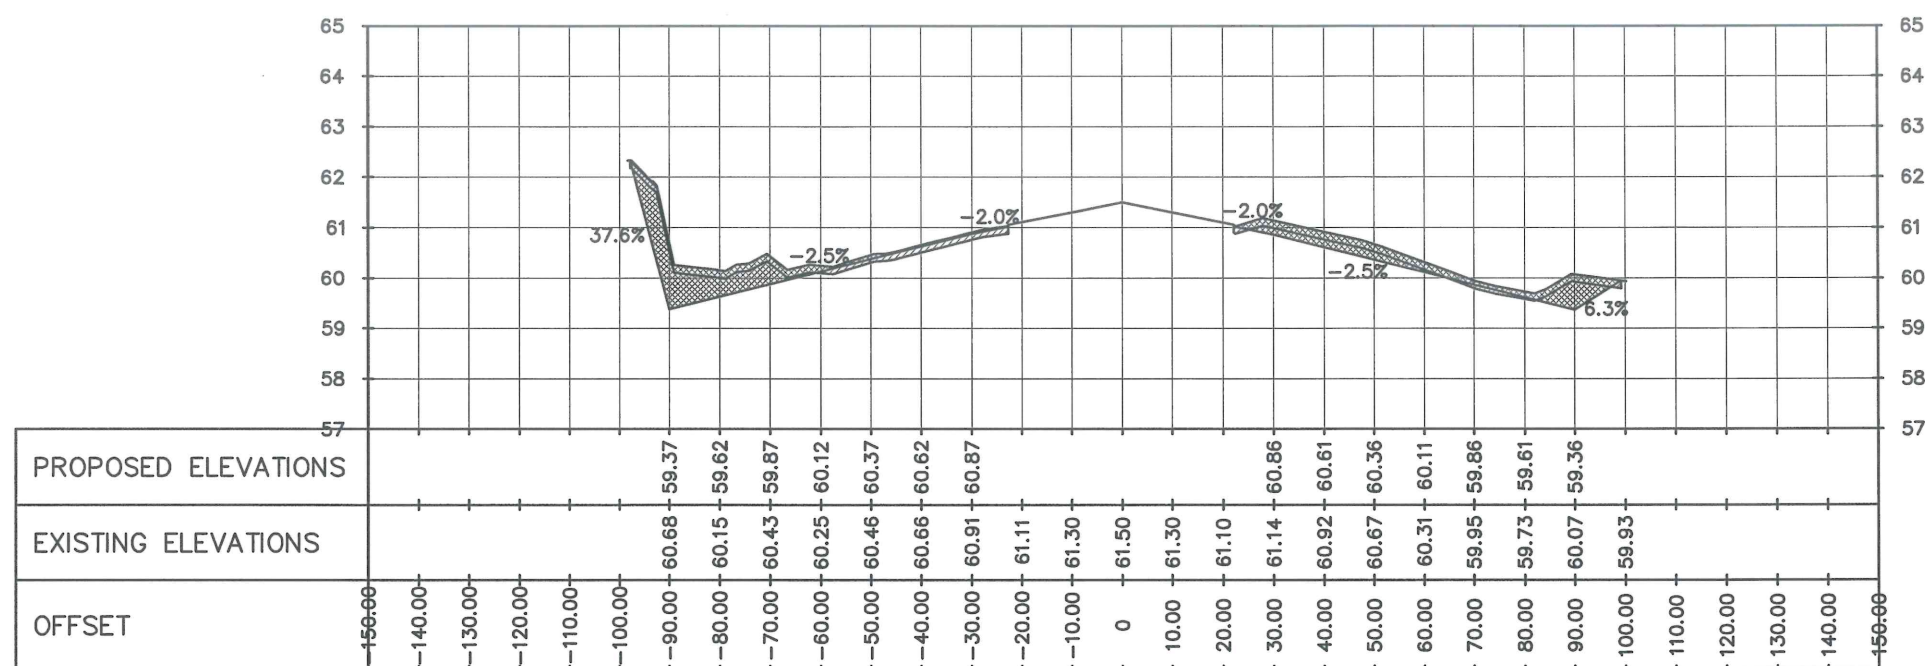

STA 2+080

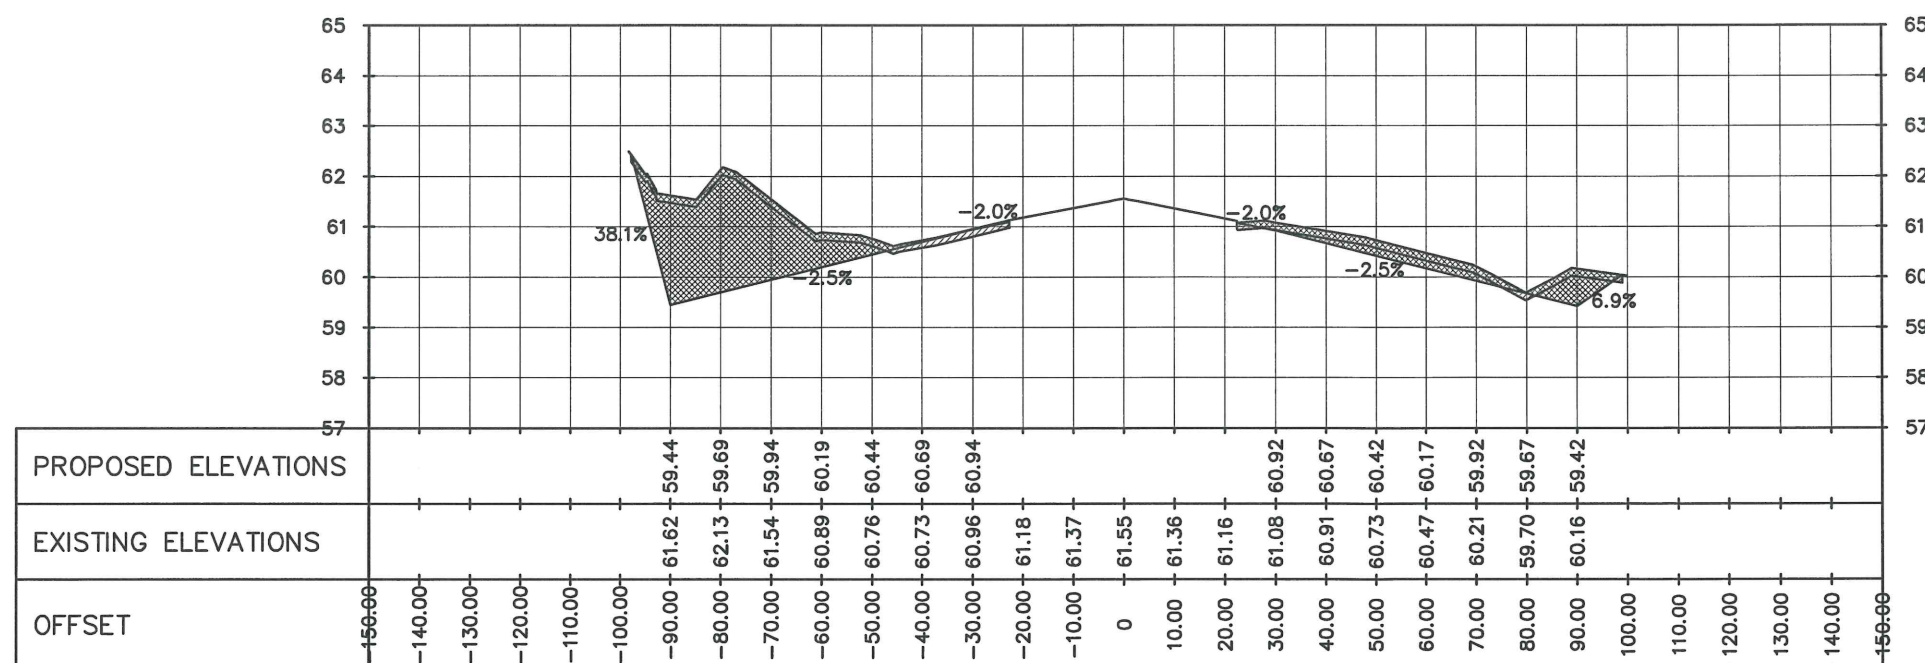

STA 2+100

FROM STA 2+080 TO STA 2+100
CROSS SECTION VIEWS
SCALE 1:1500 mts



REPUBLIC OF THE PHILIPPINES
CIVIL AVIATION AUTHORITY OF THE PHILIPPINES
MIA ROAD, 1300 PASAY CITY

THIS DRAWING IS EXCLUSIVE PROPERTY OF
CIVIL AVIATION AUTHORITY OF THE
PHILIPPINES AND MUST NOT BE
REPRODUCED, EXHIBITED, LOANED OR
COPIED IN PART OR IN WHOLE WITHOUT
PROPER PERMISSION AND/OR WRITTEN
CONSENT FROM THE DIRECTOR GENERAL
CAAP.

AERODROME DEVELOPMENT AND MANAGEMENT SERVICE

INFRASTRUCTURE DEVELOPMENT AND DESIGN DIVISION

DESIGN STAFF	INITIAL/DATE
DESIGNED BY:	FMN
DRAWN BY:	GJV
REVIEWED BY:	
DATE:	

CHECKED BY:

RAUL R. CRUCENA
Division Chief III, IDDD

SUBMITTED BY:

ARNEL F. BORLADO
Department Manager III, AED-ADMS

RECOMMEND APPROVAL:

LTCOL VALENTINO A DIONELA PAF (RET)
Assistant Director General II, ADMS

APPROVED:

LTGEN RAUL L DEL ROSARIO AFP (RET)
DIRECTOR GENERAL

NOTE/REVISIONS:

PROJECT TITLE:

STRIP GRADE CORRECTION INCLUDING
REPAIR AND REPLACEMENT OF
EXISTING PERIMETER FENCE FROM
BARBED TO CHB


LOCATION:

CAUAYAN AIRPORT
Airport Rd., Cauayan City, Isabela


SHEET CONTENTS:

• CROSS SECTION VIEWS
(From STA 2+120 to STA 2+140)

DRAWING SCALE:	SHEET NO.:
AS SHOWN	CW - 59
	59 70

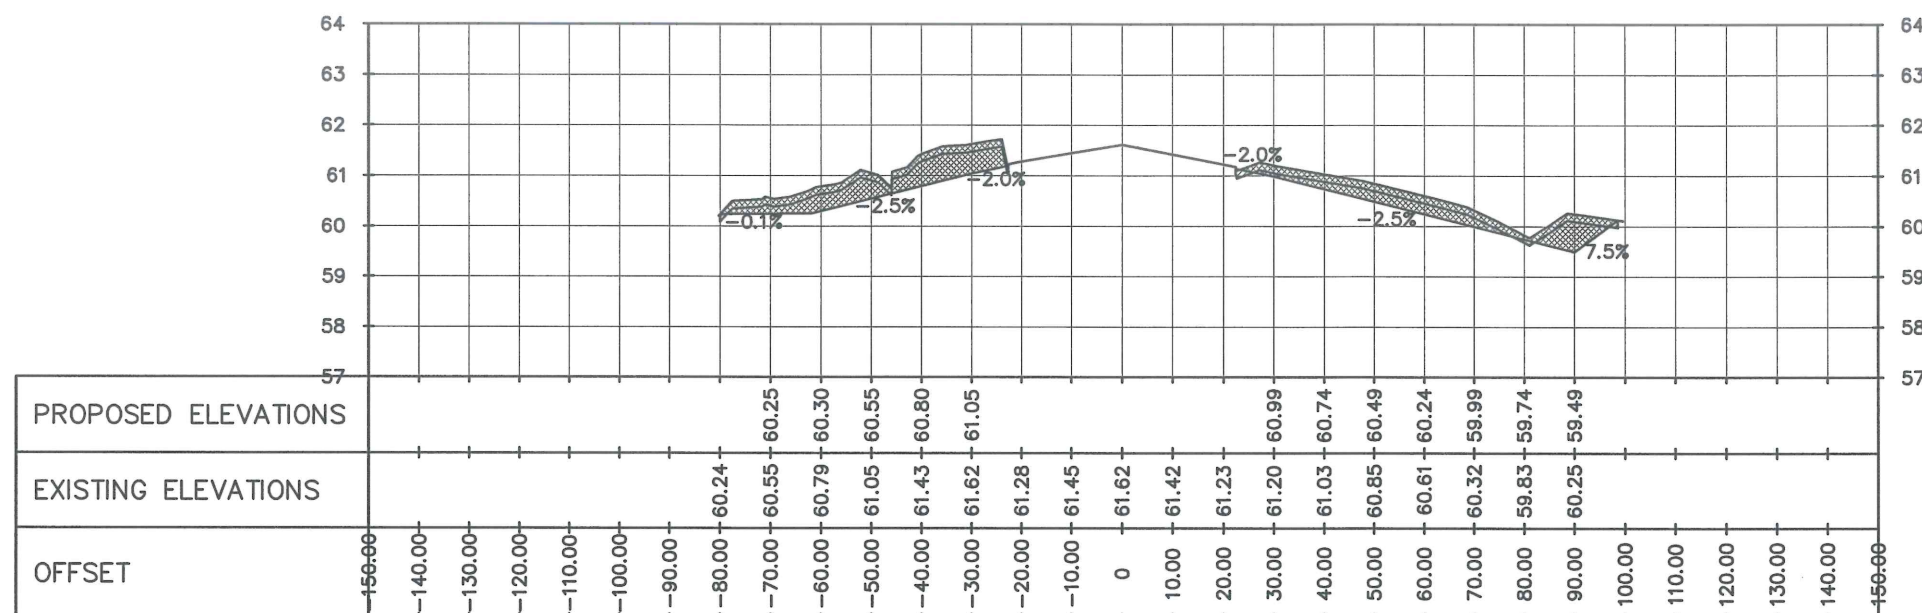

STA 2+120

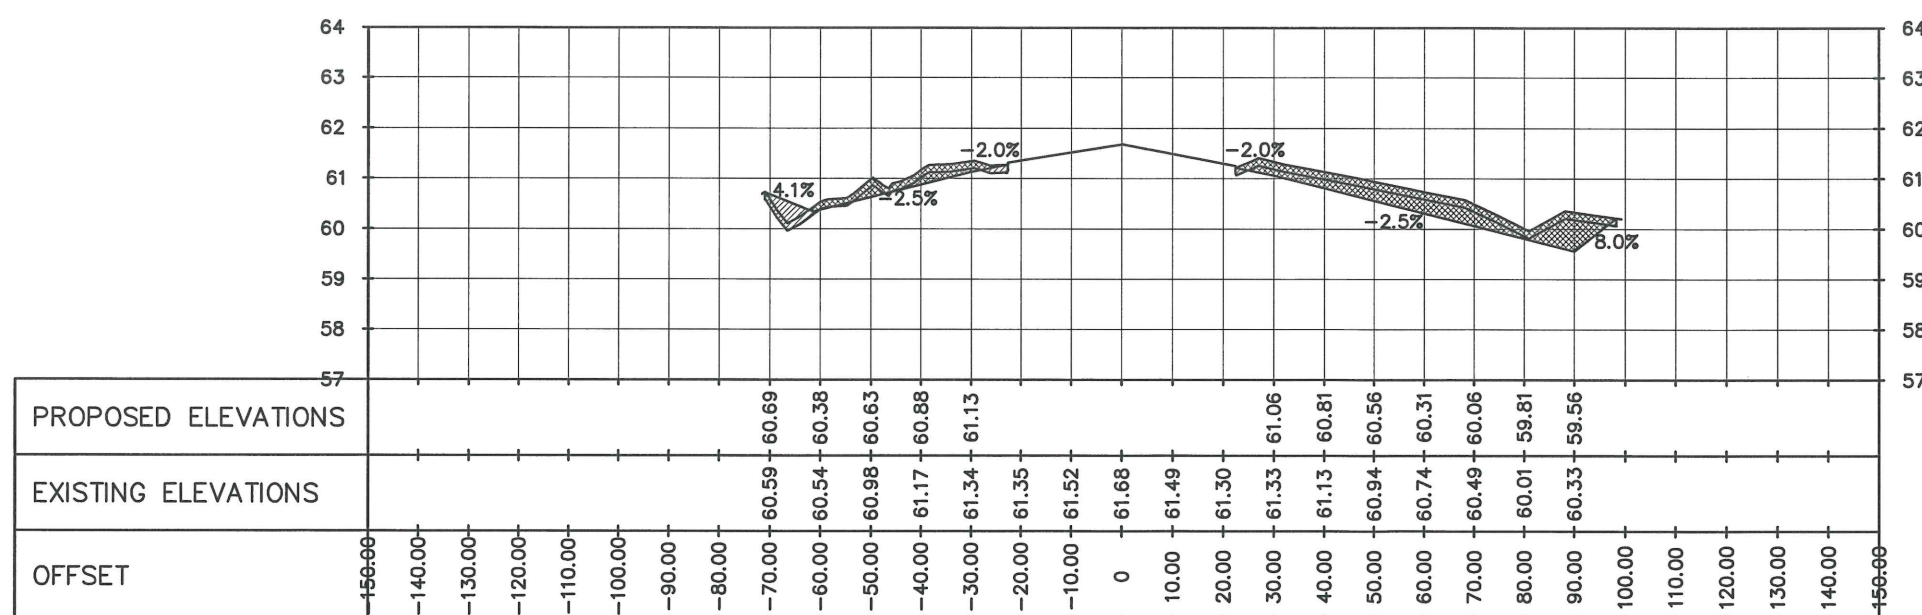

STA 2+140

FROM STA 2+120 TO STA 2+140
CROSS SECTION VIEWS
SCALE 1:1500 mts





THIS DRAWING IS EXCLUSIVE PROPERTY OF
CIVIL AVIATION AUTHORITY OF THE
PHILIPPINES AND MUST NOT BE
REPRODUCED, EXHIBITED, LOANED OR
COPIED IN PART OR IN WHOLE WITHOUT
PROPER PERMISSION AND/OR WRITTEN
CONSENT FROM THE DIRECTOR GENERAL
CAAP.

AERODROME DEVELOPMENT AND
MANAGEMENT SERVICE

INFRASTRUCTURE DEVELOPMENT AND DESIGN
DIVISION

DESIGN STAFF	INITIAL/DATE
<u>DESIGNED BY:</u>	<u>FMN</u>
<u>DRAWN BY:</u>	<u>GJV</u> <i>[Signature]</i>
<u>REVIEWED BY:</u>	
<u>DATE:</u>	

CHECKED BY:


RAUL R. CRUCENA
Division Chief III, IDDD

SUBMITTED BY:


ARNEL F. BORLADO
Department Manager III, AED-ADMS

RECOMMEND APPROVAL:


LTCOL VALENTINO A DIONELA PAF (RET)
Assistant Director General II, ADMS

APPROVED:


LTGEN PAUL I. DEL ROSARIO AFP (RE)
DIRECTOR GENERAL

NOTE/REVISIONS:

PROJECT TITLE:

STRIP GRADE CORRECTION INCLUDING
REPAIR AND REPLACEMENT OF
EXISTING PERIMETER FENCE FROM
BARBED TO CHB

LOCATION:

CAUAYAN AIRPORT
Airport Rd., Cauayan City, Isabela

SHEET CONTENTS:

• CROSS SECTION VIEWS
(From STA 2+160 to STA 2+180)


DRAWING SCALE:

SHEET NO.:


AS SHOWN

CW - 60

6

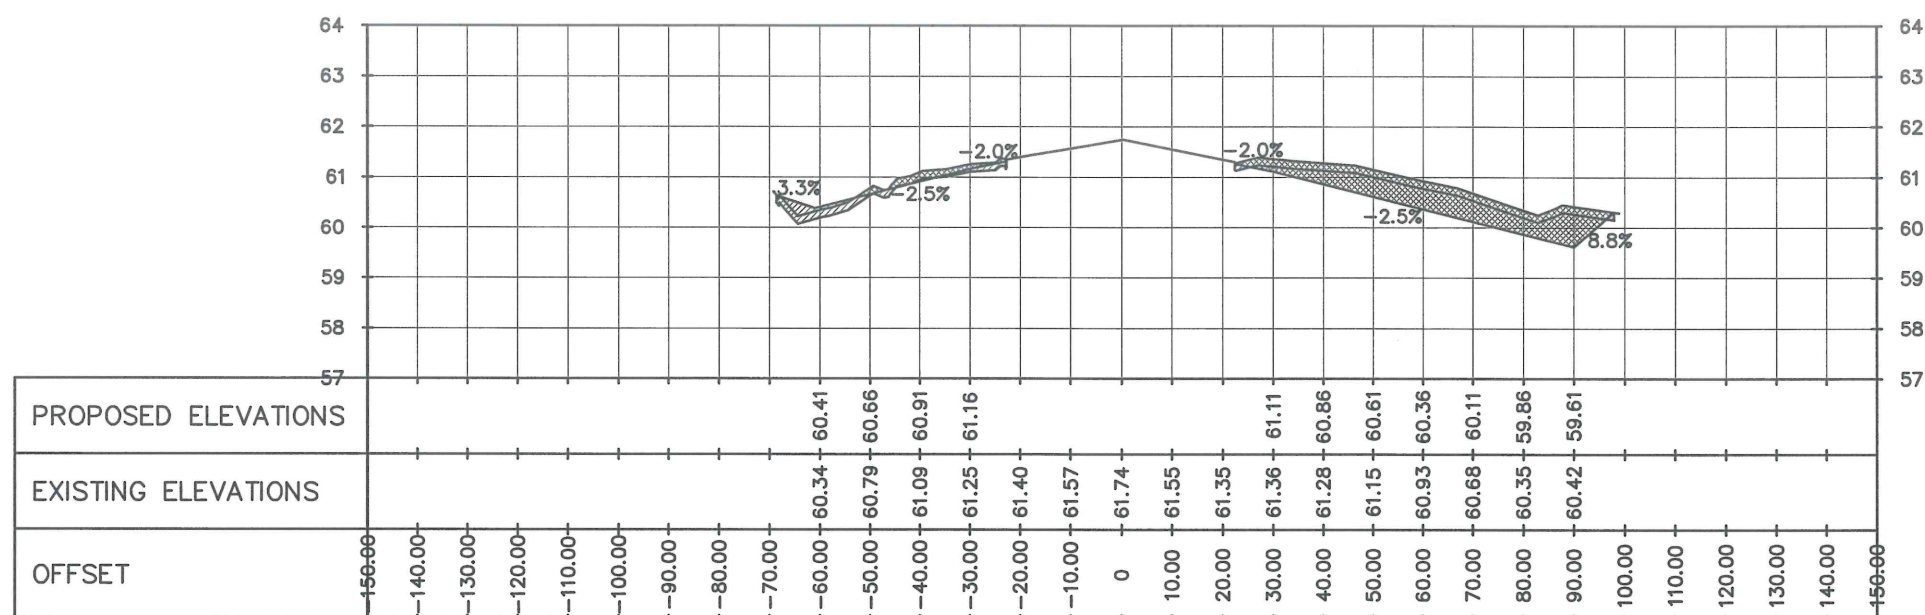

STA 2+160

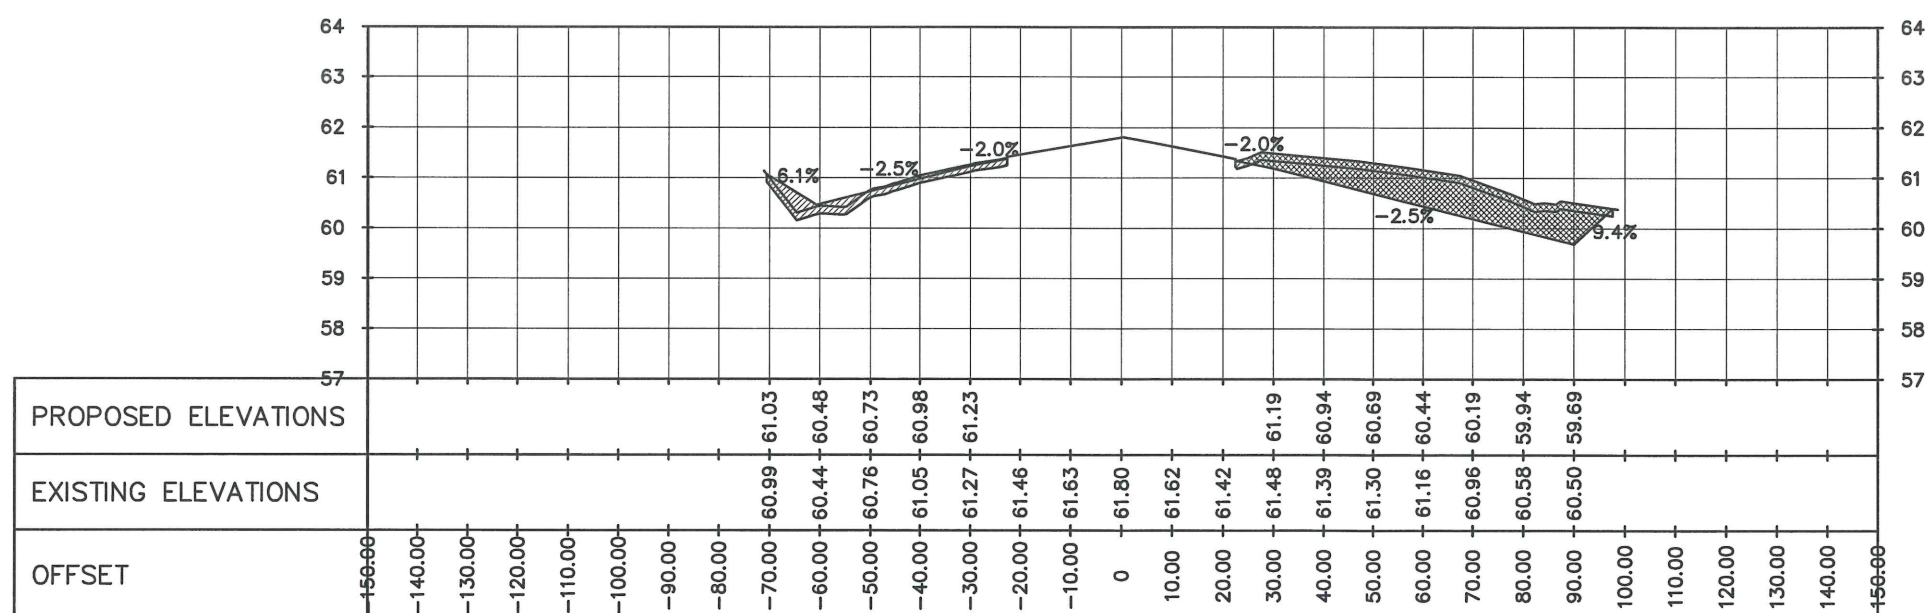

STA 2+180

FROM STA 2+160 TO STA 2+180
CROSS SECTION VIEWS
SCALE 1:1500 mt

1:1500 mts



REPUBLIC OF THE PHILIPPINES
CIVIL AVIATION AUTHORITY OF THE PHILIPPINES
MIA ROAD, 1300 PASAY CITY

THIS DRAWING IS EXCLUSIVE PROPERTY OF
CIVIL AVIATION AUTHORITY OF THE
PHILIPPINES AND MUST NOT BE
REPRODUCED, EXHIBITED, LOANED OR
COPIED IN PART OR IN WHOLE WITHOUT
PROPER PERMISSION AND/OR WRITTEN
CONSENT FROM THE DIRECTOR GENERAL
CAAP.

AERODROME DEVELOPMENT AND MANAGEMENT SERVICE

INFRASTRUCTURE DEVELOPMENT AND DESIGN DIVISION

DESIGN STAFF	INITIAL/DATE
DESIGNED BY:	FMN
DRAWN BY:	GIV
REVIEWED BY:	
DATE:	

CHECKED BY:

RAUL R. CRUCENA
Division Chief III, IDDD

SUBMITTED BY:

ARNEL F. BORLADO
Department Manager III, AED-ADMS

RECOMMEND APPROVAL:

LT COL VALENTINO A DIONELA PAF (RET)
Assistant Director General II, ADMS

APPROVED:

LT GEN RAUL L DEL ROSARIO AFP (RET)
DIRECTOR GENERAL

NOTE/REVISIONS:

PROJECT TITLE:

STRIP GRADE CORRECTION INCLUDING
REPAIR AND REPLACEMENT OF
EXISTING PERIMETER FENCE FROM
BARBED TO CHB



LOCATION:

CAUAYAN AIRPORT
Airport Rd., Cauayan City, Isabela

SHEET CONTENTS:

* CROSS SECTION VIEWS
(From STA 2+200 to STA 2+220)

DRAWING SCALE:	SHEET NO.:
AS SHOWN	CW - 61
	61 70

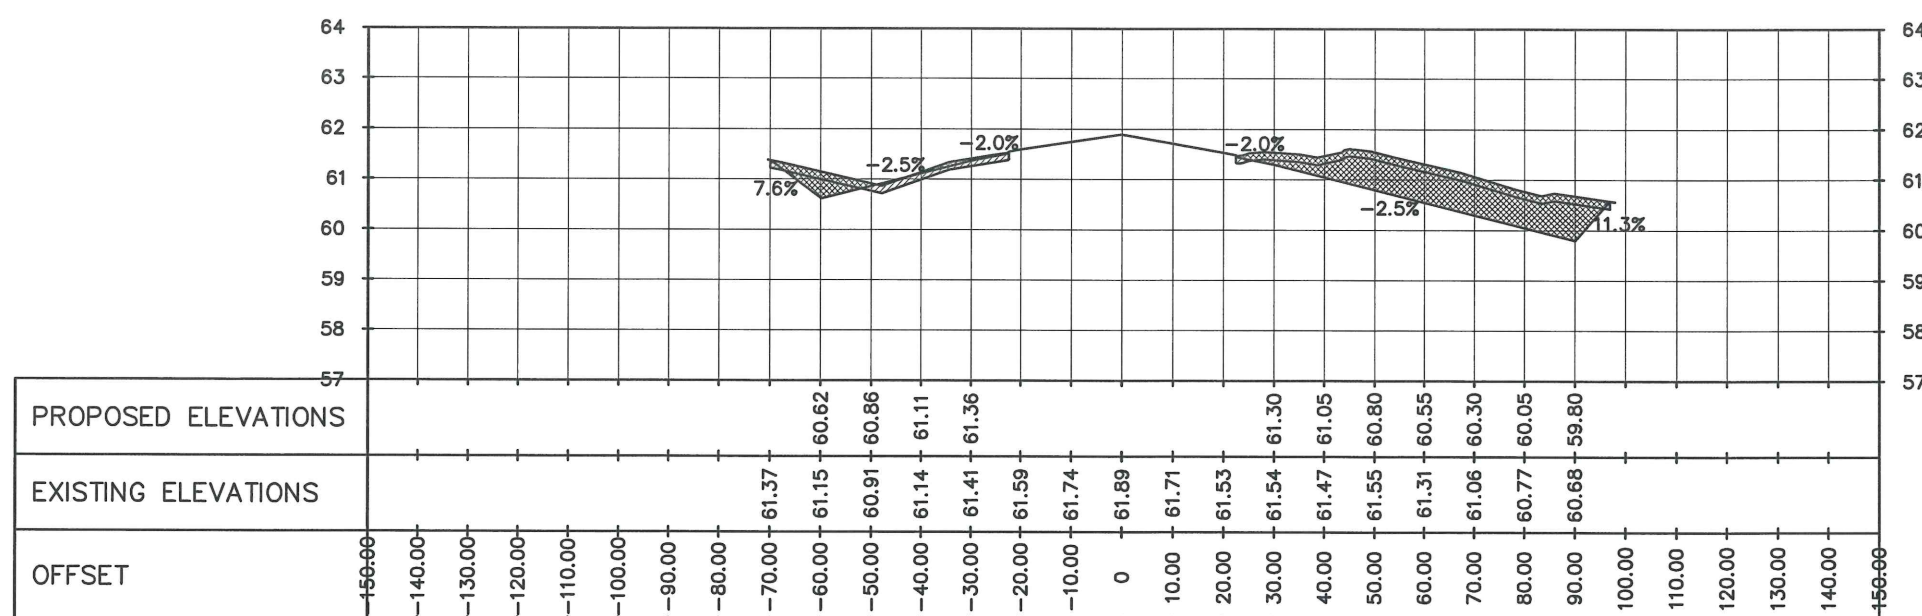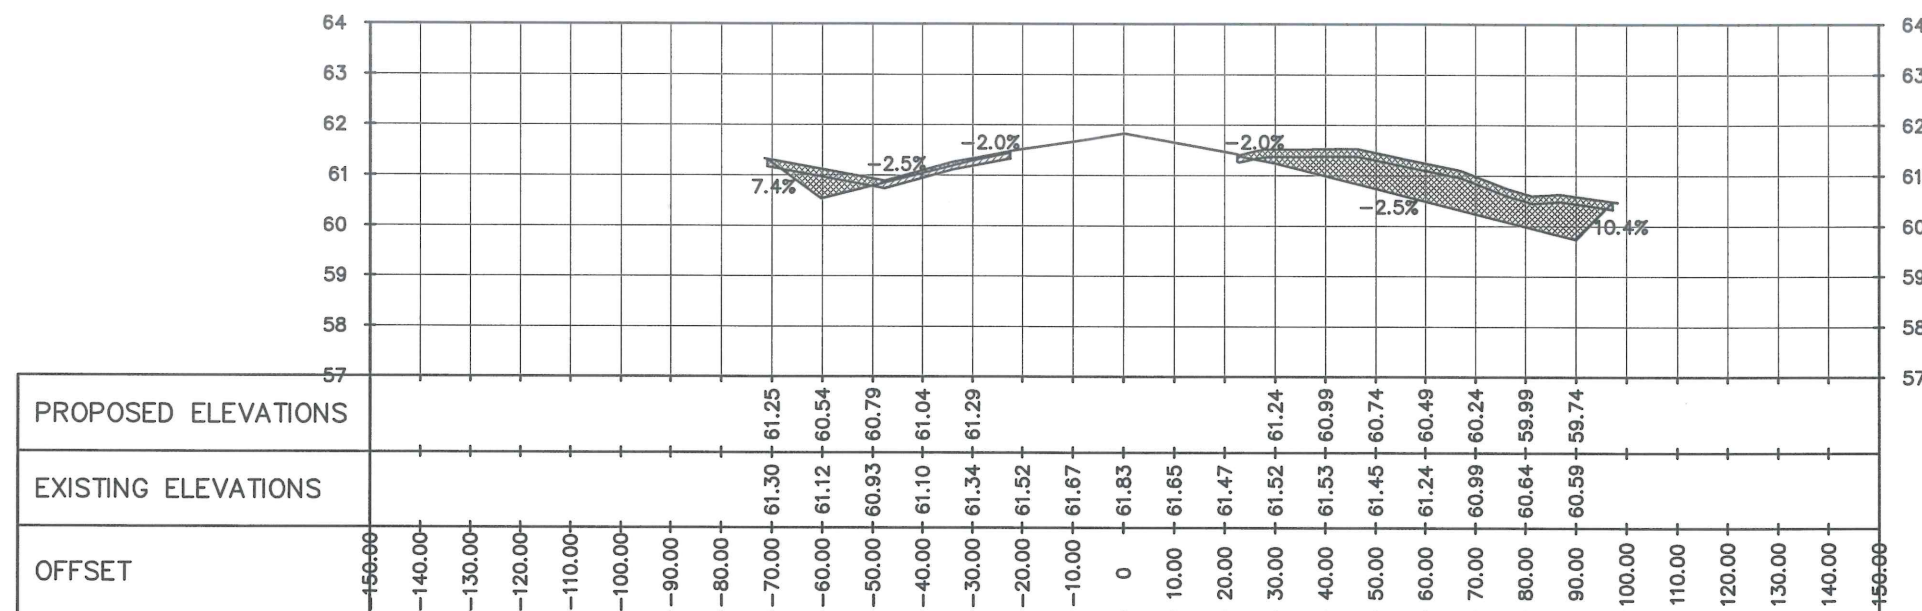

FROM STA 2+200 TO STA 2+220
63 CROSS SECTION VIEWS
SCALE 1:1500 mts



REPUBLIC OF THE PHILIPPINES
CIVIL AVIATION AUTHORITY OF THE PHILIPPINES
MIA ROAD, 1300 PASAY CITY

THIS DRAWING IS EXCLUSIVE PROPERTY OF
CIVIL AVIATION AUTHORITY OF THE
PHILIPPINES AND MUST NOT BE
REPRODUCED, EXHIBITED, LOANED OR
COPIED IN PART OR IN WHOLE WITHOUT
PROPER PERMISSION AND/OR WRITTEN
CONSENT FROM THE DIRECTOR GENERAL
CAAP.

AERODROME DEVELOPMENT AND
MANAGEMENT SERVICE

INFRASTRUCTURE DEVELOPMENT AND DESIGN
DIVISION

DESIGN STAFF	INITIAL/DATE
DESIGNED BY:	FMN
DRAWN BY:	GJV
REVIEWED BY:	
DATE:	

CHECKED BY:

RAUL R. CRUCENA
Division Chief III, IDDD

SUBMITTED BY:

ARNEL F. BORLADO
Department Manager III, AED-ADMS

RECOMMEND APPROVAL:

LTCOL VALENTINO A DIONELA PAF (RET)
Assistant Director General II, ADMS

APPROVED:

LTGEN RAUL L DEL ROSARIO AFP (RET)
DIRECTOR GENERAL

NOTE/REVISIONS:

PROJECT TITLE:

STRIP GRADE CORRECTION INCLUDING
REPAIR AND REPLACEMENT OF
EXISTING PERIMETER FENCE FROM
BARBED TO CHB



LOCATION:

CAUAYAN AIRPORT
Airport Rd., Cauayan City, Isabela

SHEET CONTENTS:

CROSS SECTION VIEWS
(From STA 2+240 to STA 2+260)

DRAWING SCALE:	SHEET NO.:
AS SHOWN	CW - 62
	62 70

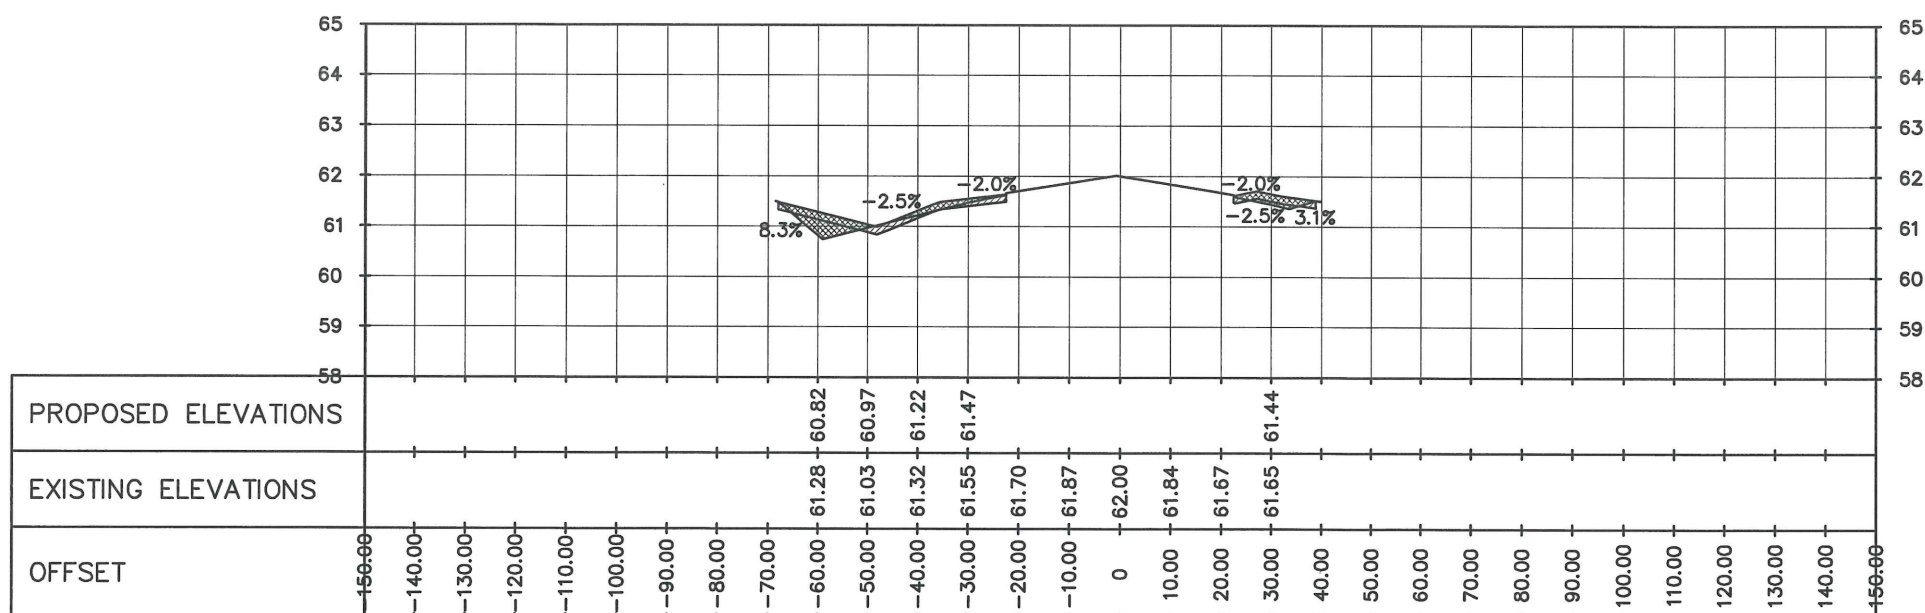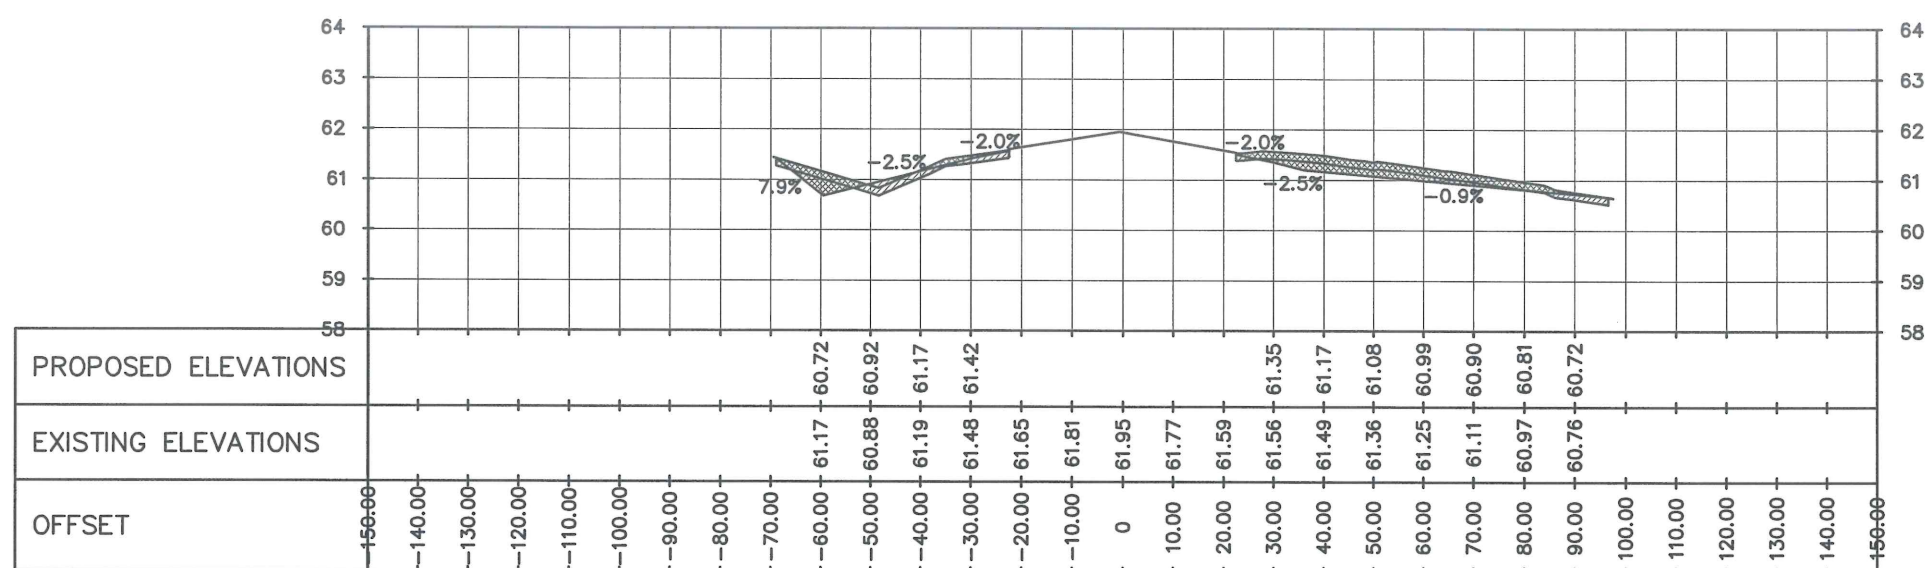

FROM STA 2+240 TO STA 2+260
CROSS SECTION VIEWS
SCALE 1:1500 mts



REPUBLIC OF THE PHILIPPINES
CIVIL AVIATION AUTHORITY OF THE PHILIPPINES
MIA ROAD, 1300 PASAY CITY

THIS DRAWING IS EXCLUSIVE PROPERTY OF
CIVIL AVIATION AUTHORITY OF THE
PHILIPPINES AND MUST NOT BE
REPRODUCED, EXHIBITED, LOANED OR
COPIED IN PART OR IN WHOLE WITHOUT
PROPER PERMISSION AND/OR WRITTEN
CONSENT FROM THE DIRECTOR GENERAL
CAAP.

AERODROME DEVELOPMENT AND
MANAGEMENT SERVICE

INFRASTRUCTURE DEVELOPMENT AND DESIGN
DIVISION

DESIGN STAFF	INITIAL/DATE
DESIGNED BY:	FMN
DRAWN BY:	GIV
REVIEWED BY:	<i>[Signature]</i>
DATE:	

CHECKED BY:

[Signature]
RAUL R. CRUCENA
Division Chief III, IDDD

SUBMITTED BY:

[Signature]
ARNEL F. BORLADO
Department Manager III, AED-ADMS

RECOMMEND APPROVAL:

[Signature]
LT COL VALENTINO A DIONELA PAF (RET)
Assistant Director General II, ADMS

APPROVED:

[Signature]
LTGEN RAUL I DEL ROSARIO AFP (RET)
DIRECTOR GENERAL

NOTE/REVISIONS:


PROJECT TITLE:
STRIP GRADE CORRECTION INCLUDING
REPAIR AND REPLACEMENT OF
EXISTING PERIMETER FENCE FROM
BARBED TO CHB

LOCATION:


CAUAYAN AIRPORT
Airport Rd., Cauayan City, Isabela

SHEET CONTENTS:
• CROSS SECTION VIEWS
(From STA 2+280 to STA 2+300)

DRAWING SCALE:	SHEET NO.:
AS SHOWN	CW - 63
	63 70

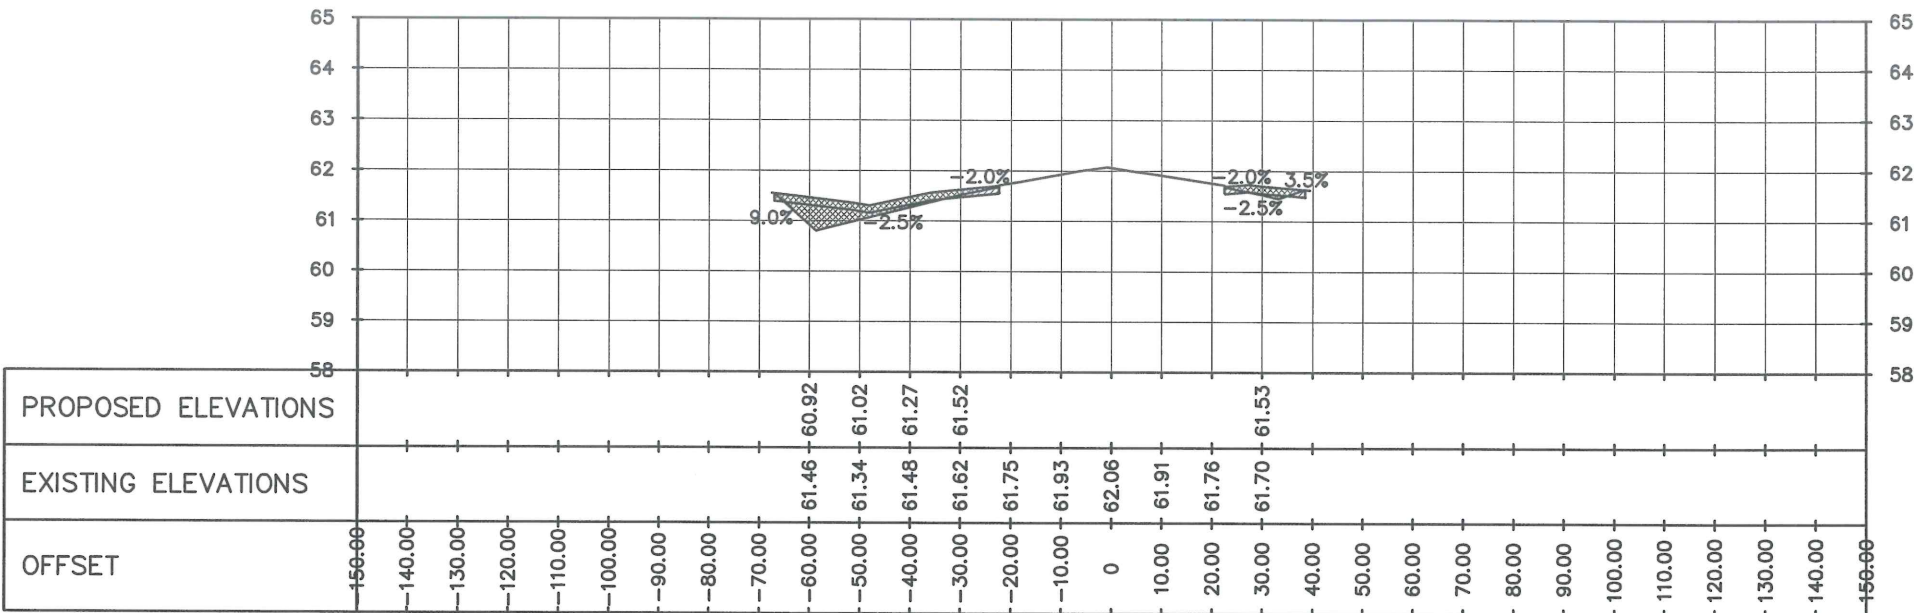

STA 2+280

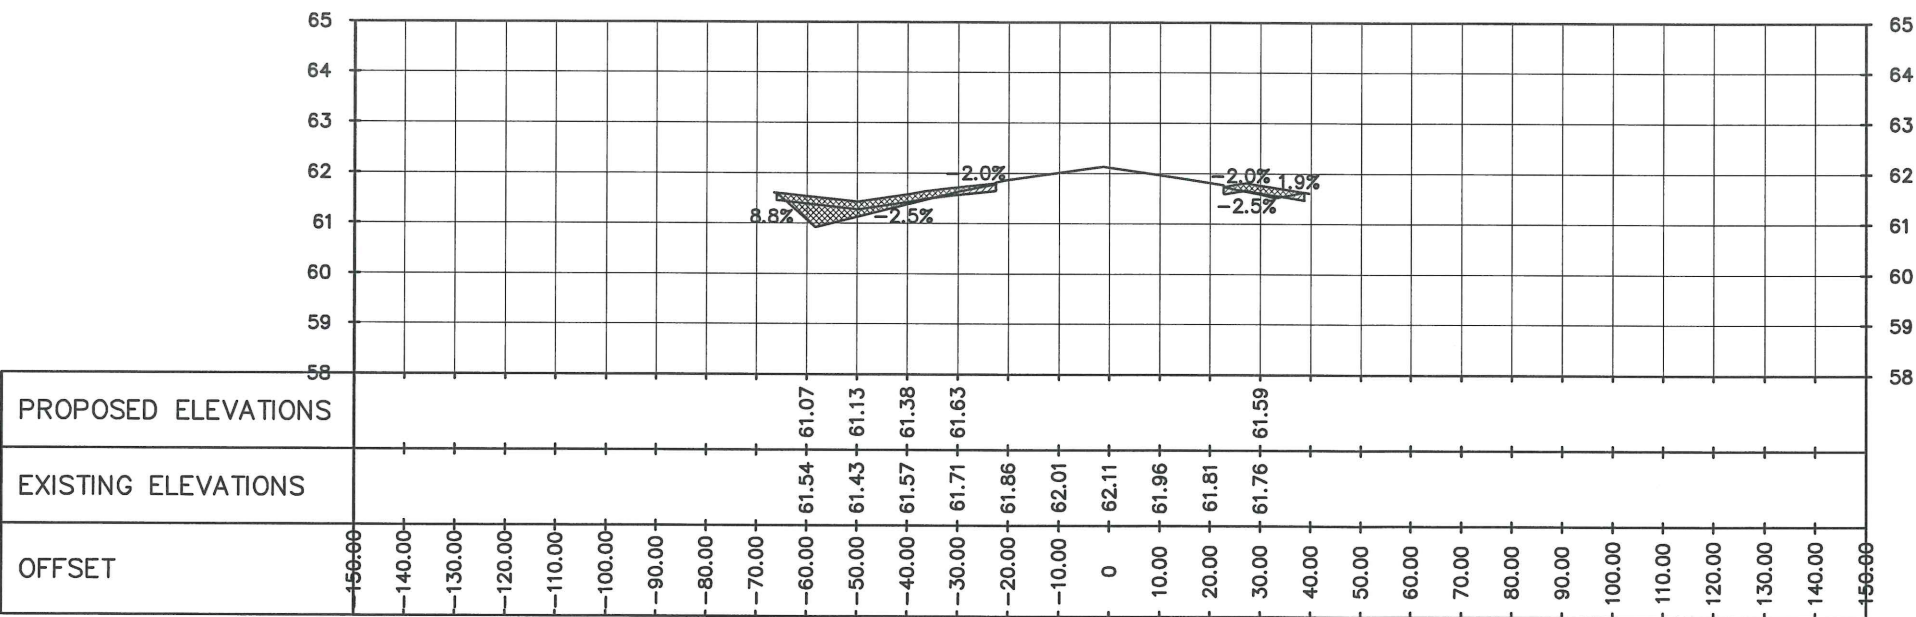

STA 2+300

FROM STA 2+280 TO STA 2+300
CROSS SECTION VIEWS
SCALE 1:1500 mts



THIS DRAWING IS EXCLUSIVE PROPERTY OF
CIVIL AVIATION AUTHORITY OF THE
PHILIPPINES AND MUST NOT BE
REPRODUCED, EXHIBITED, LOANED OR
COPIED IN PART OR IN WHOLE WITHOUT
PROPER PERMISSION AND/OR WRITTEN
CONSENT FROM THE DIRECTOR GENERAL
CAAP

AERODROME DEVELOPMENT AND
MANAGEMENT SERVICE

INFRASTRUCTURE DEVELOPMENT AND DESIGN
DIVISION

DESIGN STAFF	INITIAL/DATE
DESIGNED BY:	FMN
DRAWN BY:	GJV <i>[Signature]</i>
REVIEWED BY:	
DATE:	

CHECKED BY:


RAUL R. CRUCEN
Division Chief III, IDPD

SUBMITTED BY:


ARNEL F. BORLADO
Department Manager III, AED-ADMS

RECOMMEND APPROVAL:


LTCOL VALENTINO A DIONELA PAF (RET)
Assistant Director General II, ADMS

APPROVED:

LTGEN RAUL L DEL ROSARIO AFP (RET)

NOTE/REVISIONS:

PROJECT TITLE:

**STRIP GRADE CORRECTION INCLUDING
REPAIR AND REPLACEMENT OF
EXISTING PERIMETER FENCE FROM
BARBED TO CHB**


LOCATION:

CAUAYAN AIRPORT
Airport Rd., Cauayan City, Isabela


SHEET CONTENTS:

• CROSS SECTION VIEWS
(From STA 2+320 to STA 2+340)

DRAWING SCALE:	SHEET NO.:	
AS SHOWN	CW - 64	
	64	70

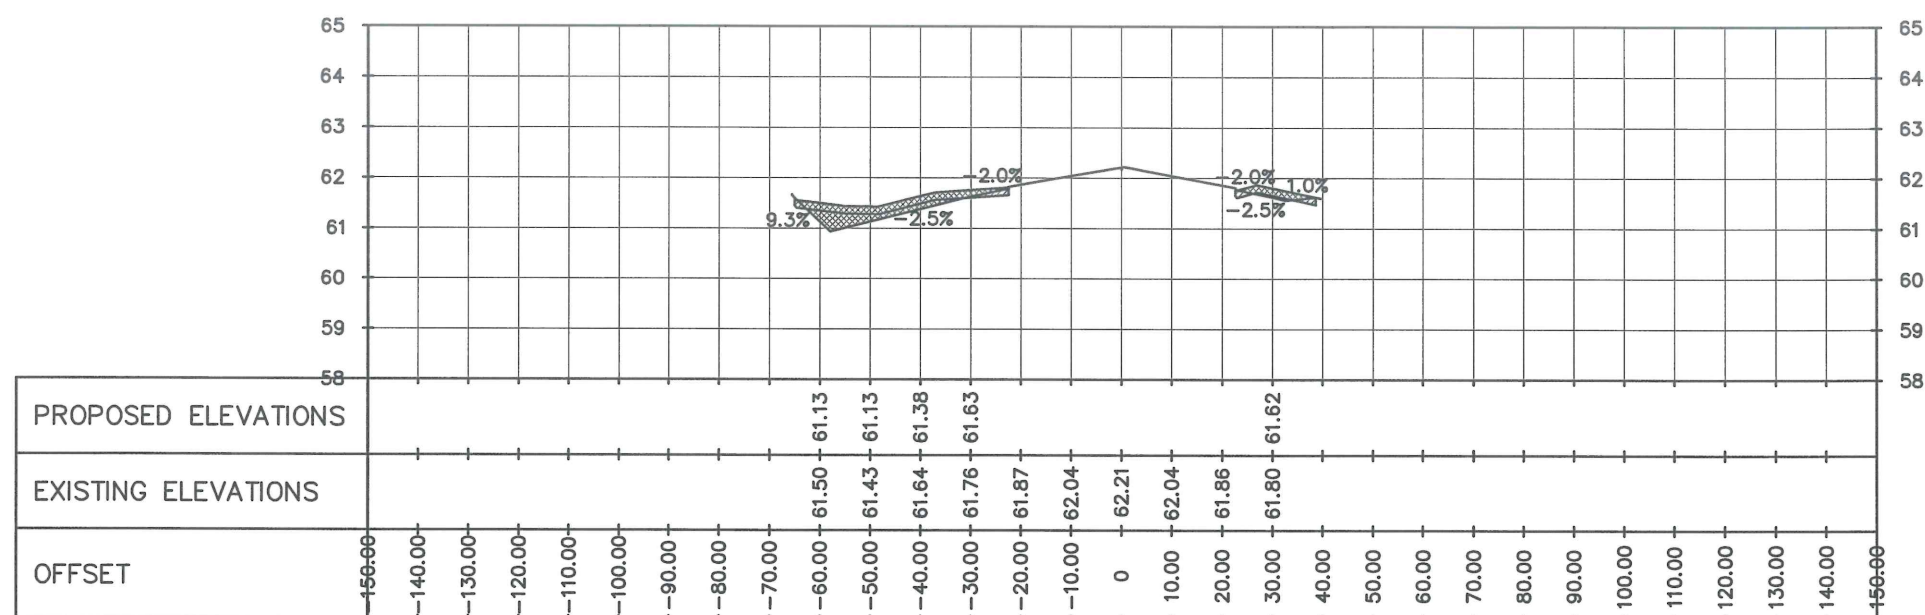

STA 2+320

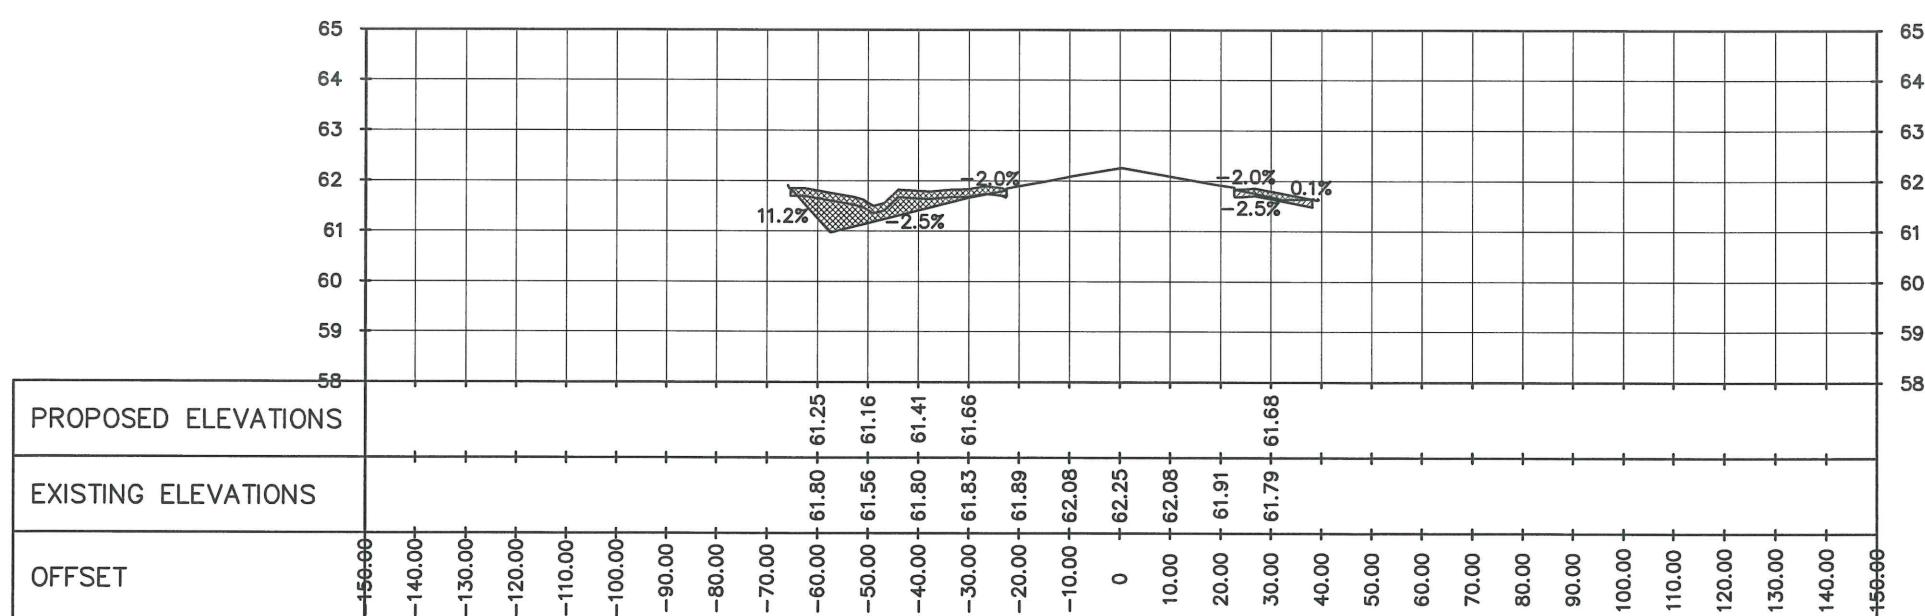

STA 2+340

FROM STA 2+320 TO STA 2+340
CROSS SECTION VIEWS
 66
 CW-64 CW-64
 SCALE 1:1500 mm

1:1500 mts



REPUBLIC OF THE PHILIPPINES
CIVIL AVIATION AUTHORITY OF THE PHILIPPINES
MIA ROAD, 1300 PASAY CITY

THIS DRAWING IS EXCLUSIVE PROPERTY OF
CIVIL AVIATION AUTHORITY OF THE
PHILIPPINES AND MUST NOT BE
REPRODUCED, EXHIBITED, LOANED OR
COPIED IN PART OR IN WHOLE WITHOUT
PROPER PERMISSION AND/OR WRITTEN
CONSENT FROM THE DIRECTOR GENERAL
CAAP.

AERODROME DEVELOPMENT AND
MANAGEMENT SERVICE

INFRASTRUCTURE DEVELOPMENT AND DESIGN
DIVISION

DESIGN STAFF	INITIAL/DATE
DESIGNED BY:	FMN
DRAWN BY:	GVJ
REVIEWED BY:	
DATE:	

CHECKED BY:

RAUL R. CRUCENA
Division Chief III, IDDD

SUBMITTED BY:

ARNEL F. BORLADO
Department Manager III, AED-ADMS

RECOMMEND APPROVAL:

LTCOL VALENTINO A DIONELA PAF (RET)
Assistant Director General II, ADMS

APPROVED:

LTGEN RAUL L DEL ROSARIO AFP (RET)
DIRECTOR GENERAL

NOTE/REVISIONS:

PROJECT TITLE:

STRIP GRADE CORRECTION INCLUDING
REPAIR AND REPLACEMENT OF
EXISTING PERIMETER FENCE FROM
BARBED TO CHB


LOCATION:

CAUAYAN AIRPORT
Airport Rd., Cauayan City, Isabela


SHEET CONTENTS:

* CROSS SECTION VIEWS
(From STA 2+360 to STA 2+380)

DRAWING SCALE:	SHEET NO.:
AS SHOWN	CW - 65
	65 70

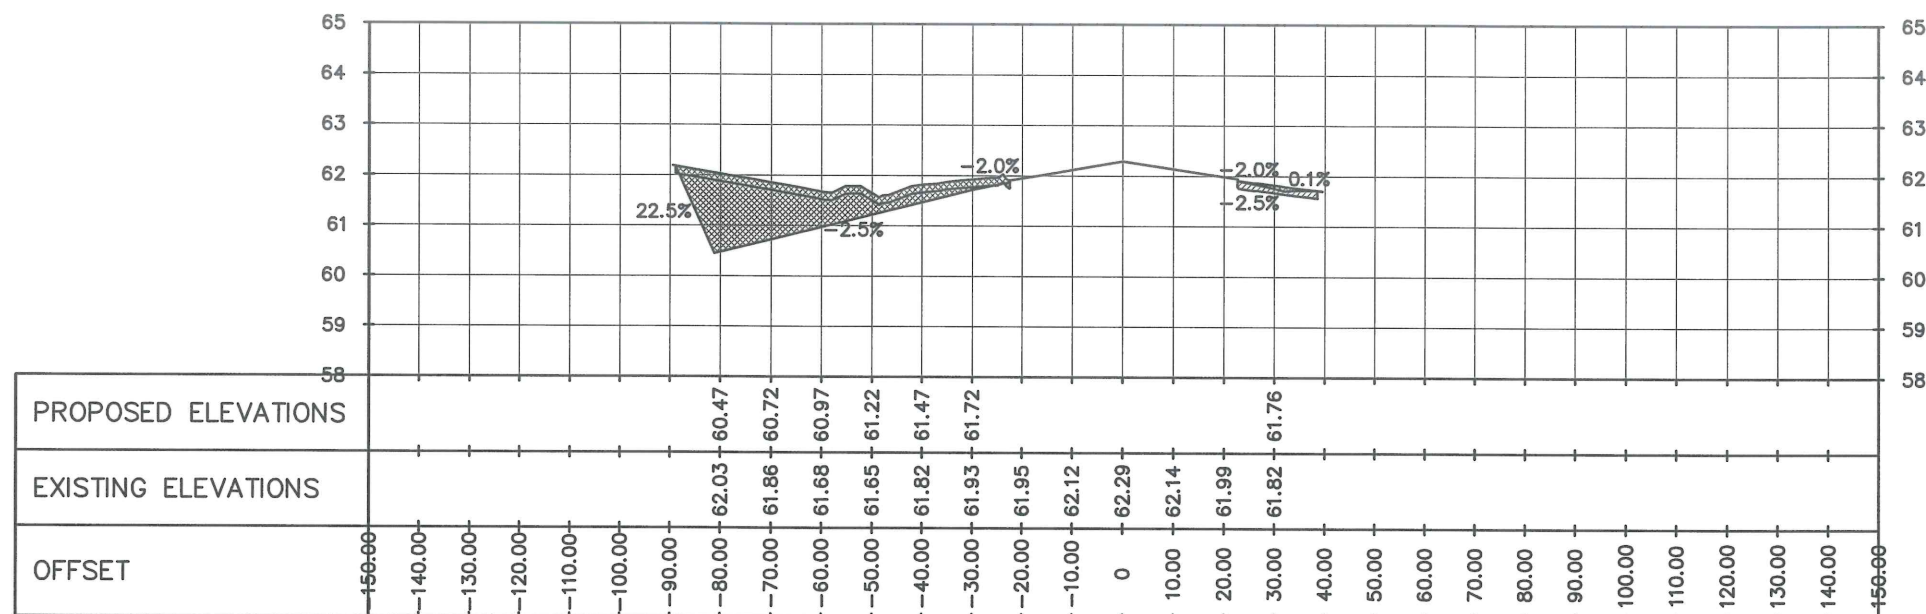

STA 2+360

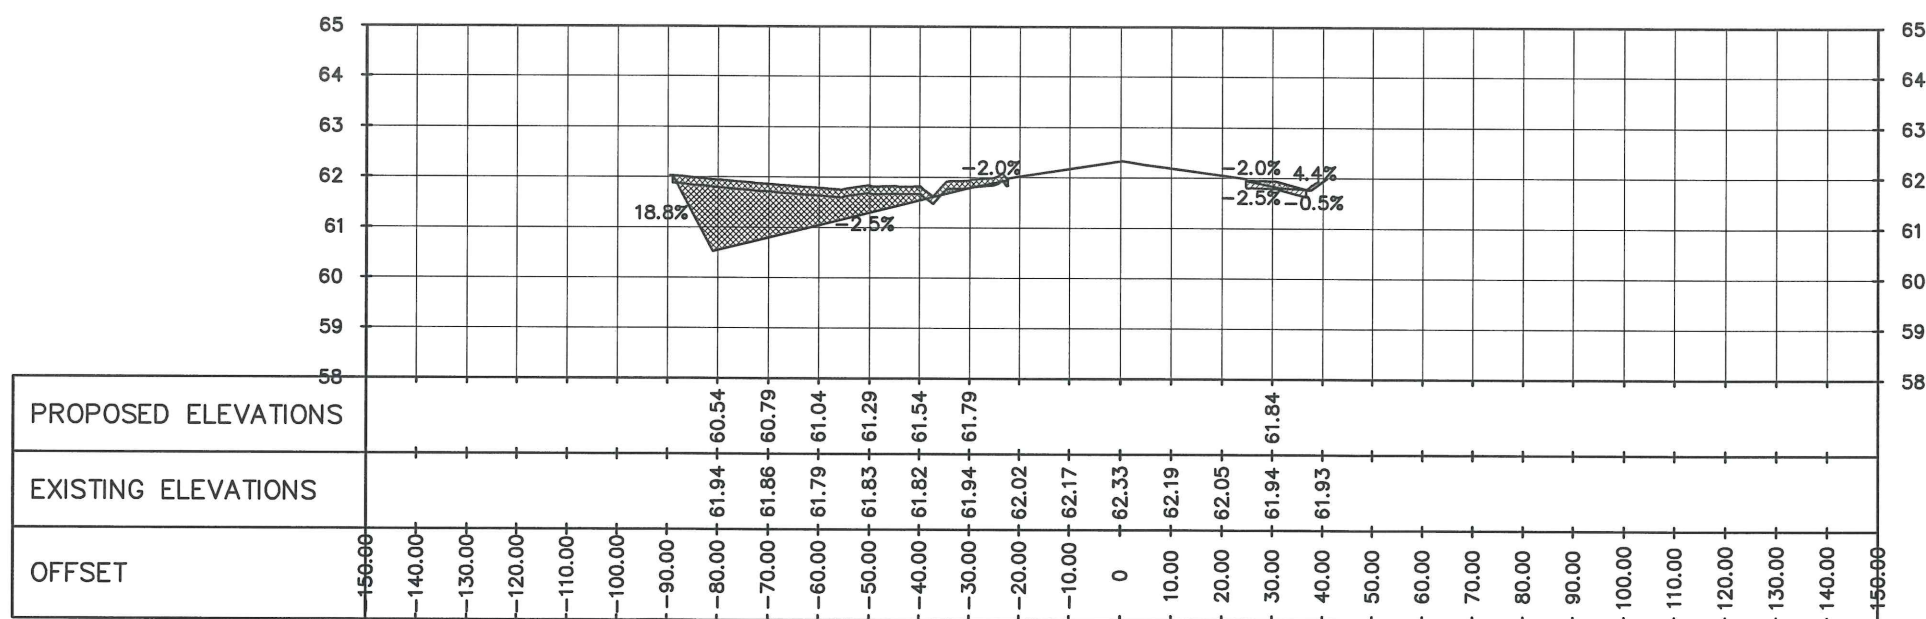

STA 2+380

FROM STA 2+360 TO STA 2+380
CROSS SECTION VIEWS
SCALE 1:1500 mts



THIS DRAWING IS EXCLUSIVE PROPERTY OF THE CIVIL AVIATION AUTHORITY OF THE PHILIPPINES AND MUST NOT BE REPRODUCED, EXHIBITED, LOANED, COPIED IN PART OR IN WHOLE WITHOUT THE PROPER PERMISSION AND/OR WRITTEN CONSENT FROM THE DIRECTOR GENERAL OF CAAP.

AERODROME DEVELOPMENT
MANAGEMENT SERVICE

INFRASTRUCTURE DEVELOPMENT AND D
DIVISION

DESIGN STAFF	INITIAL/DATE
DESIGNED BY:	FMN
DRAWN BY:	GJV <i>[Signature]</i>
VIEWED BY:	
DATE:	

CHECKED BY:

RAUL R. CRUCENA
Division Chief III, IDDD

SUBMITTED BY:

ARNEL F. BORLADO
Department Manager III, AED-ADMS

RECOMMEND APPROVAL:

LT COL VALENTINO A DIONELA PAF (RET)
Assistant Director General II, ADMS

APPROVED:

LTGEN RAUL L. DEL ROSARIO AFP (RET)
DIRECTOR GENERAL

NOTE/REVISIONS:

PROJECT TITLE:

STRIP GRADE CORRECTION INCLUDING
REPAIR AND REPLACEMENT OF
EXISTING PERIMETER FENCE FROM
BARBED TO CHB

LOCATION:

CAUAYAN AIRPORT
Airport Rd., Cauayan City, Isabela

SHEET CONTENTS:


CROSS SECTION VIEWS

From STA 2+400 to STA 2+420


DRAWING SCALE:

SHEET NO.:

CW - 66

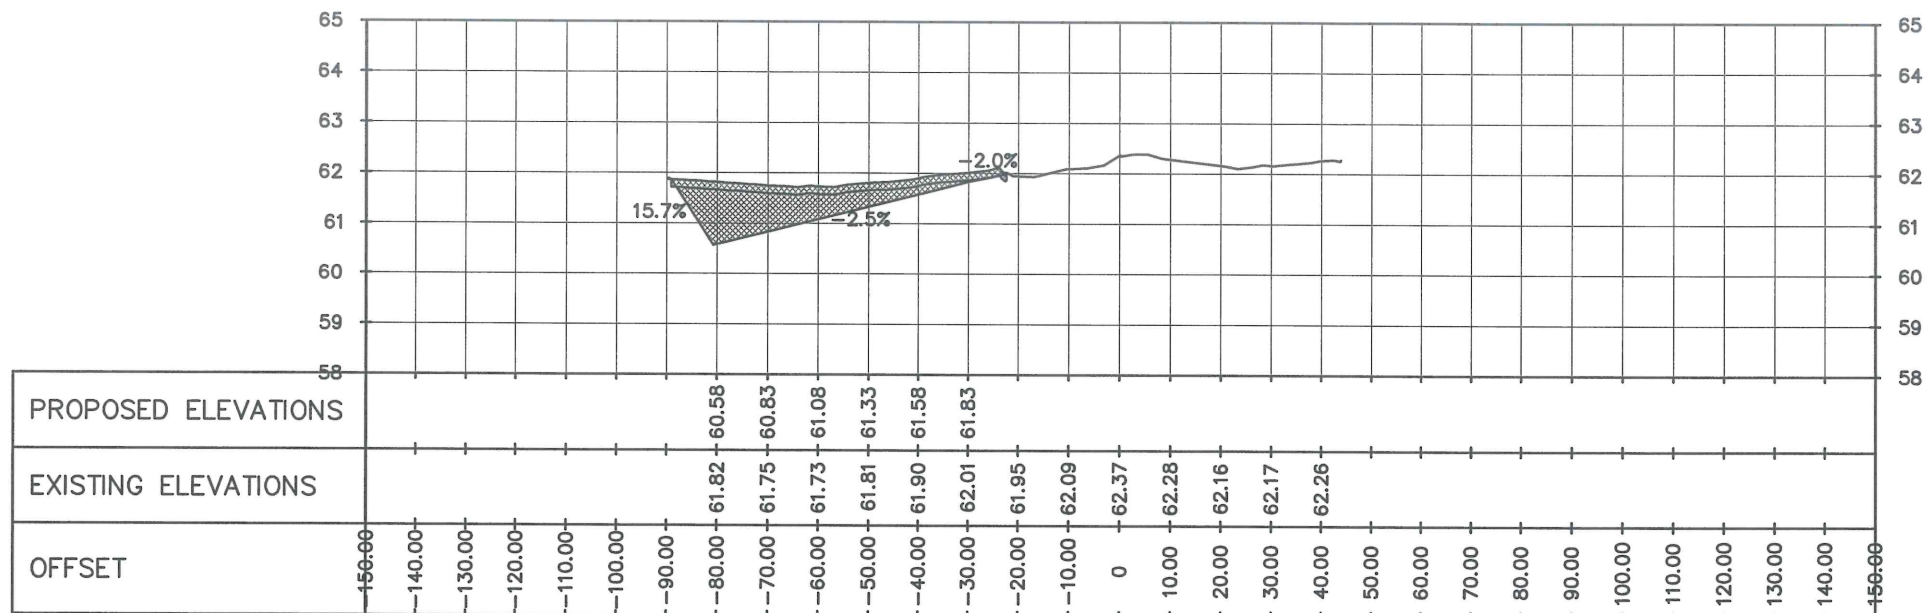

STA 2+400

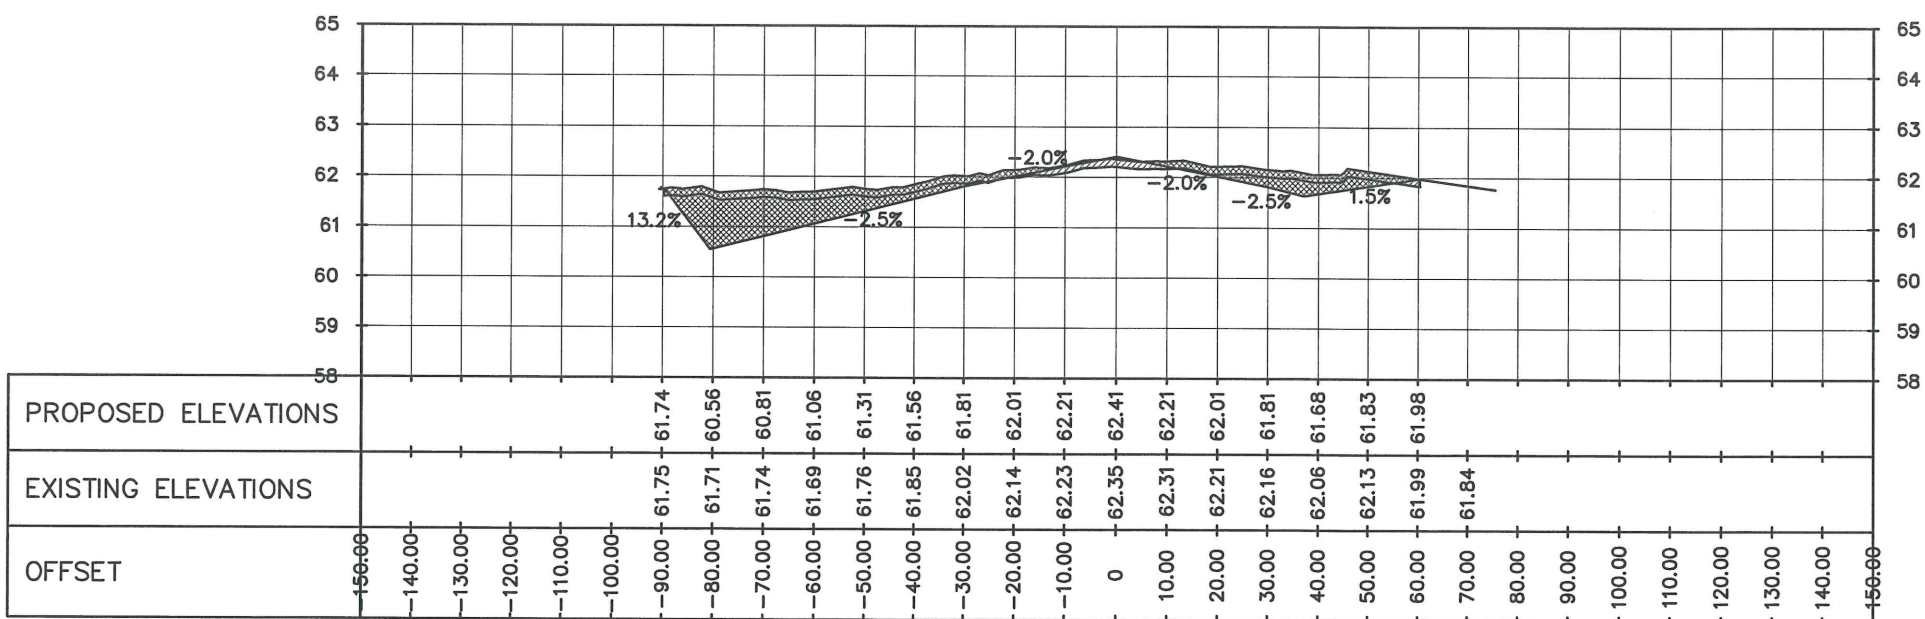

STA 2+420

FROM STA 2+400 TO STA 2+420



CROSS SECTION VIEWS

1:1500 mts



REPUBLIC OF THE PHILIPPINES
CIVIL AVIATION AUTHORITY OF THE PHILIPPINES
MIA ROAD, 1300 PASAY CITY

THIS DRAWING IS EXCLUSIVE PROPERTY OF CIVIL AVIATION AUTHORITY OF THE PHILIPPINES AND MUST NOT BE REPRODUCED, EXHIBITED, LOANED OR COPIED IN PART OR IN WHOLE WITHOUT PROPER PERMISSION AND/OR WRITTEN CONSENT FROM THE DIRECTOR GENERAL CAAP.

AERODROME DEVELOPMENT AND
MANAGEMENT SERVICE

INFRASTRUCTURE DEVELOPMENT AND DESIGN
DIVISION

DESIGN STAFF	INITIAL/DATE
DESIGNED BY:	FMN
DRAWN BY:	GV
REVIEWED BY:	
DATE:	

CHECKED BY:


RAUL R. CRUCENA
Division Chief III, IDDD

SUBMITTED BY:


ARNEL F. BORLADO
Department Manager III, AED-ADMS

RECOMMEND APPROVAL:


LTCOL VALENTINO A DIONELA PAF (RET)
Assistant Director General II, ADMS

APPROVED:


LTGEN RAUL L DEL ROSARIO AFP (RET)
DIRECTOR GENERAL

NOTE/REVISIONS:

PROJECT TITLE:

STRIP GRADE CORRECTION INCLUDING
REPAIR AND REPLACEMENT OF
EXISTING PERIMETER FENCE FROM
BARBED TO CHB


LOCATION:

CAUAYAN AIRPORT
Airport Rd., Cauayan City, Isabela


SHEET CONTENTS:

* CROSS SECTION VIEWS
(From STA 2+440 to STA 2+460)

DRAWING SCALE:	SHEET NO.:
AS SHOWN	CW - 67
	67 70

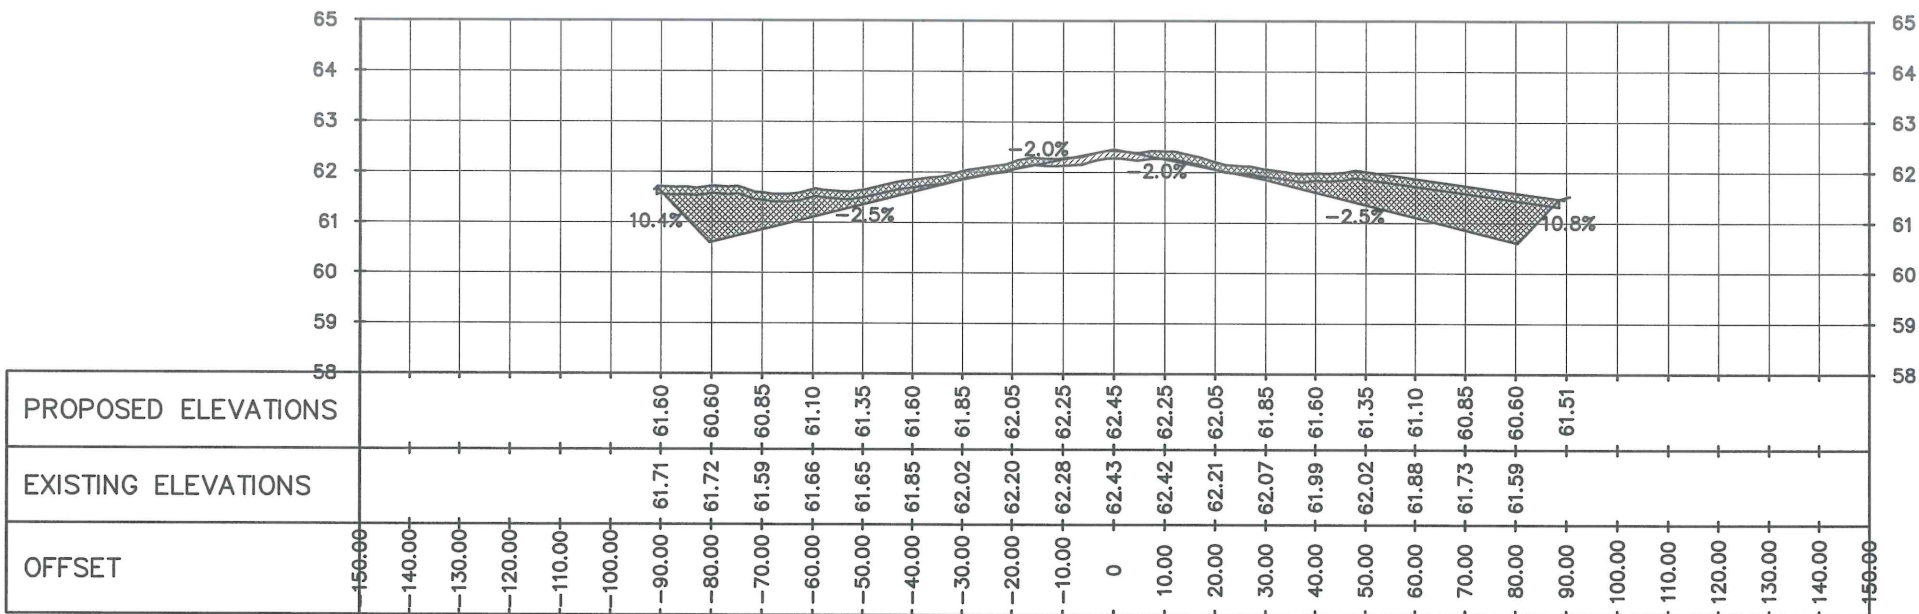

STA 2+440

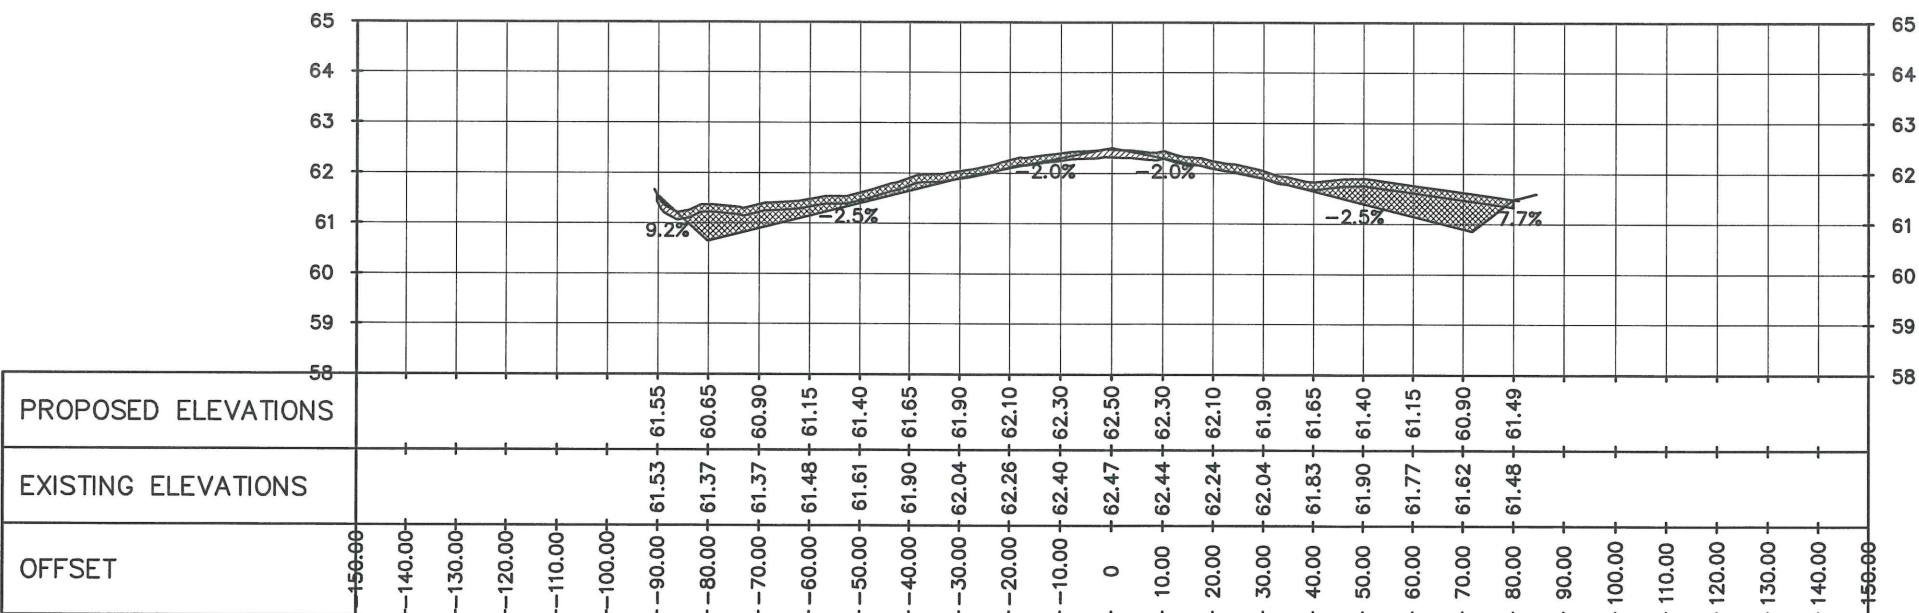

STA 2+460

FROM STA 2+440 TO STA 2+460
CROSS SECTION VIEWS
SCALE 1:1500 mts





THIS DRAWING IS EXCLUSIVE PROPERTY OF THE CIVIL AVIATION AUTHORITY OF THE PHILIPPINES AND MUST NOT BE REPRODUCED, EXHIBITED, LOANED, COPIED IN PART OR IN WHOLE WITHOUT THE PROPER PERMISSION AND/OR WRITTEN CONSENT FROM THE DIRECTOR GENERAL OF CAAP.

AERODROME DEVELOPMENT MANAGEMENT SERVICE

INFRASTRUCTURE DEVELOPMENT AND
DIVISION

DESIGN STAFF	INITIAL/DATE
DESIGNED BY:	FMN
DRAWN BY:	GVJ <i>GVJ</i>
REVIEWED BY:	
DATE:	

CHECKED BY:

RAUL R. CRUCENA
Division Chief III, IDPD

SUBMITTED BY:

ARNEL F. BORLADO
Department Manager III, AED-ADM

RECOMMEND APPROVAL: _____

LT COL VALENTINO A DIONELA PAF (RET)
Assistant Director General II, ADMS

APPROVED:

LTGEN RAUL L DEL ROSARIO AFP (RET)
DIRECTOR GENERAL

NOTE/REVISIONS:

PROJECT TITLE:

STRIP GRADE CORRECTION INCLUDING
REPAIR AND REPLACEMENT OF
EXISTING PERIMETER FENCE FROM
BARBED TO CHB

LOCATION:

CAUAYAN AIRPORT
Airport Rd., Cauayan City, Isabela


SHEET CONTENTS:

CROSS SECTION VIEWS


from STA 2+480 to STA 2+500

DRAWING SCALE:

SHEET NO.:

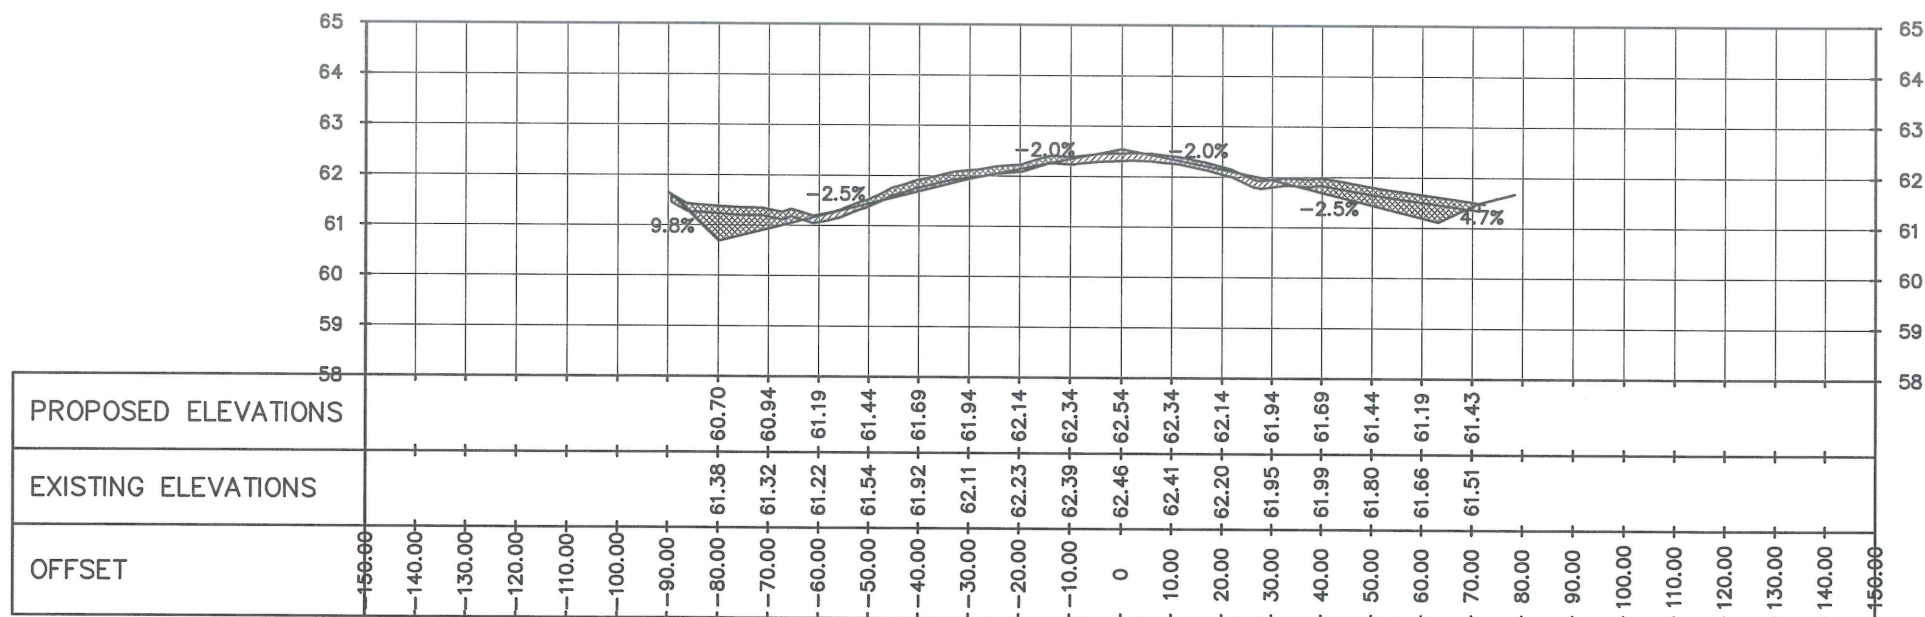

STA 2+480

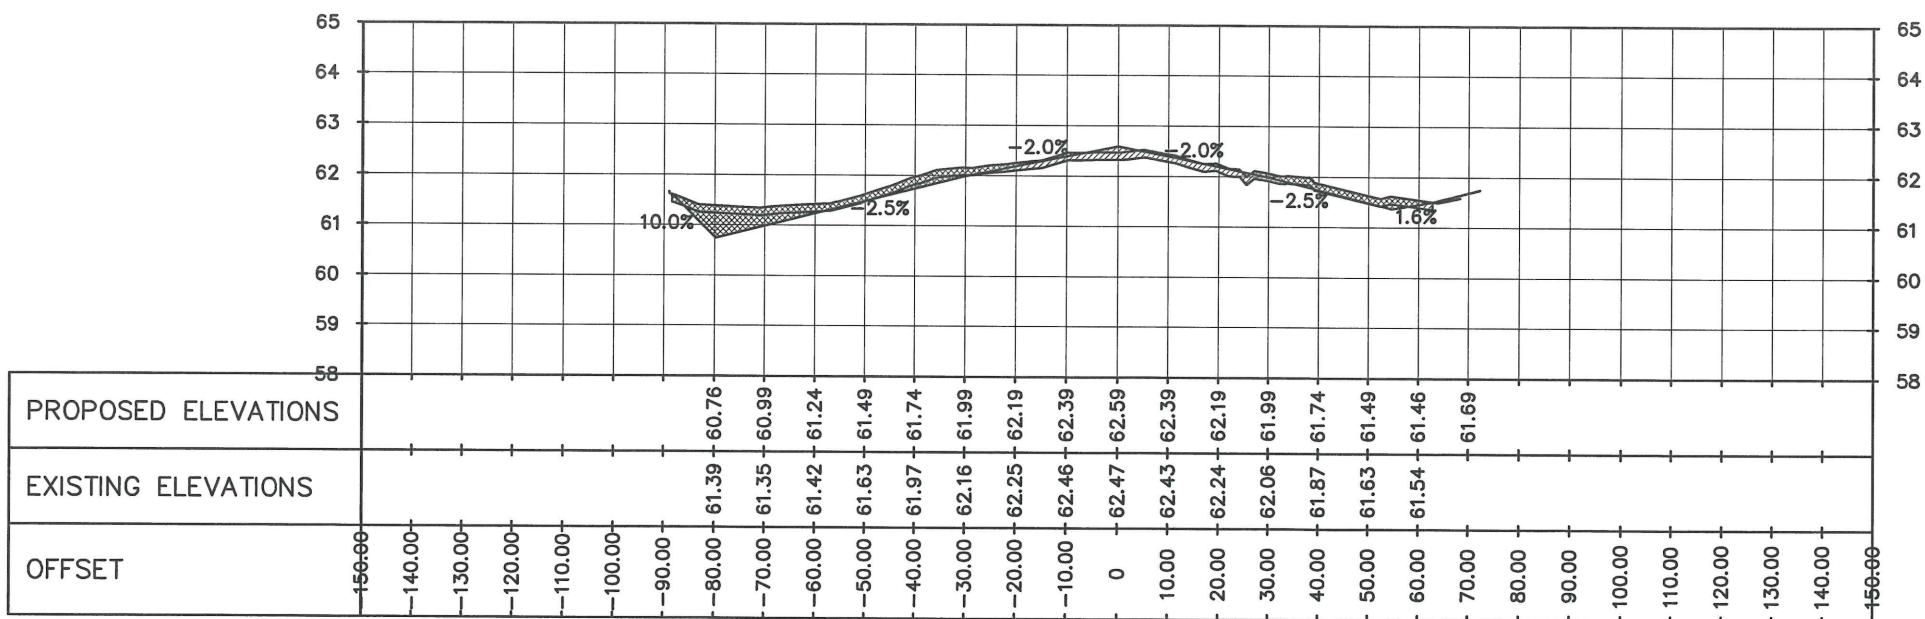

STA 2+500

FROM STA 2+480 TO STA 2+500

CROSS SECTION VIEWS

1:1500 mts

DRAWING SCALE: SHEET NO.:

SHEET NO.:

AS SHOWN

68



REPUBLIC OF THE PHILIPPINES
CIVIL AVIATION AUTHORITY OF THE PHILIPPINES
MIA ROAD, 1300 PASAY CITY

THIS DRAWING IS EXCLUSIVE PROPERTY OF
CIVIL AVIATION AUTHORITY OF THE
PHILIPPINES AND MUST NOT BE
REPRODUCED, EXHIBITED, LOANED OR
COPIED IN PART OR IN WHOLE WITHOUT
PROPER PERMISSION AND/OR WRITTEN
CONSENT FROM THE DIRECTOR GENERAL
CAAP.

AERODROME DEVELOPMENT AND MANAGEMENT SERVICE

INFRASTRUCTURE DEVELOPMENT AND DESIGN DIVISION

DESIGN STAFF	INITIAL/DATE
DESIGNED BY:	FMN
DRAWN BY:	GV
REVIEWED BY:	
DATE:	

CHECKED BY:


RAUL R. CRUCENA
Division Chief III, IDDD

SUBMITTED BY:


ARNEL F. BORLADO
Department Manager III, AED-ADMS

RECOMMEND APPROVAL:


LTCOL VALENTINO A DIONELA PAF (RET)
Assistant Director General II, ADMS

APPROVED:


LTGEN RAUL L DEL ROSARIO APP (RET)
DIRECTOR GENERAL

NOTE/REVISIONS:

PROJECT TITLE:

STRIP GRADE CORRECTION INCLUDING
REPAIR AND REPLACEMENT OF
EXISTING PERIMETER FENCE FROM
BARBED TO CHB



LOCATION:

CAUAYAN AIRPORT
Airport Rd., Cauayan City, Isabela

SHEET CONTENTS:

• CROSS SECTION VIEWS
(From STA 2+520 to STA 2+540)

DRAWING SCALE:	SHEET NO.:
AS SHOWN	CW - 69
	69 70

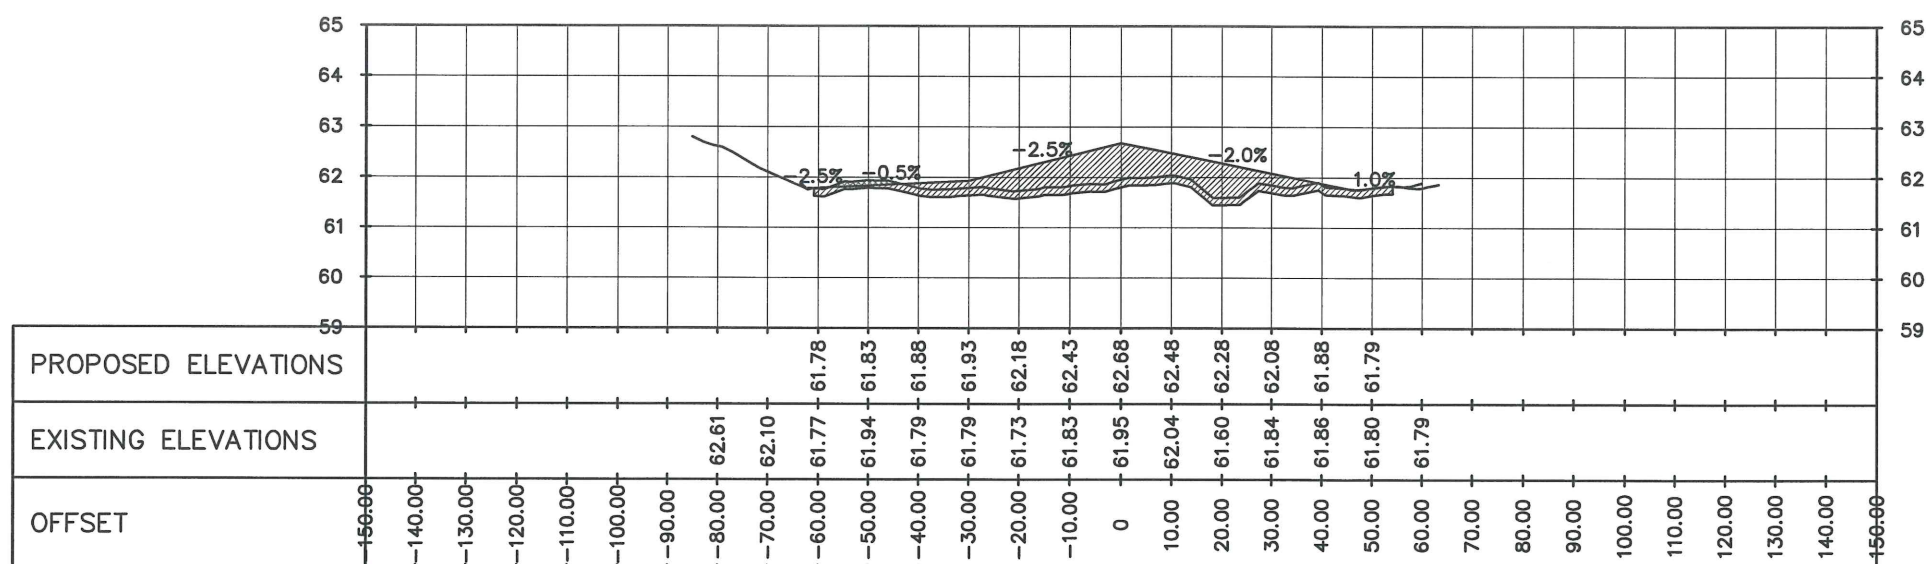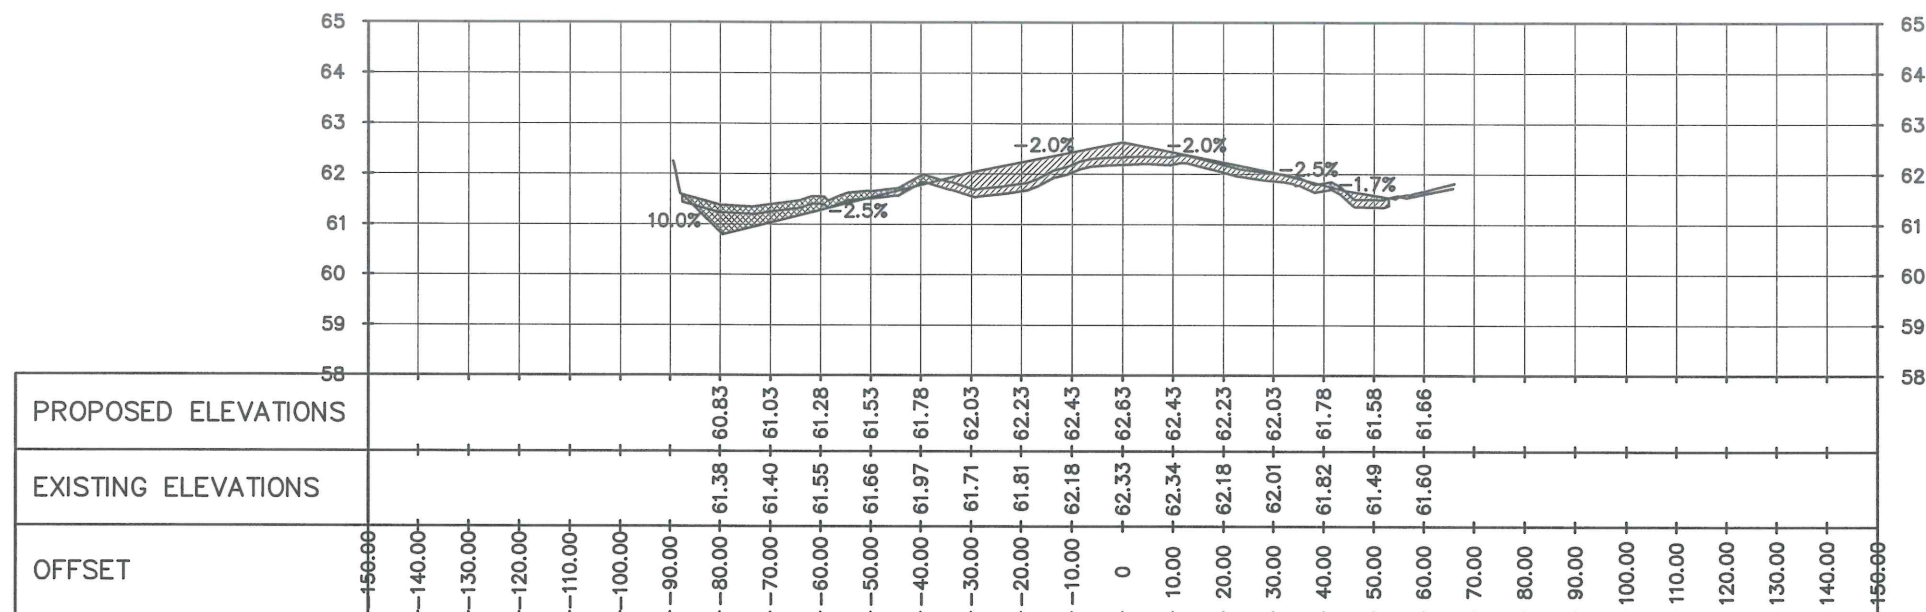

FROM STA 2+520 TO STA 2+540
CROSS SECTION VIEWS
SCALE 1:1500 mts



REPUBLIC OF THE PHILIPPINES
CIVIL AVIATION AUTHORITY OF THE PHILIPPINES
MIA ROAD, 1300 PASAY CITY

THIS DRAWING IS EXCLUSIVE PROPERTY OF
CIVIL AVIATION AUTHORITY OF THE
PHILIPPINES AND MUST NOT BE
REPRODUCED, EXHIBITED, LOANED OR
COPIED IN PART OR IN WHOLE WITHOUT
PROPER PERMISSION AND/OR WRITTEN
CONSENT FROM THE DIRECTOR GENERAL
CAAP.

AERODROME DEVELOPMENT AND
MANAGEMENT SERVICE

INFRASTRUCTURE DEVELOPMENT AND DESIGN
DIVISION

DESIGN STAFF	INITIAL/DATE
DESIGNED BY:	FMN
DRAWN BY:	GV
REVIEWED BY:	<i>[Signature]</i>
DATE:	

CHECKED BY:

[Signature]
RAUL R. CRUCENA
Division Chief III, IDDD

SUBMITTED BY:

[Signature]
ARNEL F. BORLADO
Department Manager III, AED-ADMS

RECOMMEND APPROVAL:

[Signature]
LTCOL VALENTINO A DIONELA PAF (RET)
Assistant Director General II, ADMS

APPROVED:

[Signature]
LTGEN RAUL L DEL ROSARIO AFP (RET)
DIRECTOR GENERAL

NOTE/REVISIONS:

PROJECT TITLE:

STRIP GRADE CORRECTION INCLUDING
REPAIR AND REPLACEMENT OF
EXISTING PERIMETER FENCE FROM
BARBED TO CHB


LOCATION:

CAUAYAN AIRPORT
Airport Rd., Cauayan City, Isabela

SHEET CONTENTS:

• CROSS SECTION VIEWS
(STA 2+550)

DRAWING SCALE:	SHEET NO.:
AS SHOWN	CW - 70
	70 70

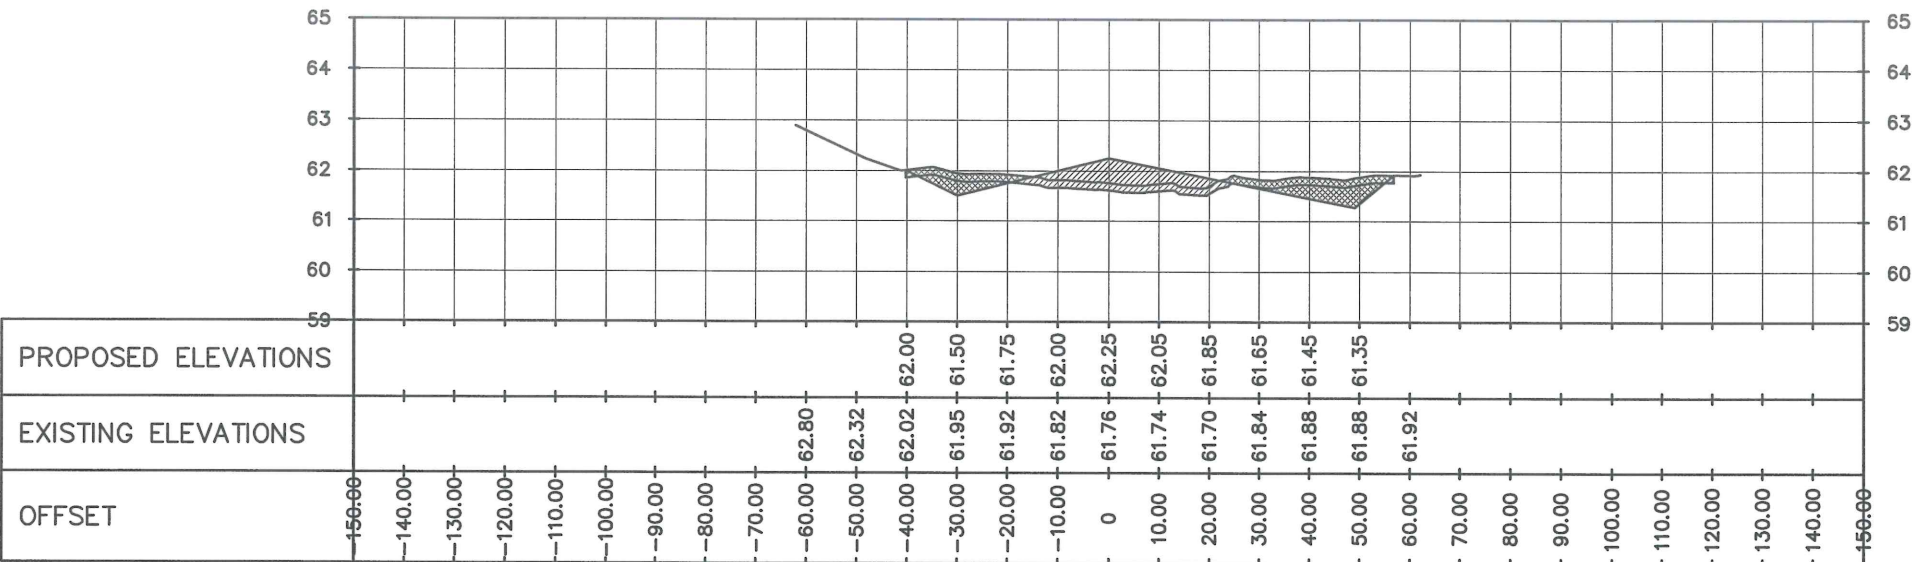

STA 2+550

STA 2+550
72 CROSS SECTION VIEWS
CW-70 SCALE 1:1500 mts



REPUBLIC OF THE PHILIPPINES
CIVIL AVIATION AUTHORITY OF THE PHILIPPINES
MIA ROAD, 1300 PASAY CITY

THIS DRAWING IS EXCLUSIVE PROPERTY OF
CIVIL AVIATION AUTHORITY OF THE
PHILIPPINES AND MUST NOT BE
REPRODUCED, EXHIBITED, LOANED OR
COPIED IN PART OR IN WHOLE WITHOUT
PROPER PERMISSION AND/OR WRITTEN
CONSENT FROM THE DIRECTOR GENERAL
CAAP.

AERODROME DEVELOPMENT AND MANAGEMENT SERVICE

INFRASTRUCTURE DEVELOPMENT AND DESIGN
DIVISION

DESIGN STAFF	INITIAL/DATE
DESIGNED BY:	FMN
DRAWN BY:	GV <i>[Signature]</i>
REVIEWED BY:	
DATE:	

CHECKED BY:

[Signature]
RAUL R. CRUCENA
Division Chief III, IDDD

SUBMITTED BY:

[Signature]
ARNEL F. BORLADO
Department Manager III, AED-ADMS

RECOMMEND APPROVAL:

[Signature]
LTCOL VALENTINO A DIONELA PAF (RET)
Assistant Director General II, ADMS

APPROVED:

[Signature]
LTGEN RAUL L DEL ROSARIO AFP (RET)
DIRECTOR GENERAL

NOTE/REVISIONS:

PROJECT TITLE:
STRIP GRADE CORRECTION INCLUDING
REPAIR AND REPLACEMENT OF
EXISTING PERIMETER FENCE FROM
BARBED TO CHB


LOCATION:

CAUAYAN AIRPORT
Airport Rd., Cauayan City, Isabela

SHEET CONTENTS:

- CROSS SECTION VIEWS
(STA 2+550)
- TYPICAL SECTION

DRAWING SCALE:	SHEET NO.:
AS SHOWN	CW - 70
	70 70

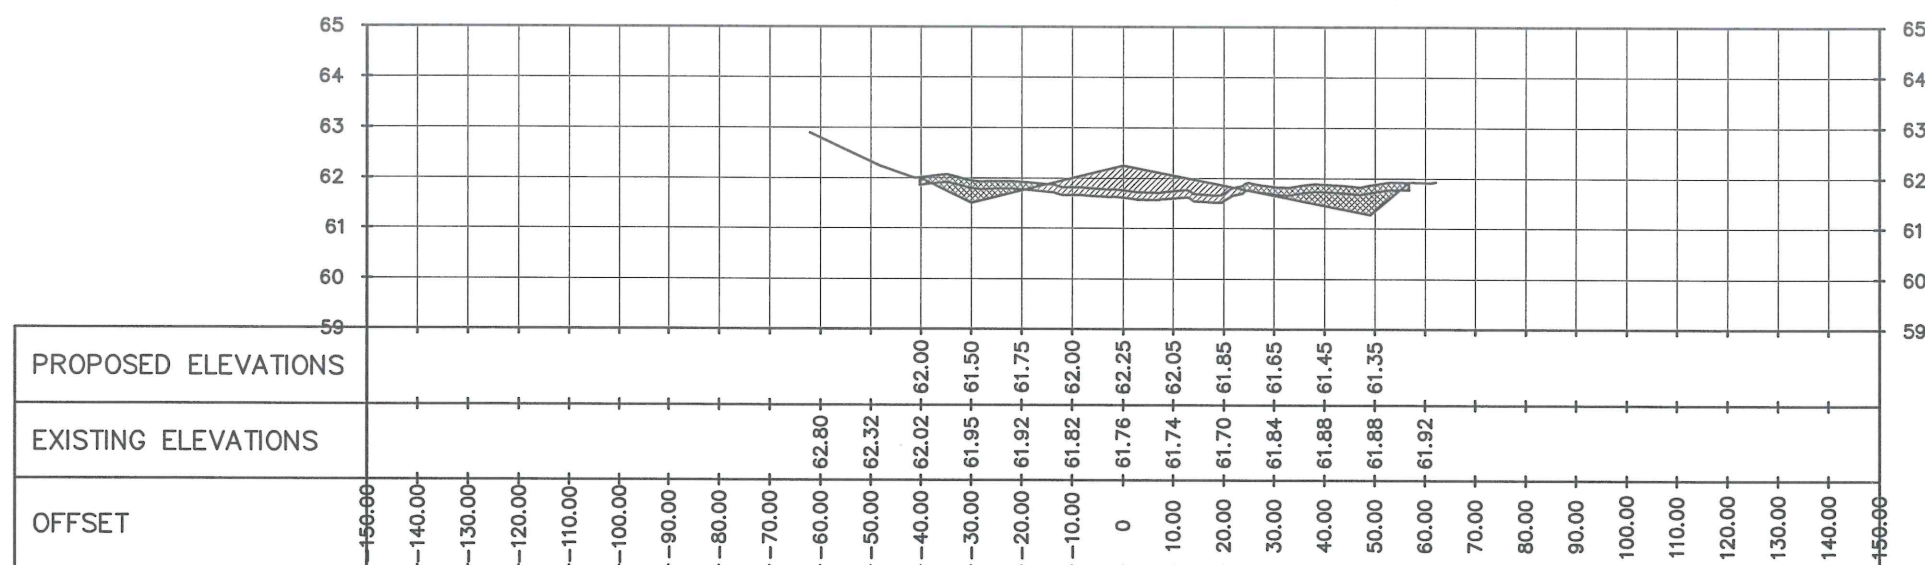


STA 2+550

STA 2+550 CROSS SECTION VIEWS



SCALE



1:1500 mts

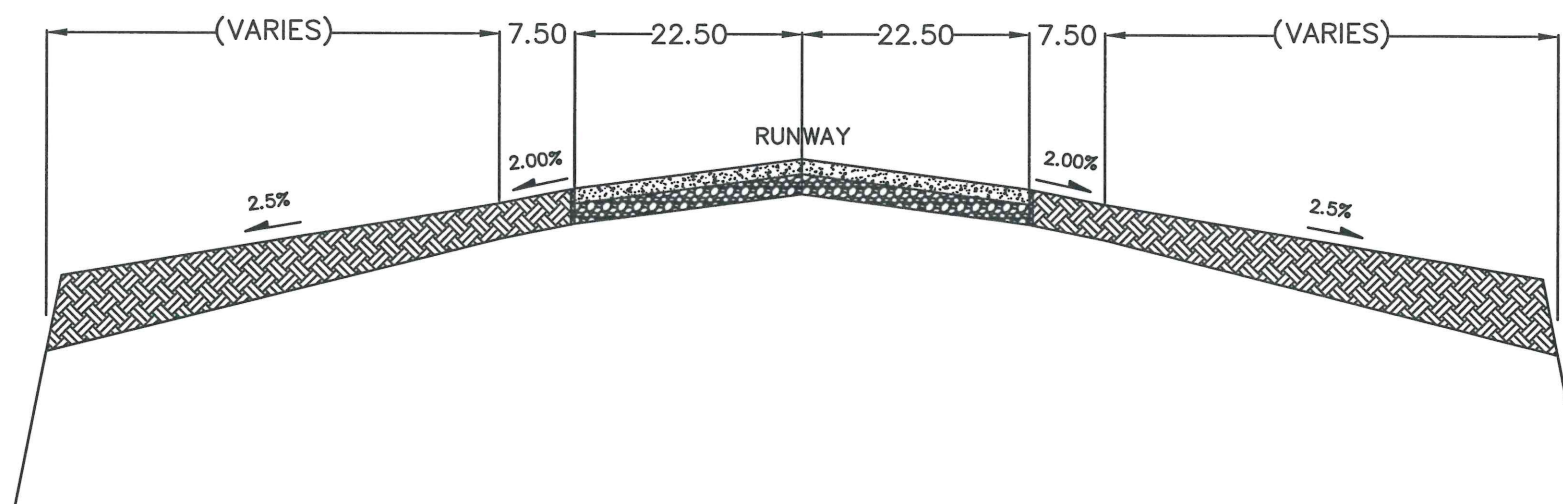

TYPICAL SECTION

SCALE

1:750 mts

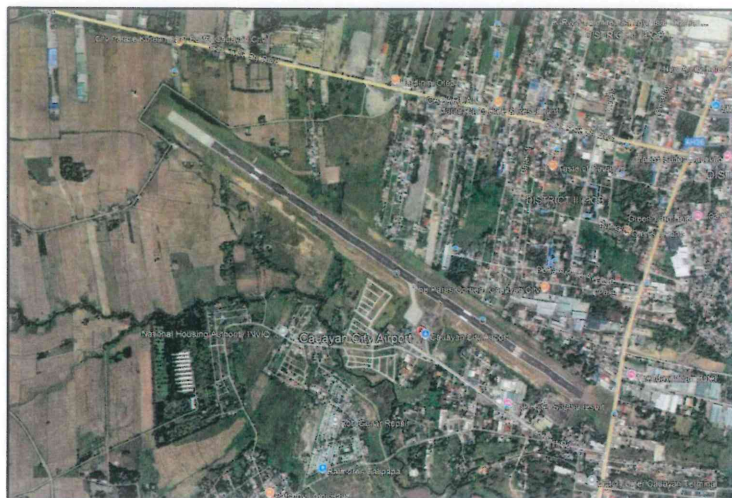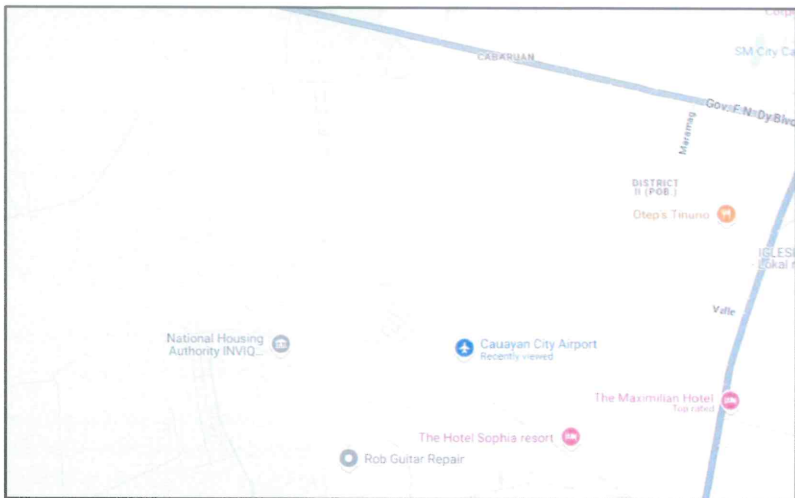

REPUBLIC OF THE PHILIPPINES
CIVIL AVIATION AUTHORITY OF THE PHILIPPINES
MIA ROAD, 1300 PASAY CITY

THIS DRAWING IS EXCLUSIVE PROPERTY OF
CIVIL AVIATION AUTHORITY OF THE
PHILIPPINES AND MUST NOT BE
REPRODUCED, EXHIBITED, LOANED OR
COPIED IN PART OR IN WHOLE WITHOUT
PROPER PERMISSION AND/OR WRITTEN
CONSENT FROM THE DIRECTOR GENERAL
CAAP.

AERODROME DEVELOPMENT AND MANAGEMENT SERVICE

INFRASTRUCTURE DEVELOPMENT AND DESIGN DIVISION

DESIGN STAFF	INITIAL/DATE
DESIGNED BY:	IDDD
DRAWN BY:	GJV
REVIEWED BY:	
DATE:	

CHECKED BY:

RAUL R. GRUCENA
Division Chief III, IDDD

SUBMITTED BY:

ARNEL F. BORLADO
Department Manager III, AED-ADMS

RECOMMEND APPROVAL:

LTCOL VALENTINO A. DIONELA PAF (RET)
Assistant Director General II, ADMS

APPROVED:

LTGEN RAUL L. DEL ROSARIO AFP (RET)
DIRECTOR GENERAL

NOTE/REVISIONS:

PROJECT TITLE:

STRIP GRADE CORRECTION INCLUDING
REPAIR AND REPLACEMENT OF
EXISTING PERIMETER FENCE FROM
BARBED TO CHB

LOCATION:

CAUAYAN AIRPORT
Airport Rd., Cauayan City, Isabela

SHEET CONTENTS:


- MAP OF THE PHILIPPINES
- VICINITY MAP
- AERIAL VIEW
- AIRPORT LAYOUT PLAN

DRAWING SCALE:	SHEET NO.:
AS SHOWN	CW-01
	01 03


MAP OF THE PHILIPPINES

VICINITY MAP


AERIAL VIEW

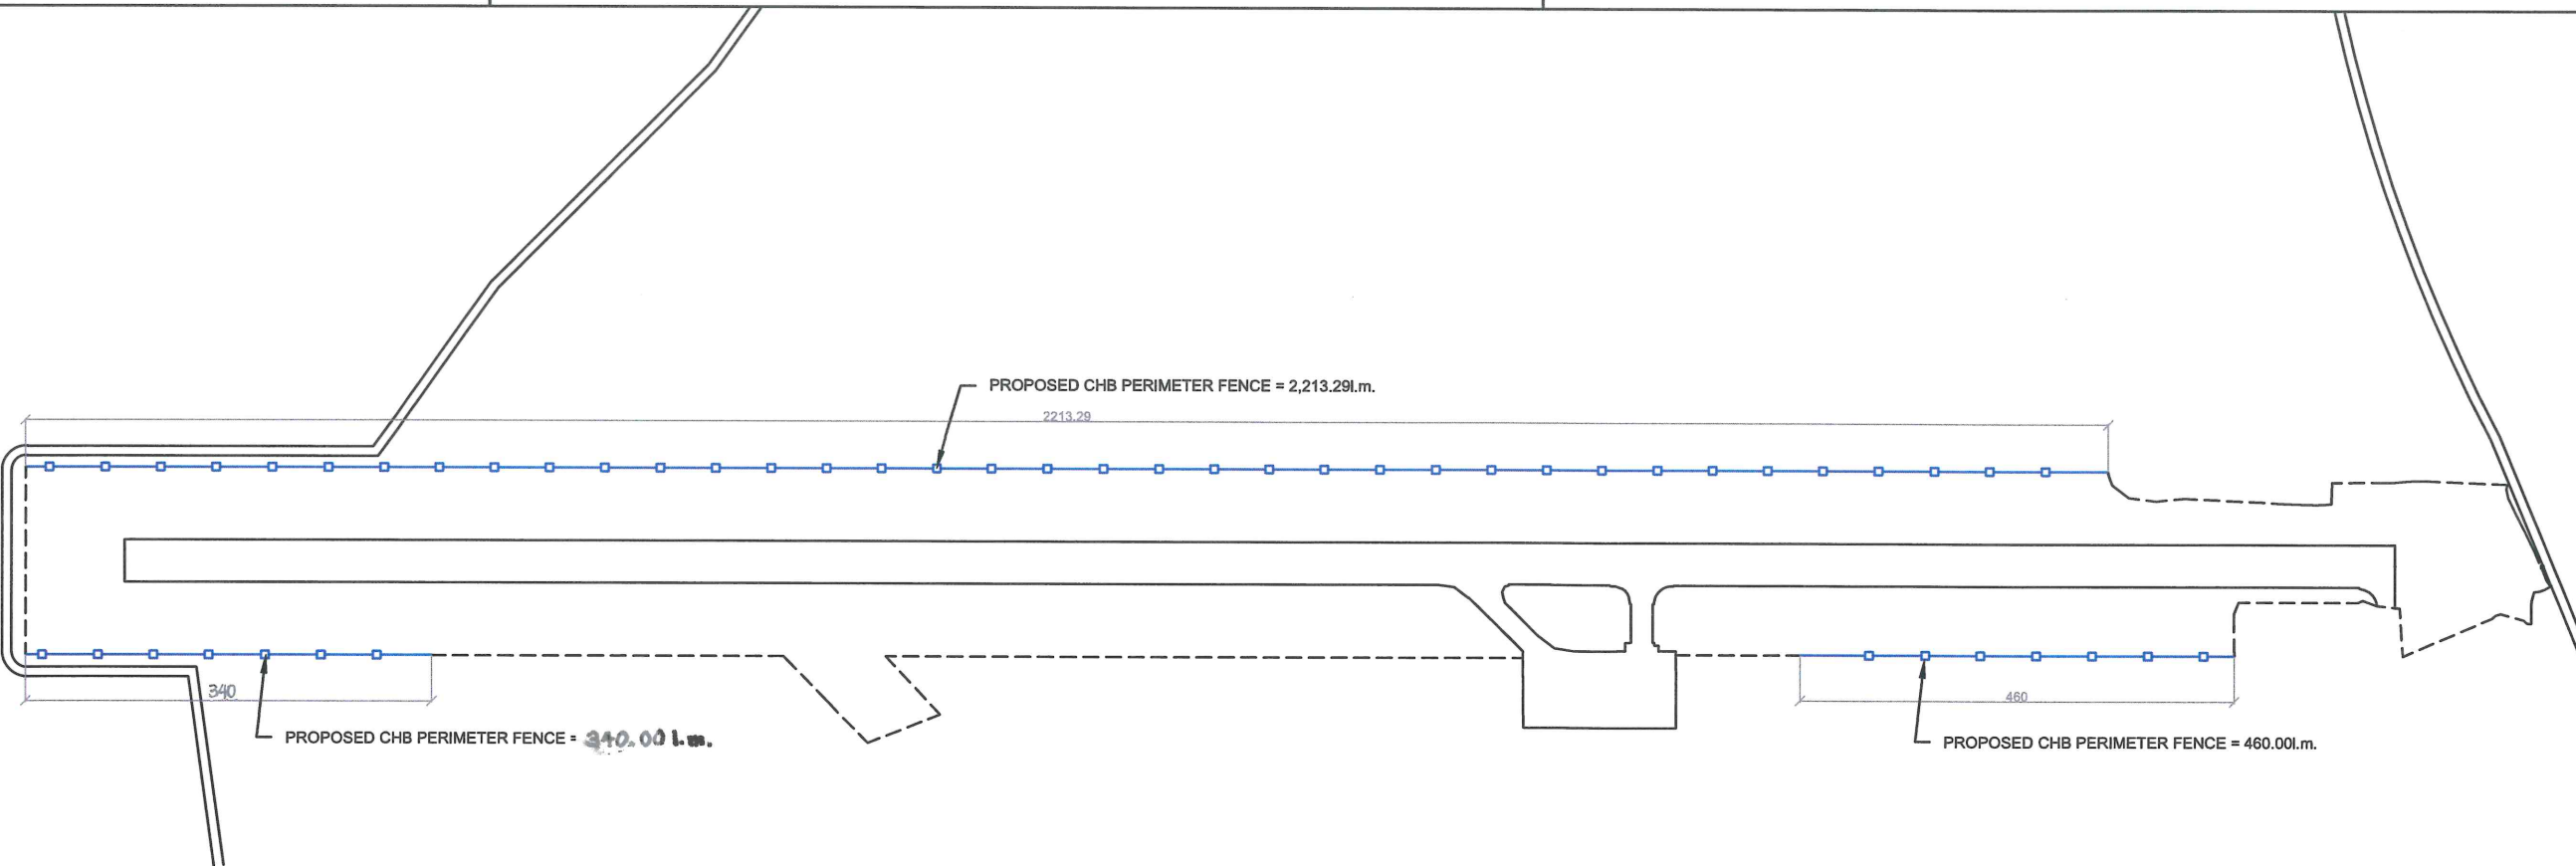


CAUAYAN AIRPORT
01
CW-01
AIRPORT LAYOUT PLAN
SCALE
1:8000 mts

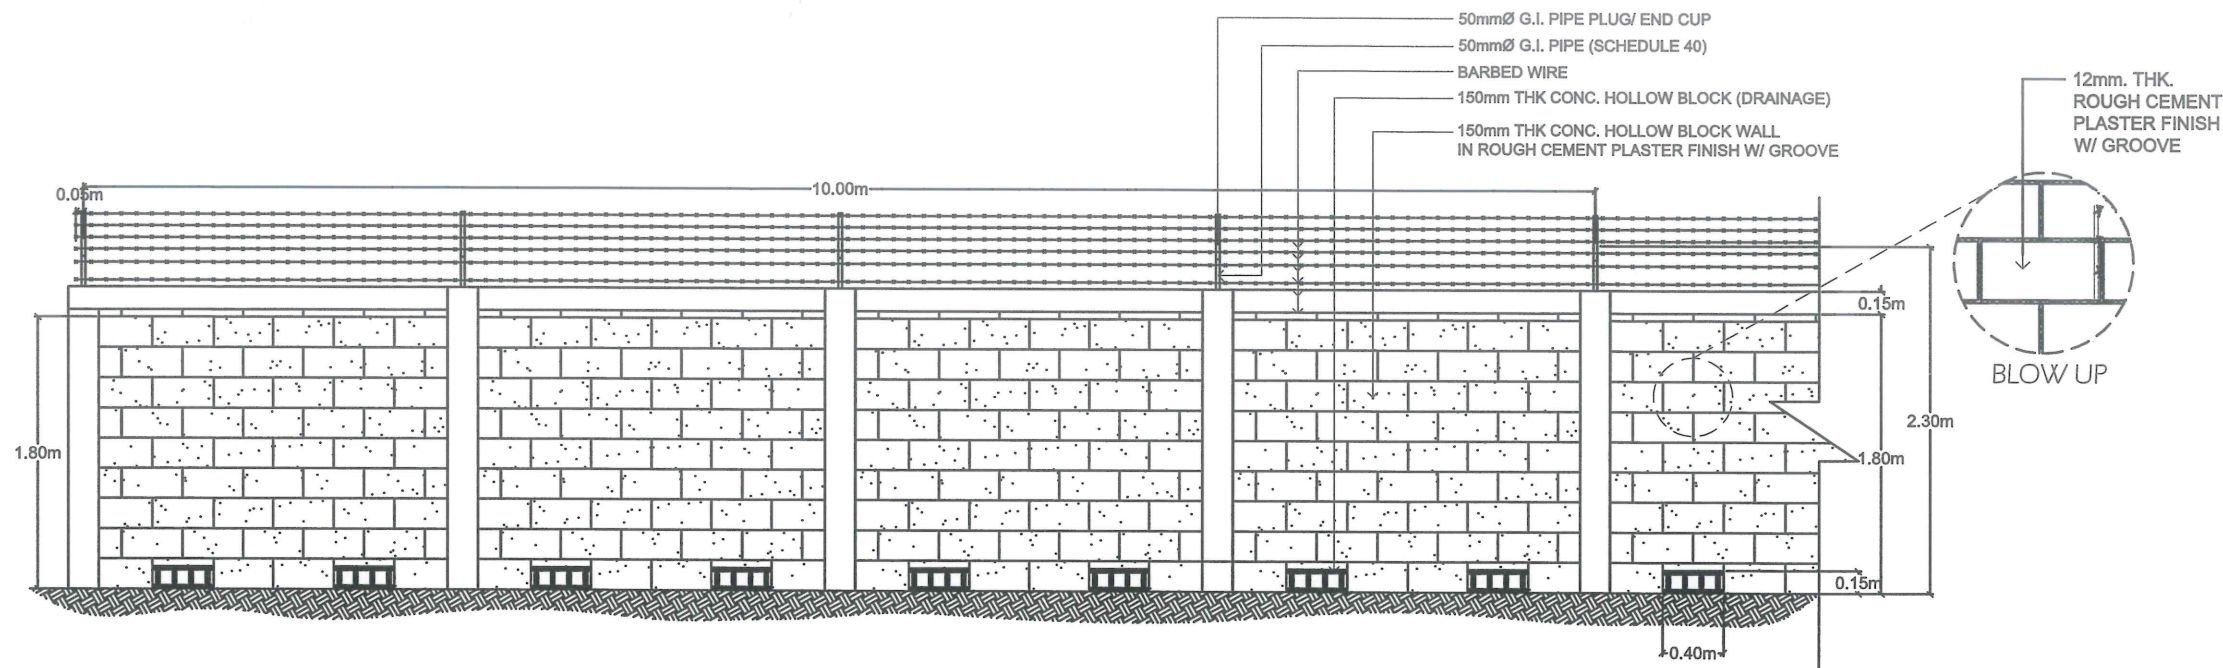

02 FRONT ELEVATION OF CHB FENCE WITH BARBED WIRE
SCALE 1:50 mts

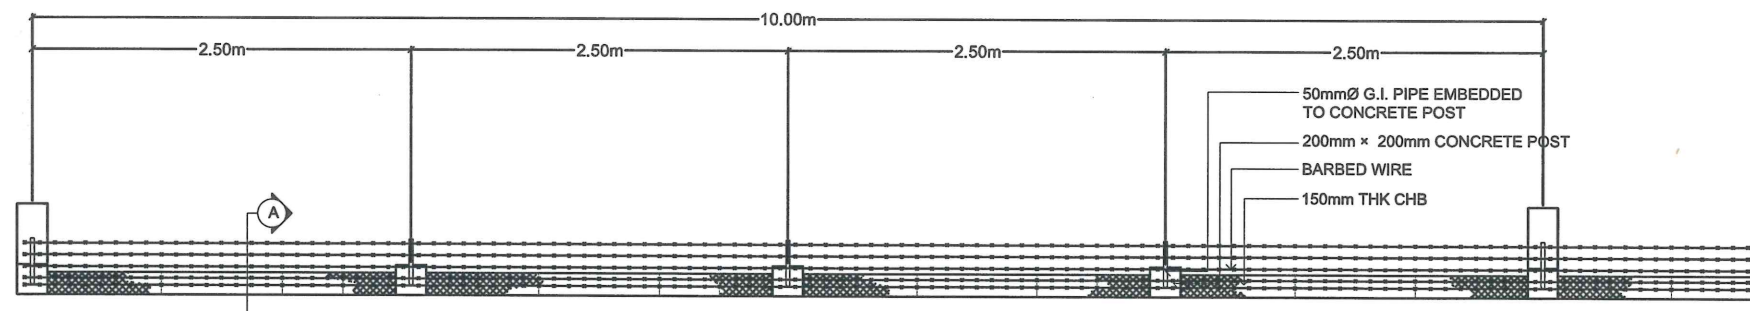

03 PLAN OF CHB FENCE WITH BARBED WIRE
SCALE 1:50 mts

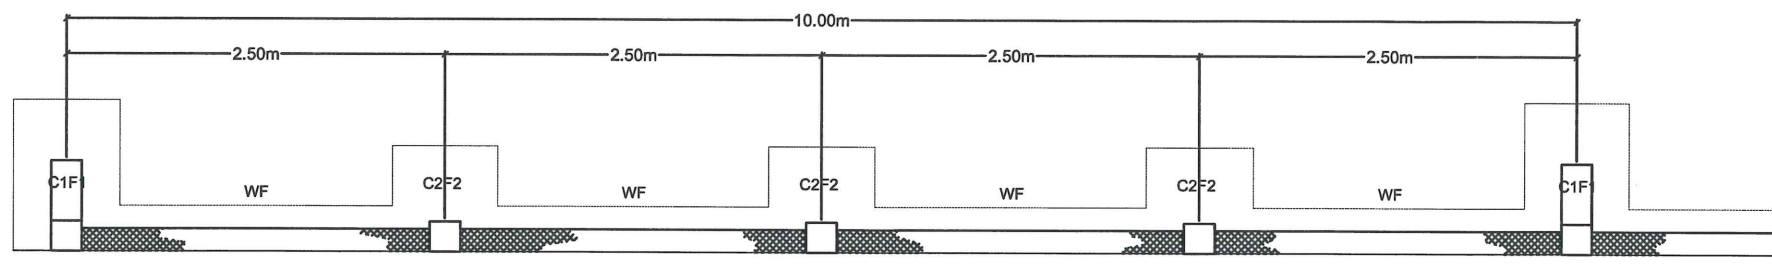

04 FOUNDATION PLAN
SCALE 1:50 mts

THIS DRAWING IS EXCLUSIVE PROPERTY OF CIVIL AVIATION AUTHORITY OF THE PHILIPPINES AND MUST NOT BE REPRODUCED, EXHIBITED, LOANED OR COPIED IN PART OR IN WHOLE WITHOUT PROPER PERMISSION AND/OR WRITTEN CONSENT FROM THE DIRECTOR GENERAL CAAP.

AERODROME DEVELOPMENT AND MANAGEMENT SERVICE

INFRASTRUCTURE DEVELOPMENT AND DESIGN DIVISION

DESIGN STAFF	INITIAL/DATE
DESIGNED BY:	IDDD
DRAWN BY:	IDDD
REVIEWED BY:	
DATE:	

CHECKED BY:

RAUL R. CRUCENA
Division Chief III, IDDD

SUBMITTED BY:

ARNEL F. BORLADO
Department Manager III, AED-ADMS

RECOMMEND APPROVAL:

LTCOL VALENTINO A DIONELA PAF (RET)
Assistant Director General II, ADMS

APPROVED:

LTGEN RAUL L DEL ROSARIO AFP (RET)
DIRECTOR GENERAL

NOTE/REVISIONS:

PROJECT TITLE:
STRIP GRADE CORRECTION INCLUDING REPAIR AND REPLACEMENT OF EXISTING PERIMETER FENCE FROM BARBED TO CHB


LOCATION:

CAUAYAN AIRPORT
Airport Rd., Cauayan City, Isabela



SHEET CONTENTS:

- FRONT ELEVATION OF CHB FENCE WITH BARBED WIRE
- PLAN OF CHB FENCE WITH BARBED WIRE
- FOUNDATION PLAN



DRAWING SCALE:	SHEET NO.:
AS SHOWN	CW - 02
	02 03

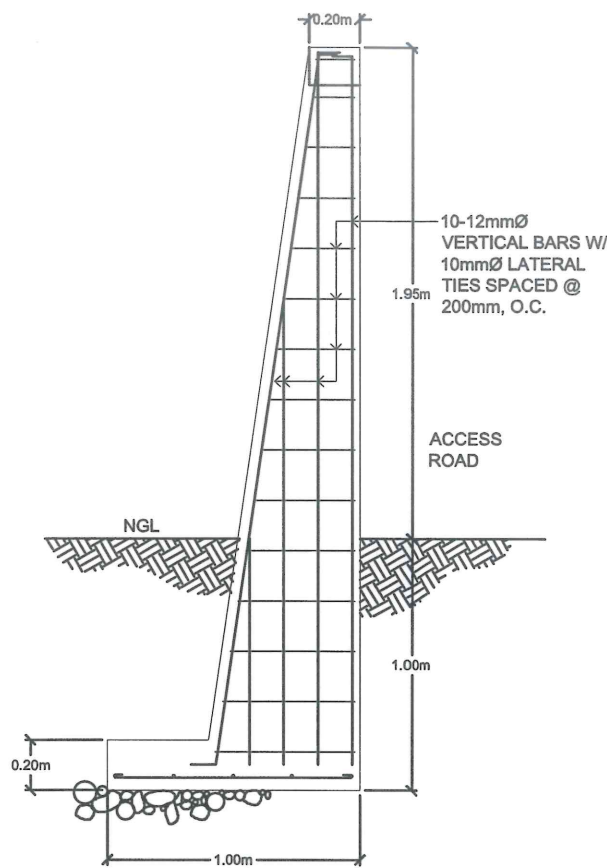



SECTION

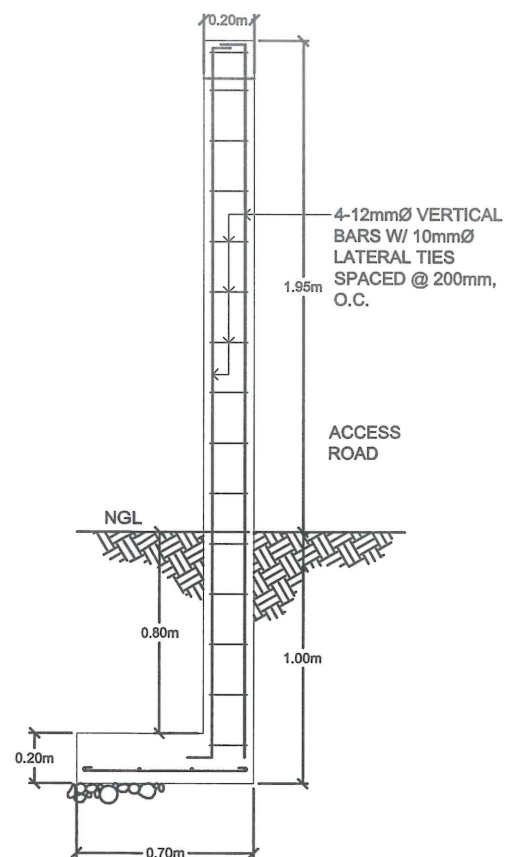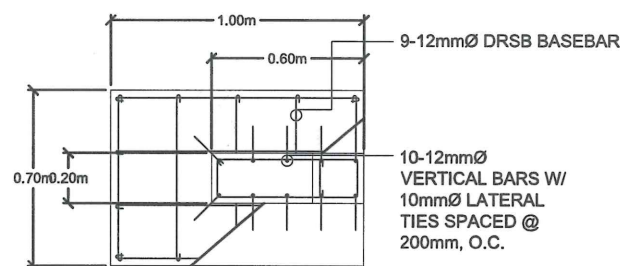


SECTION

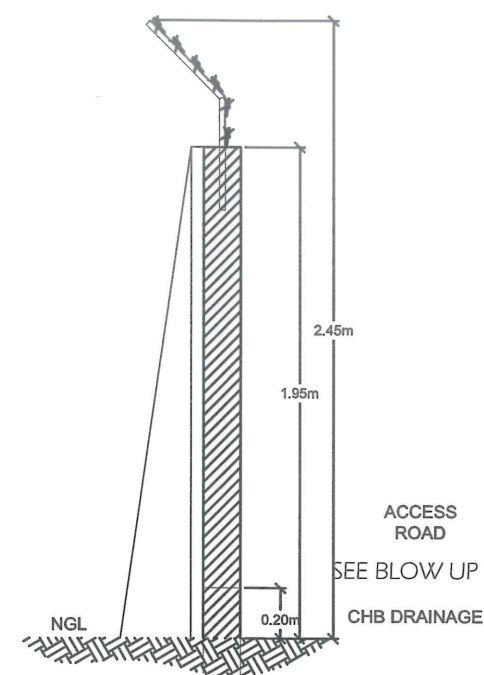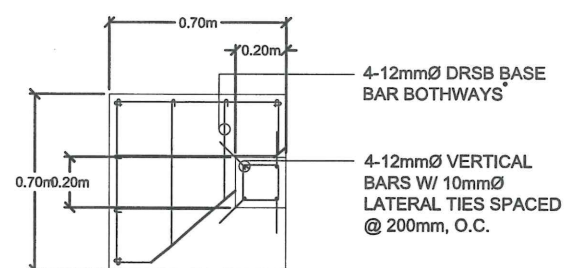

08 SECTION THRU "A" SCALE 1:30 mts

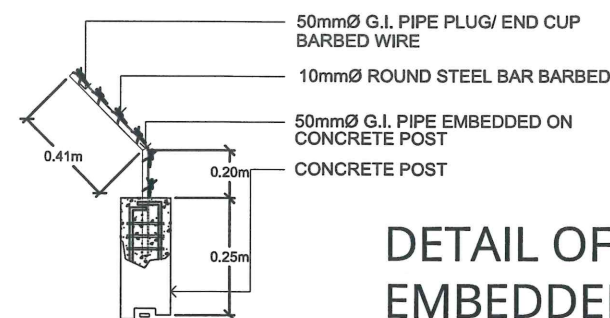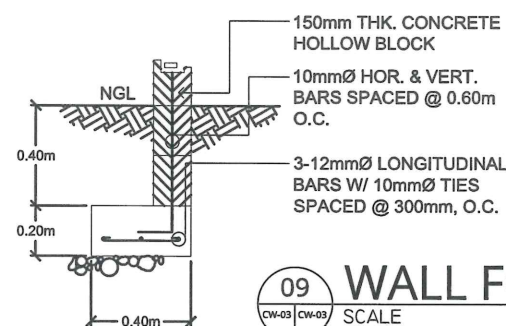

DETAIL OF G.I. PIPE EMBEDDED ON CONCRETE POST

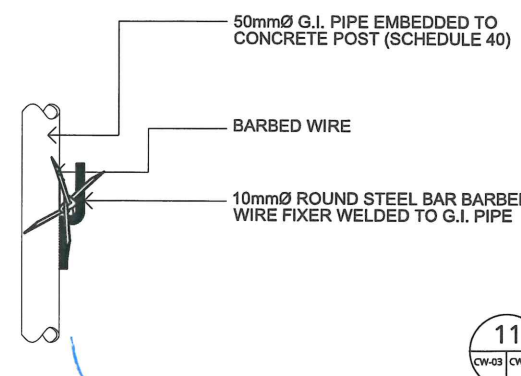

DETAIL OF G.I. PIPE EMBEDDED ON CONCRETE POST

- NOTE:**
- CHB WALL SHALL BE ROUGH CEMENT PLASTER FINISH WITH GROOVE (BOTH FACE).
 - CONCRETE COLUMNS SHALL BE CEMENT PLASTERED FINISH.
 - G.I. PIPE SHALL BE SCHEDULE 40.
 - PAINTINGS ALL G.I. PIPES SHALL BE PAINTED WITH RED LEAD OXIDE, RED LEAD, OR EPOXY PRIMER AS SPECIFIED BEFORE FINAL COAT IS APPLIED.



REPUBLIC OF THE PHILIPPINES
CIVIL AVIATION AUTHORITY OF THE PHILIPPINES
MIA ROAD, 1300 PASAY CITY

THIS DRAWING IS EXCLUSIVE PROPERTY OF CIVIL AVIATION AUTHORITY OF THE PHILIPPINES AND MUST NOT BE REPRODUCED, EXHIBITED, LOANED OR COPIED IN PART OR IN WHOLE WITHOUT PROPER PERMISSION AND/OR WRITTEN CONSENT FROM THE DIRECTOR GENERAL CAAP.

AERODROME DEVELOPMENT AND MANAGEMENT SERVICE

INFRASTRUCTURE DEVELOPMENT AND DESIGN DIVISION

DESIGN STAFF	INITIAL/DATE
DESIGNED BY: IDDD	
DRAWN BY: IDDD	
REVIEWED BY:	
DATE:	

CHECKED BY:

RAUL R. CRUCENA
Division Chief III, IDDD

SUBMITTED BY:

ARNEL F. BORLADO
Department Manager III, AED-ADMS

RECOMMEND APPROVAL:

LT COL VALENTINO A DIONELA PAF (RET)
Assistant Director General II, ADMS

APPROVED:

LTGEN RAUL L DEL ROSARIO AFP (RET)
DIRECTOR GENERAL

NOTE/REVISIONS:

PROJECT TITLE:

STRIP GRADE CORRECTION INCLUDING REPAIR AND REPLACEMENT OF EXISTING PERIMETER FENCE FROM BARBED TO CHB

LOCATION:

CAUAYAN AIRPORT
Airport Rd., Cauayan City, Isabela

SHEET CONTENTS:

• DETAIL OF C1F1 AND C2F2
• DETAIL OF LINTEL BEAM
• SECTION THRU "A"
• WALL FOOTING DETAIL
• DETAIL OF G.I. PIPE EMBEDDED ON CONCRETE POST

DRAWING SCALE: SHEET NO.:

AS SHOWN

CW - 03

03 03